


Existing Front Elevation 1:100


Existing Side Elevation 1:100

Existing Rear Elevation 1:100


Existing Side Elevation 1:100

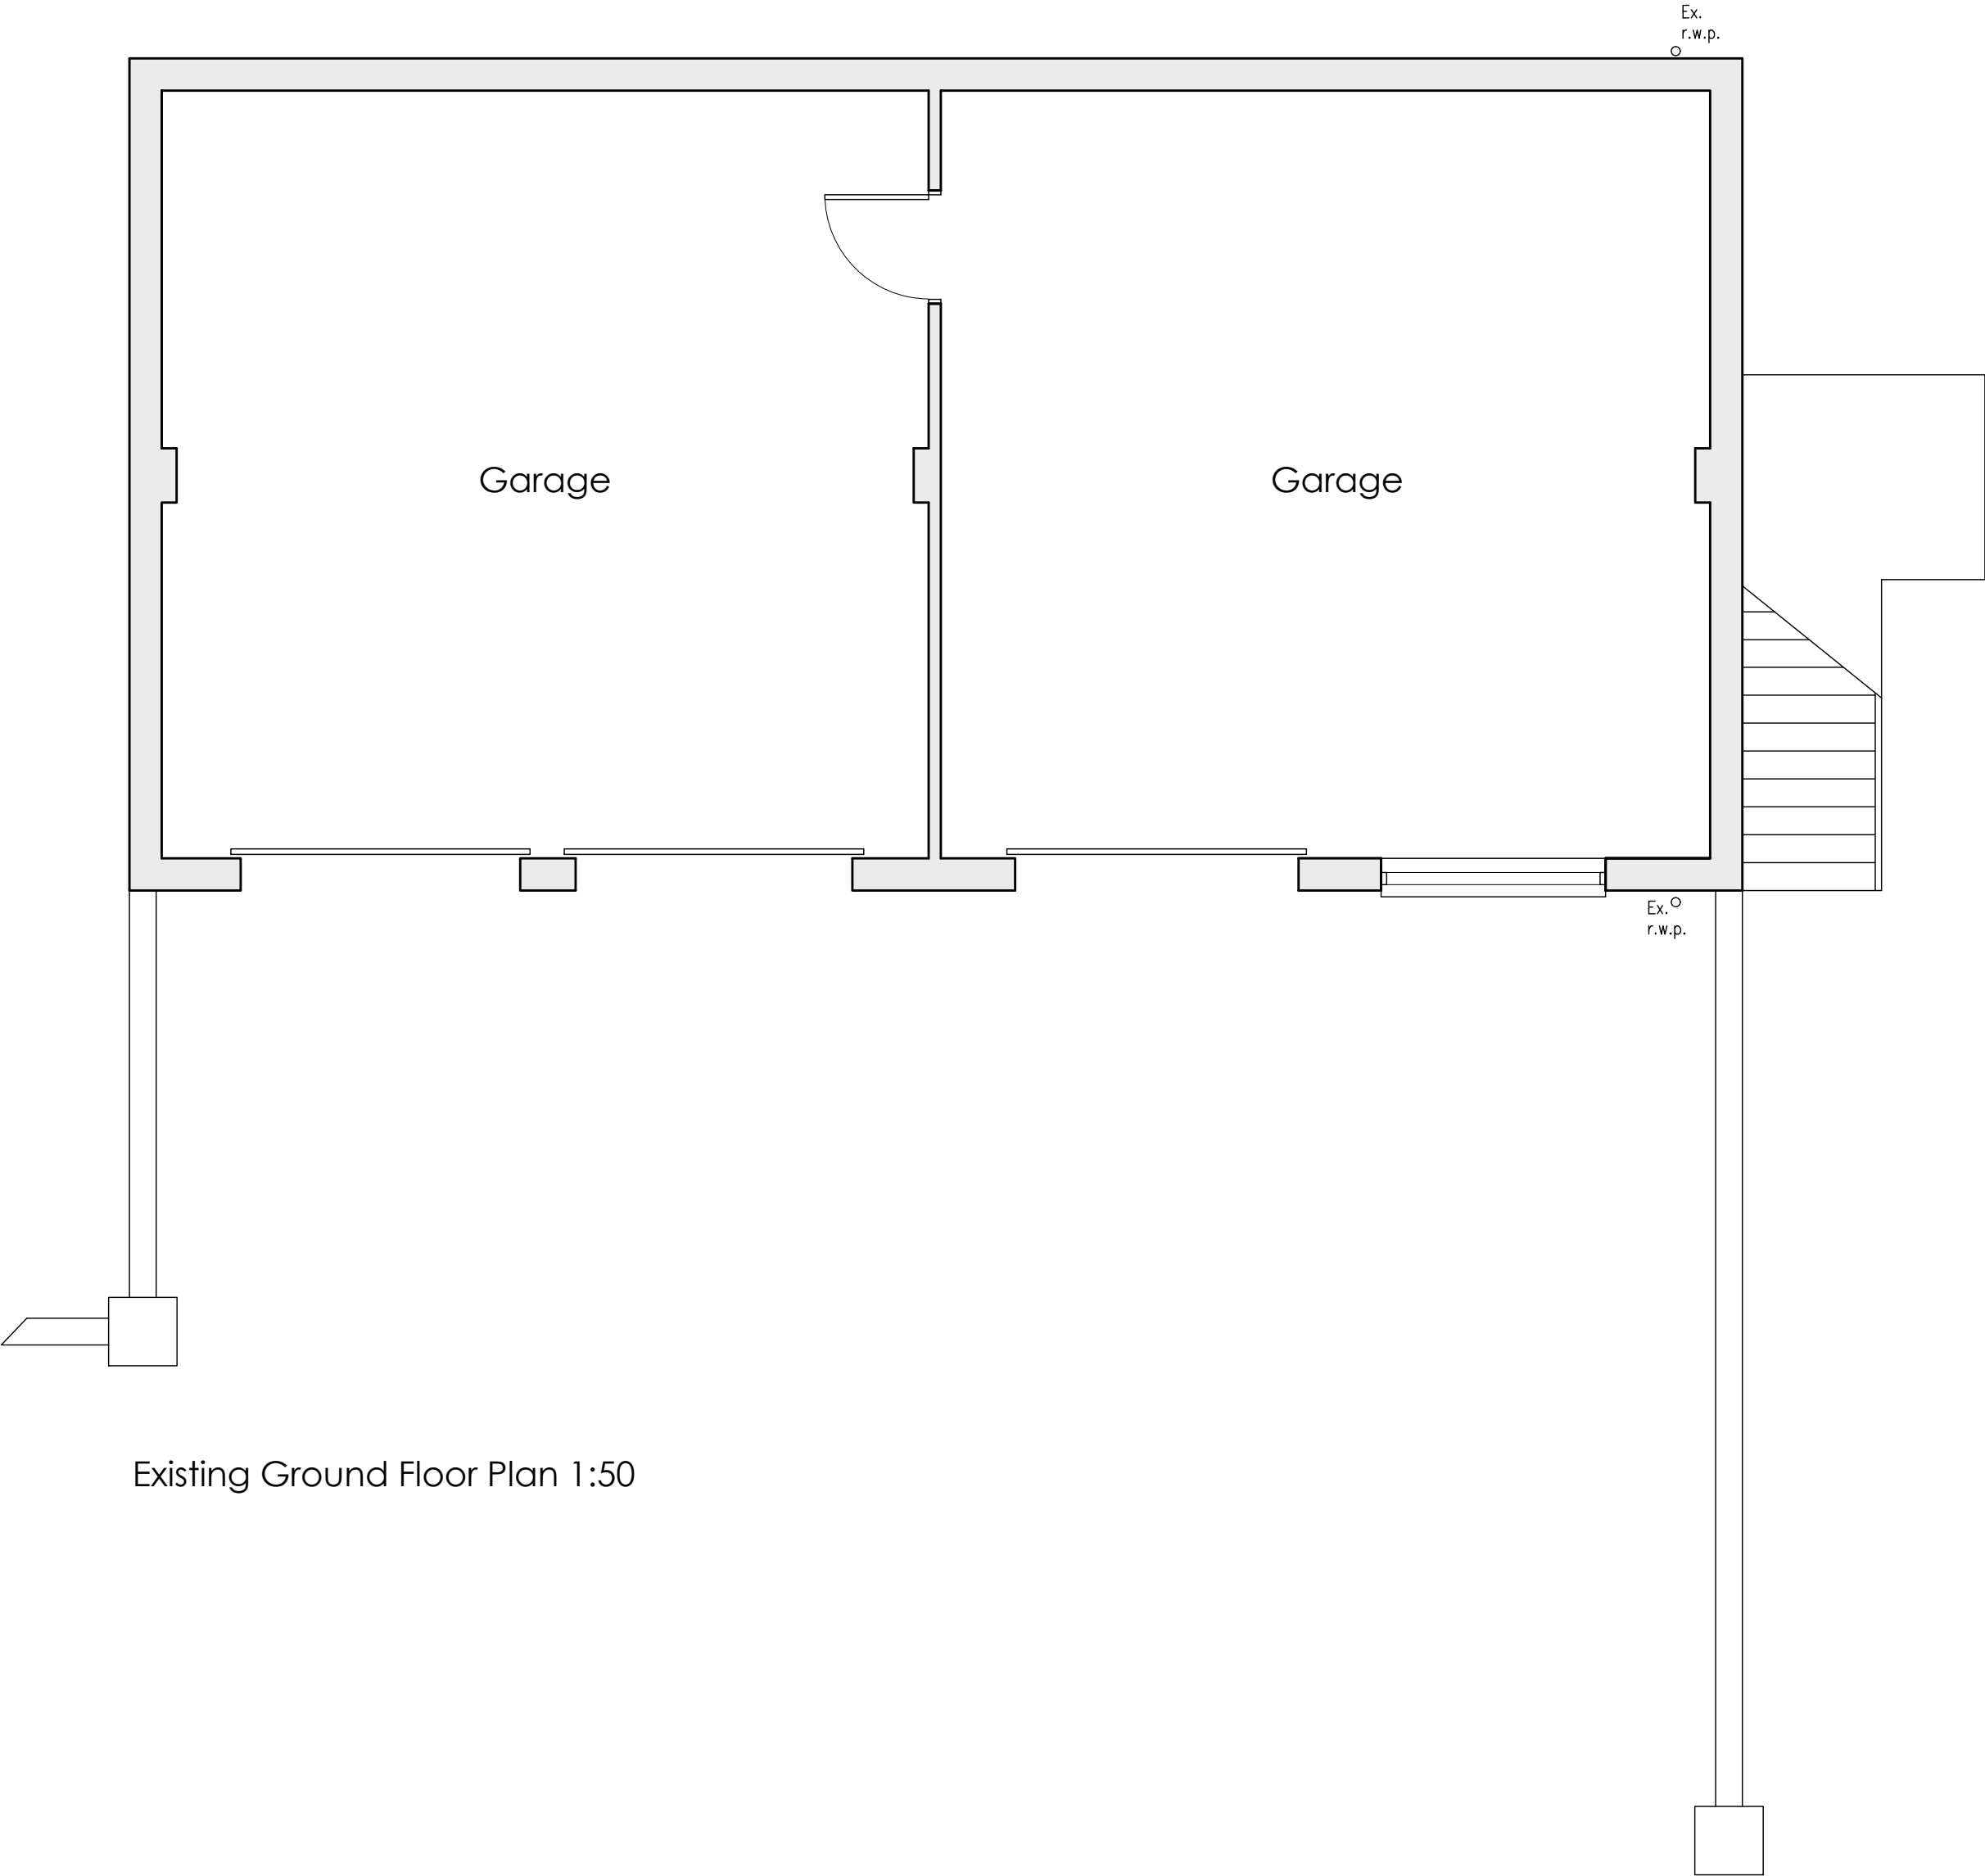

Existing Ground Floor Plan 1:50

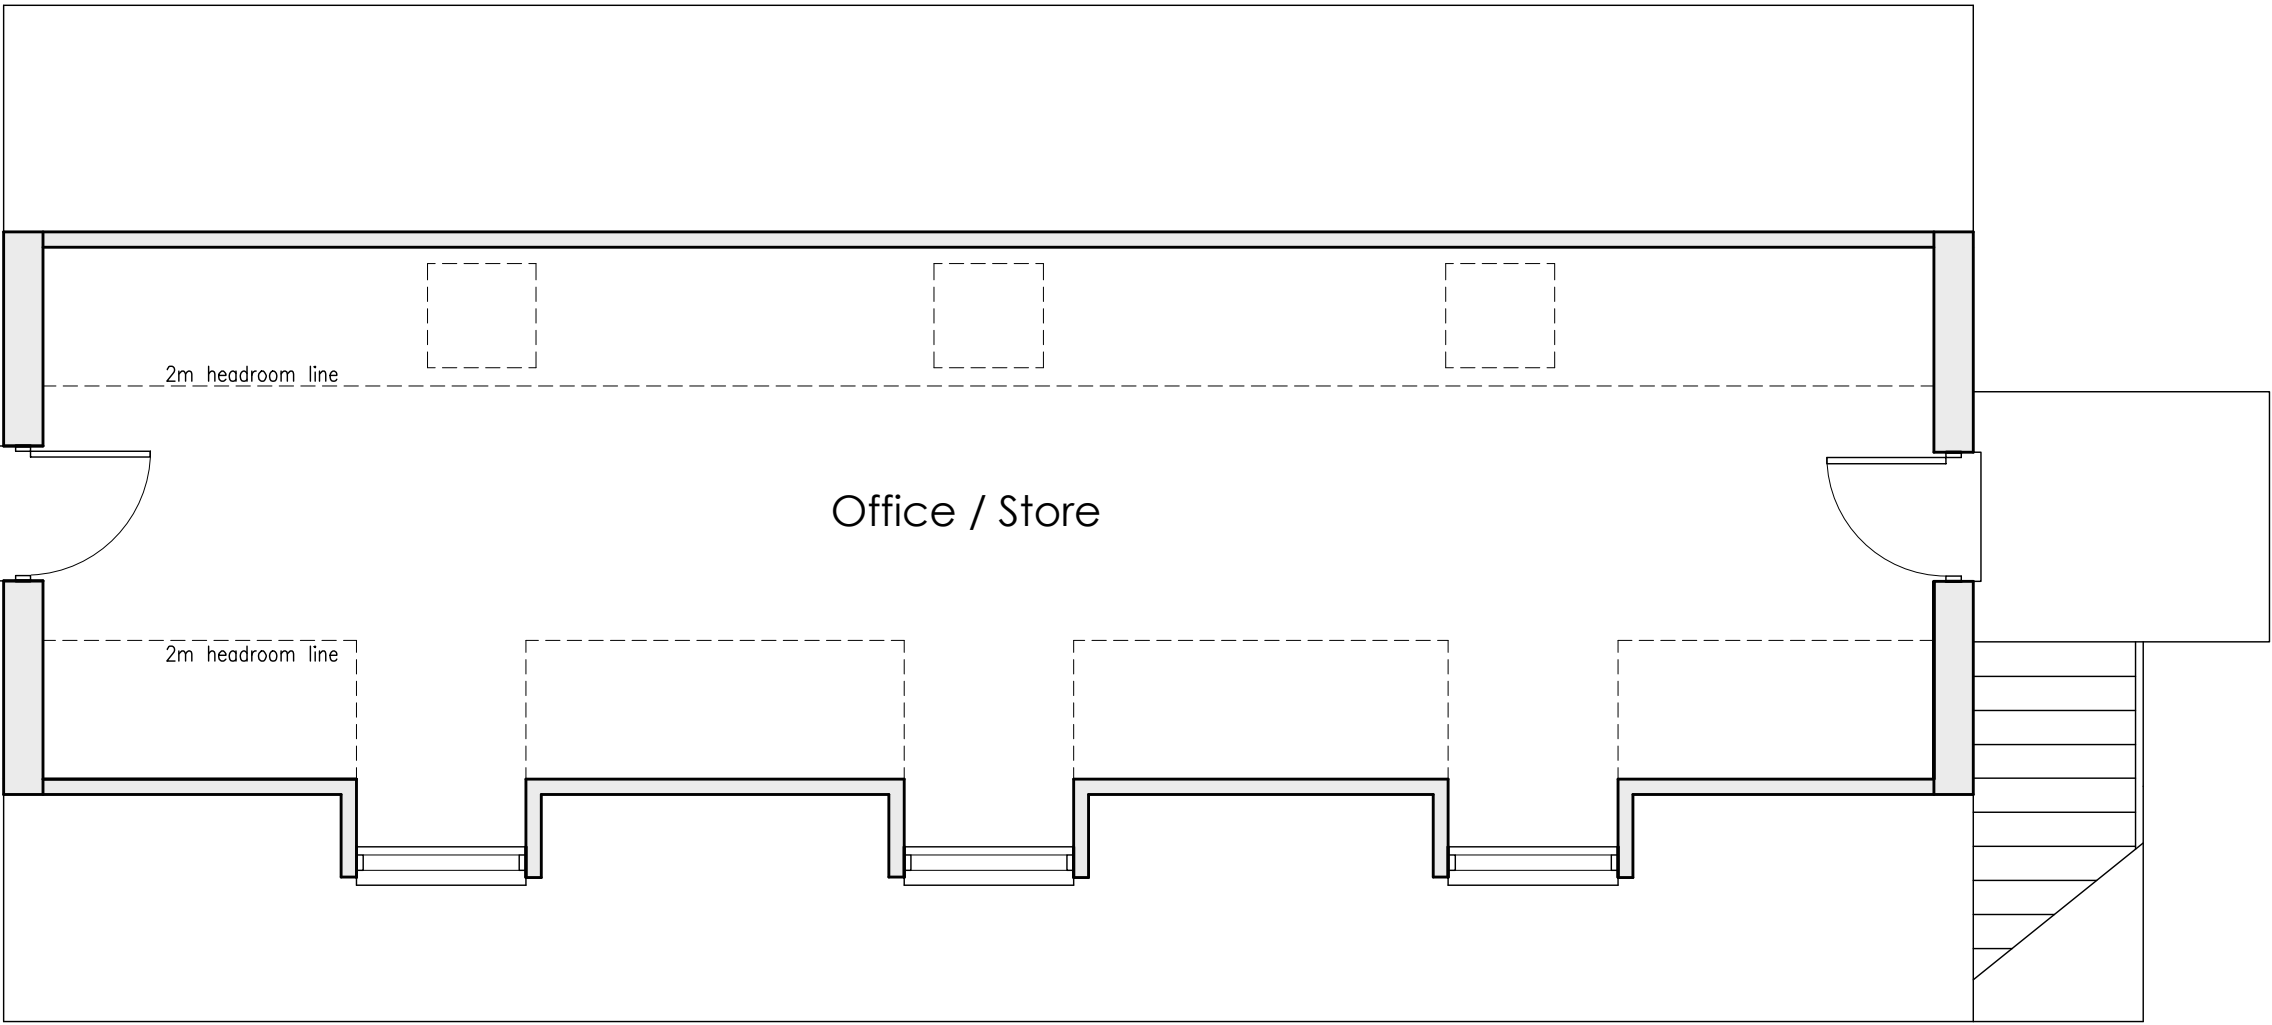

Existing First Floor Plan 1:50

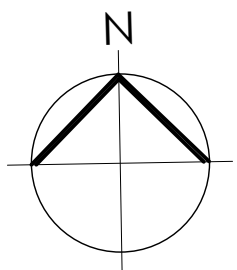

Existing Site Plan 1:500