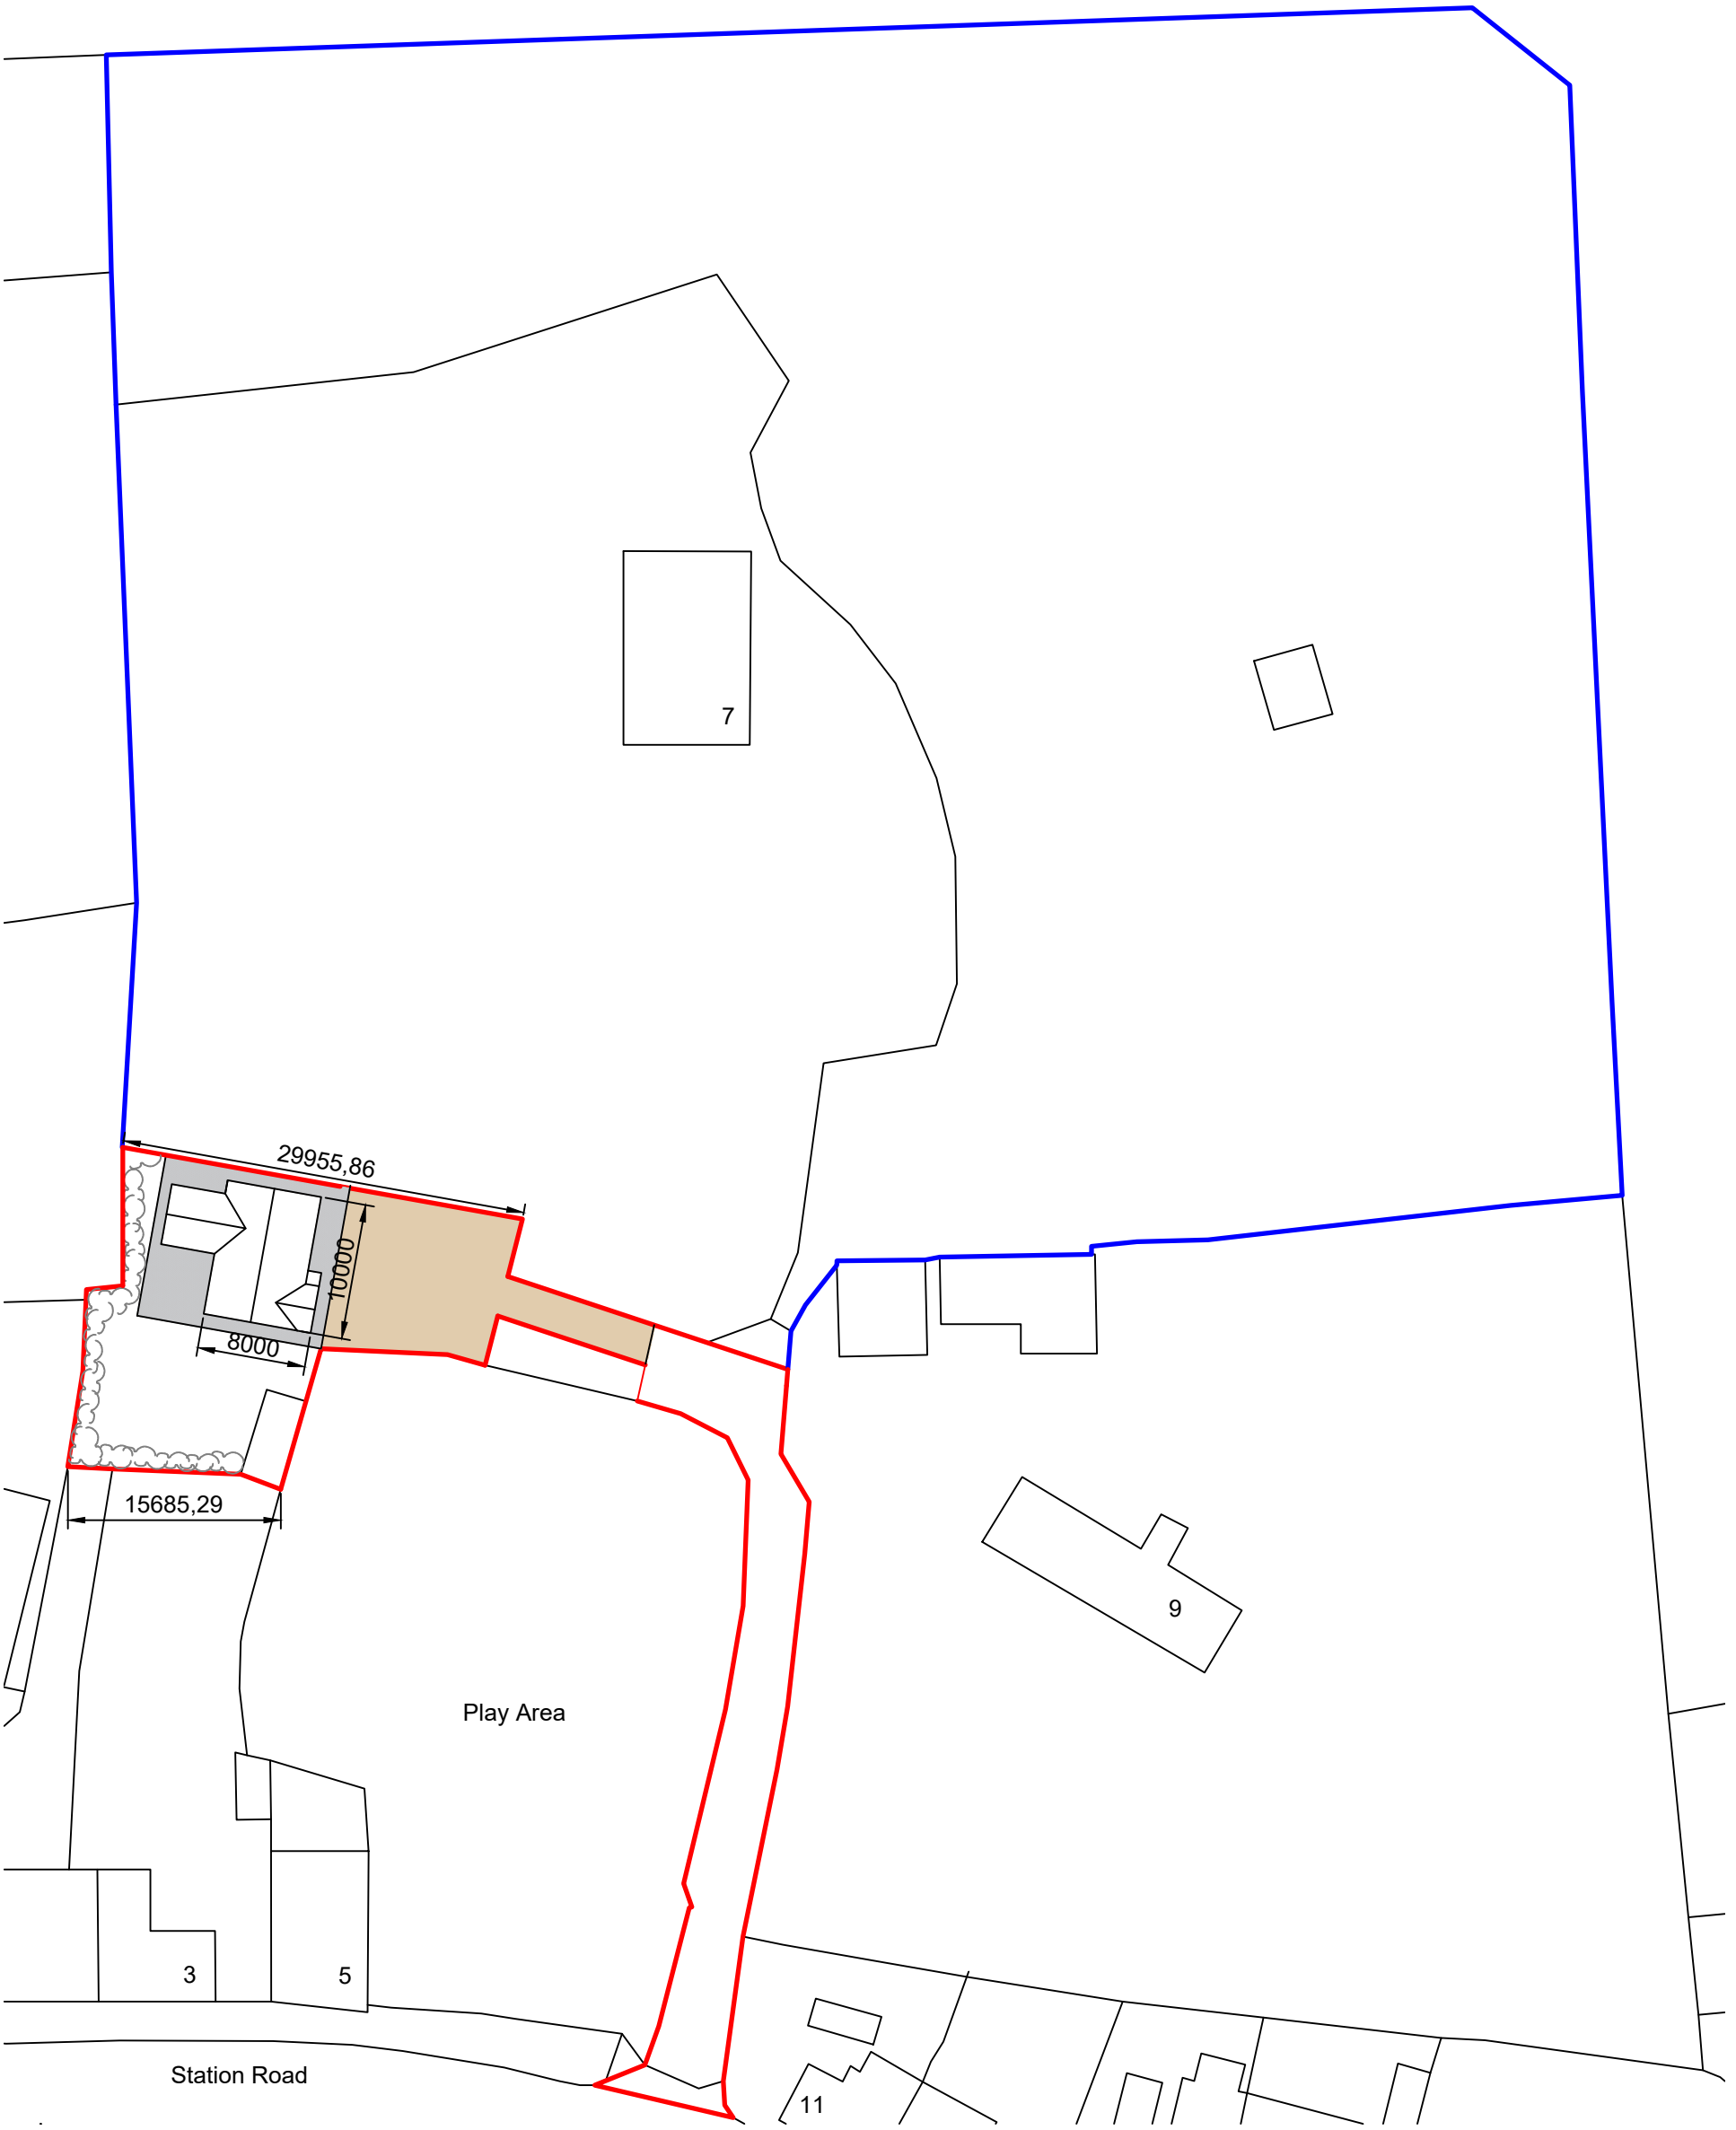


Comments: NB Drawings are not for construction purposes.	planning direct The Furnace, The Maltings, Princes Street, Ipswich, Suffolk, IP1 1SB. Tel: 01473 407911 enquiries@planningdirect.co.uk www.planningdirect.co.uk	Client Details: Melton Site: Land serving 7 Station Road, Tydd Gote, Wisbech, Cambs, PE13 5QA Site Area: 797.7m2 Footprint: 91.5m2 GIFA:	Title: Proposed Block Plan Drawn by: JB Date: 30.09.21 Scale: 1:500 Sheet: A3 Sheet No: 3 Rev: 1 Ref: 0034	