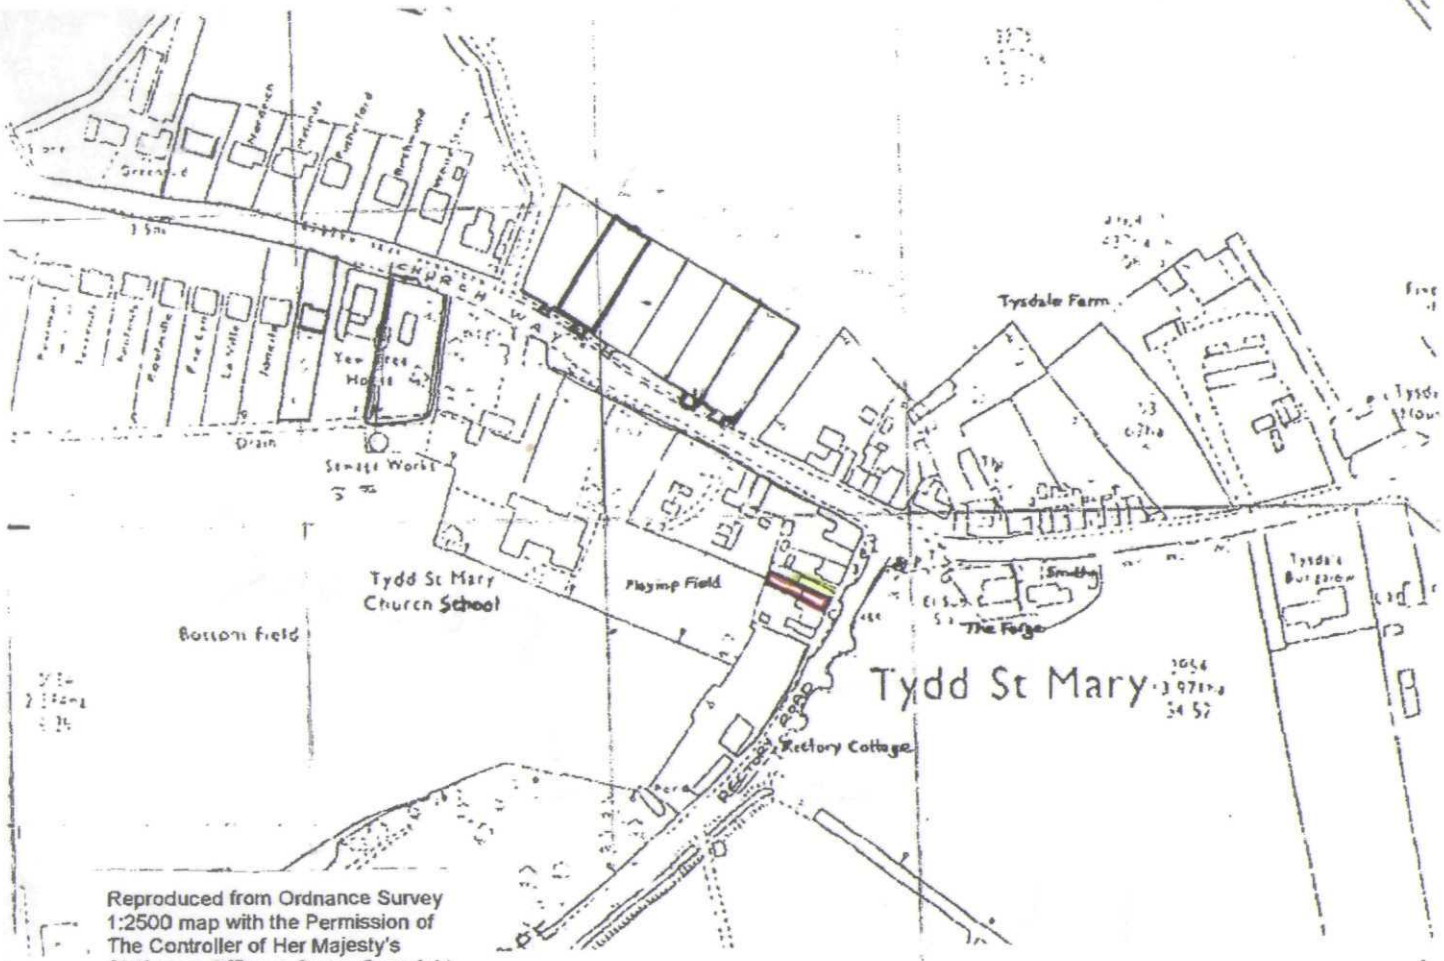


Reproduced from Ordnance Survey 1:2500 map with the Permission of The Controller of Her Majesty's Stationery Office. c Crown Copyright. Architectural Design Services. Licence No. AR35449R0001.

SHDC
PLANNING & DEVELOPMENT
0 3 SEP 2003
Ref. 1077/03

DETERMINED
PLAN