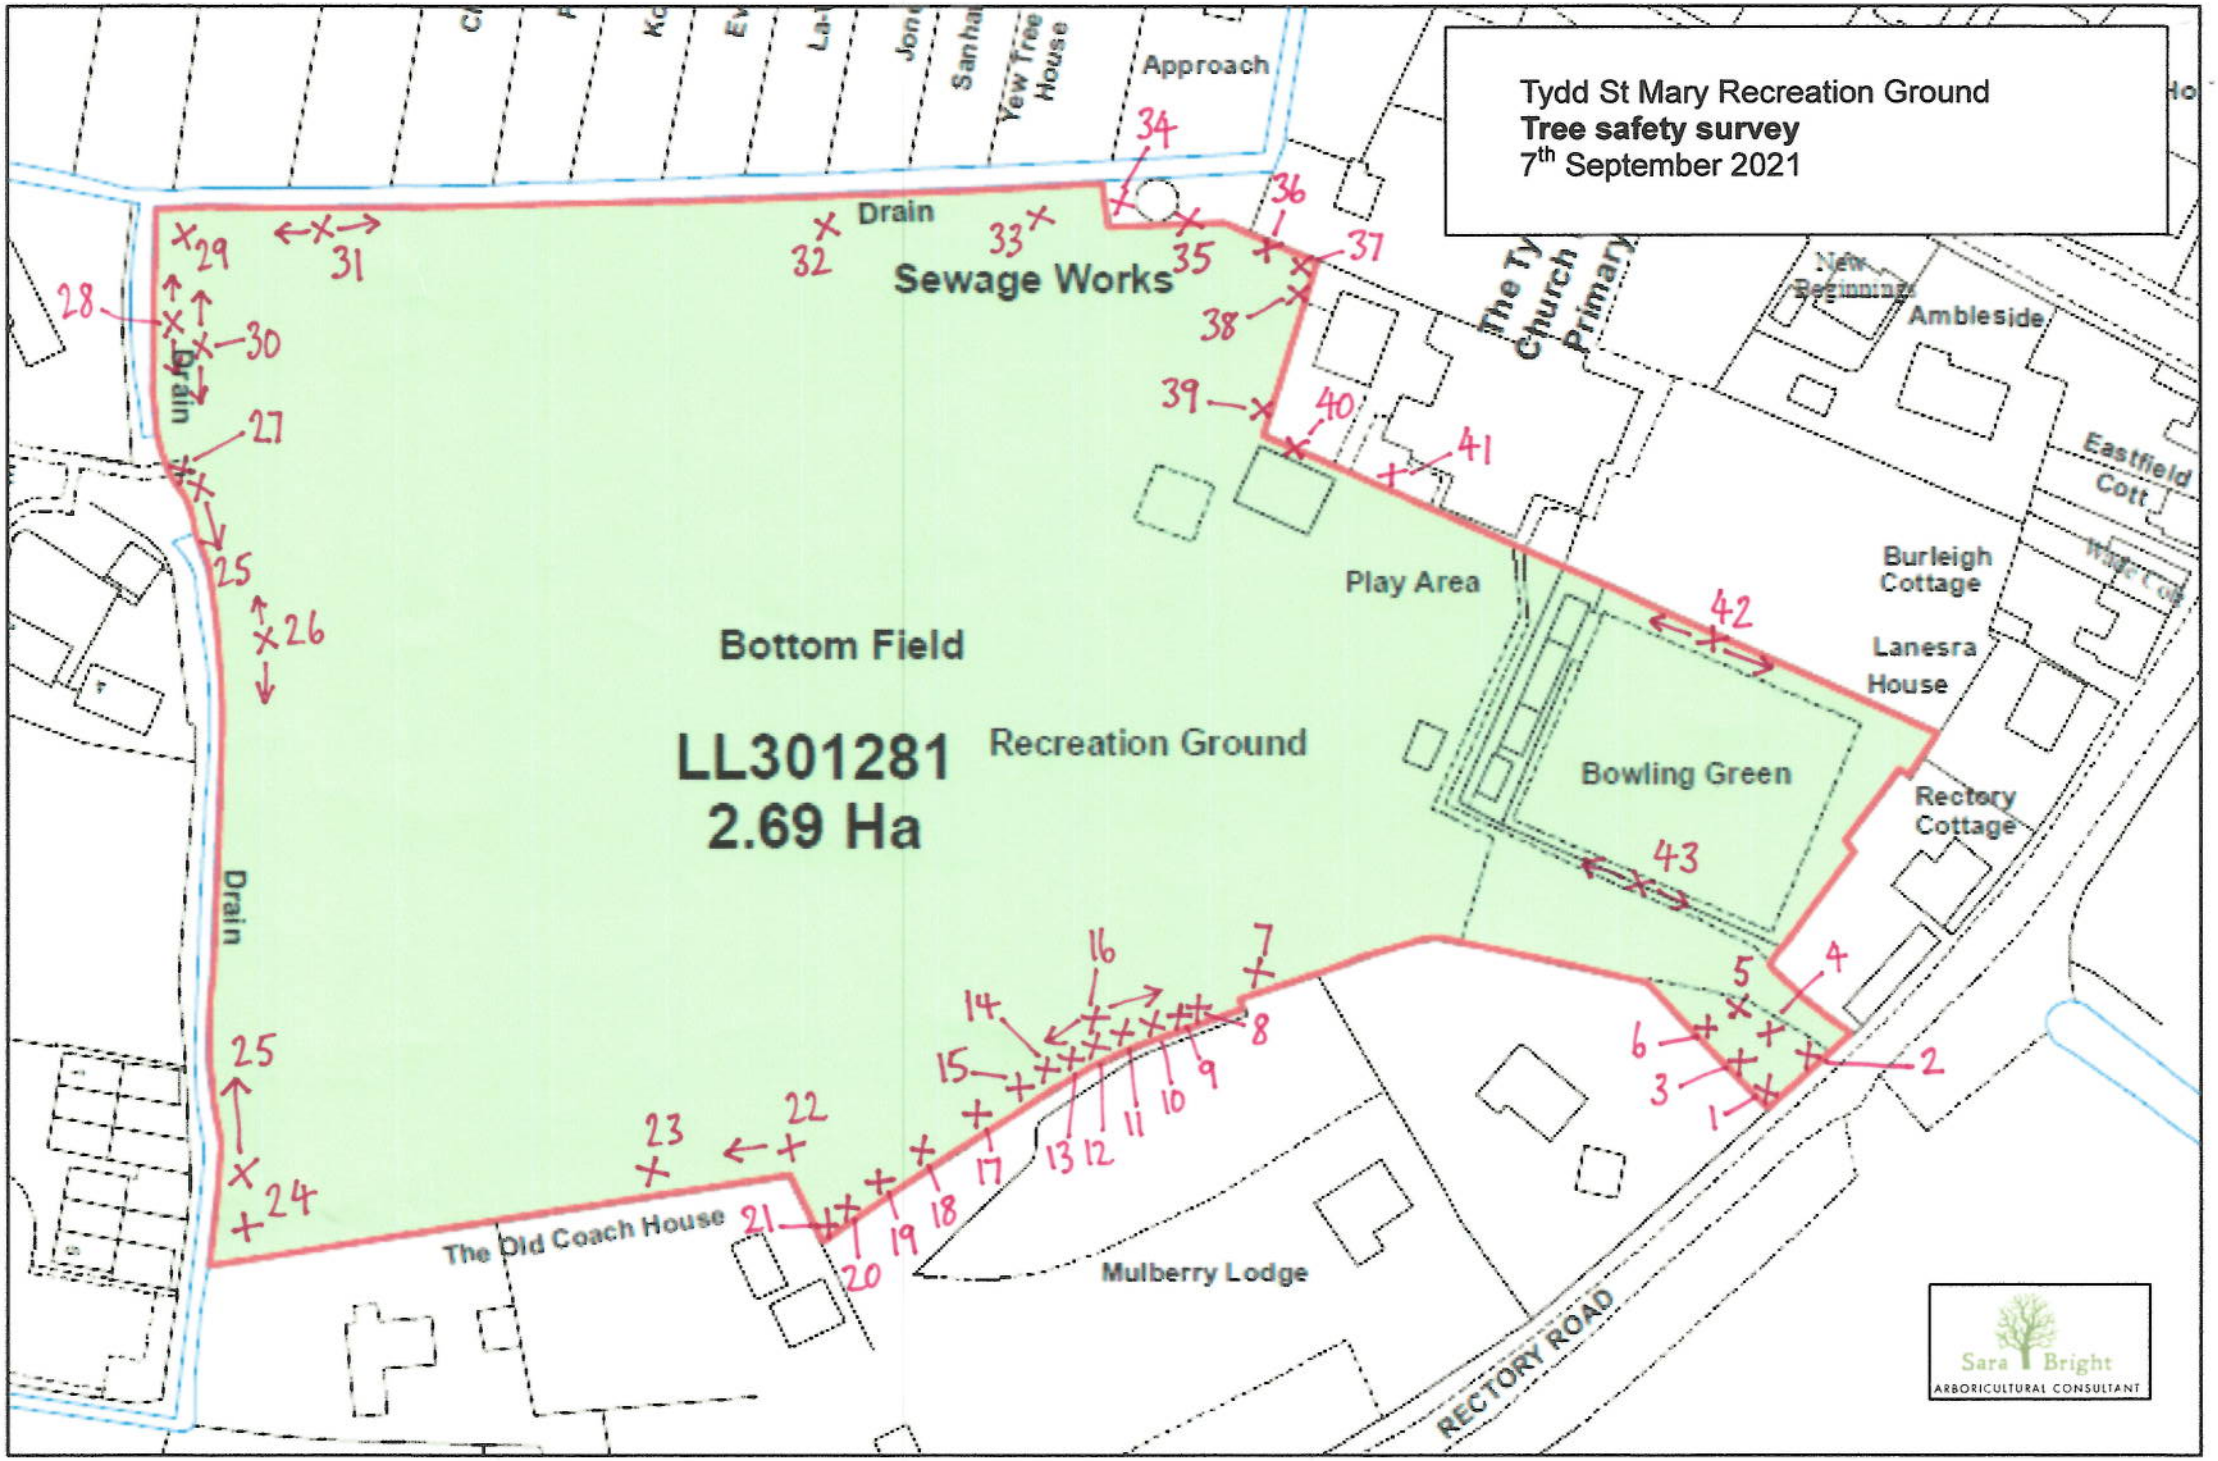

Tydd St Mary Recreation Ground
Tree safety survey
7th September 2021
Approach
Drain
Sewage Works
Drain
Drain
Bottom Field
LL301281
2.69 Ha
Recreation Ground
Play Area
Bowling Green
Burleigh Cottage
Lanesra House
Rectory Cottage
Ambleside
Eastfield Cott
The Old Coach House
Mulberry Lodge
RECTORY ROAD
Sara Bright
ARBORICULTURAL CONSULTANT