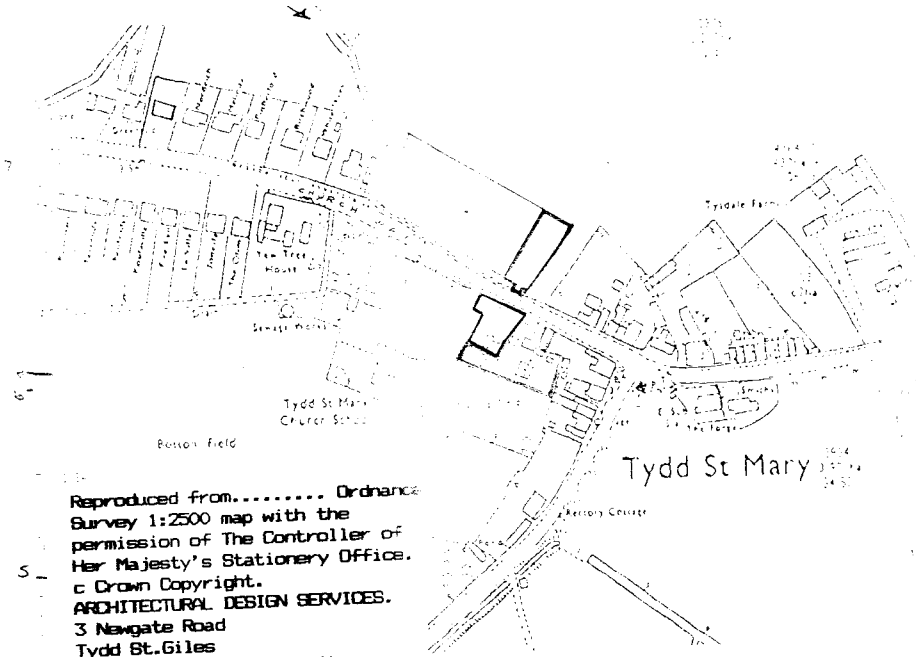


Reproduced from..... Ordnance Survey 1:2500 map with the permission of The Controller of Her Majesty's Stationery Office. c Crown Copyright.
ARCHITECTURAL DESIGN SERVICES.
3 Newgate Road
Tydd St.Giles
Wisbech, Cambs, PE13 5LH.
Licence No. AR35449R0001.

TF 4422 1867

1083/97

Discuss with L. Thrower
3/2 DWL

INCREASED REAR GARDEN

GARAGE

PROPOSED BUNGALOW

Ambleside

TURNING/ PARKING

Churchway

SUGGEST NEW ACCESS IN THIS POSITION

NOTES

All dimensions must be checked on site and not scaled from this drawing.

A		
	Date	Revisions

© copyright

Architectural Design Services
S J Thrower
3 Newgate Road
Tydd St Giles
Wisbech
Cambridgeshire
PE13 5LH
Telephone
01945 870022

Client
Mr & Mrs K Flatt

Job Title
PROPOSED TWO BEDROOMED BUNGALOW WITH ATTACHED GARAGE, ADJACENT TO AMBLESIDE, CHURCHWAY, TYDD ST MARY


Drawing Title
SITE PLAN
SKETCH PURPOSES ONLY.

Scale 1-200

Date Sept 97 | Drawn by S.J.T

Drg No. ~~SH/359/97~~ | Rev.

420 x 297mm A3

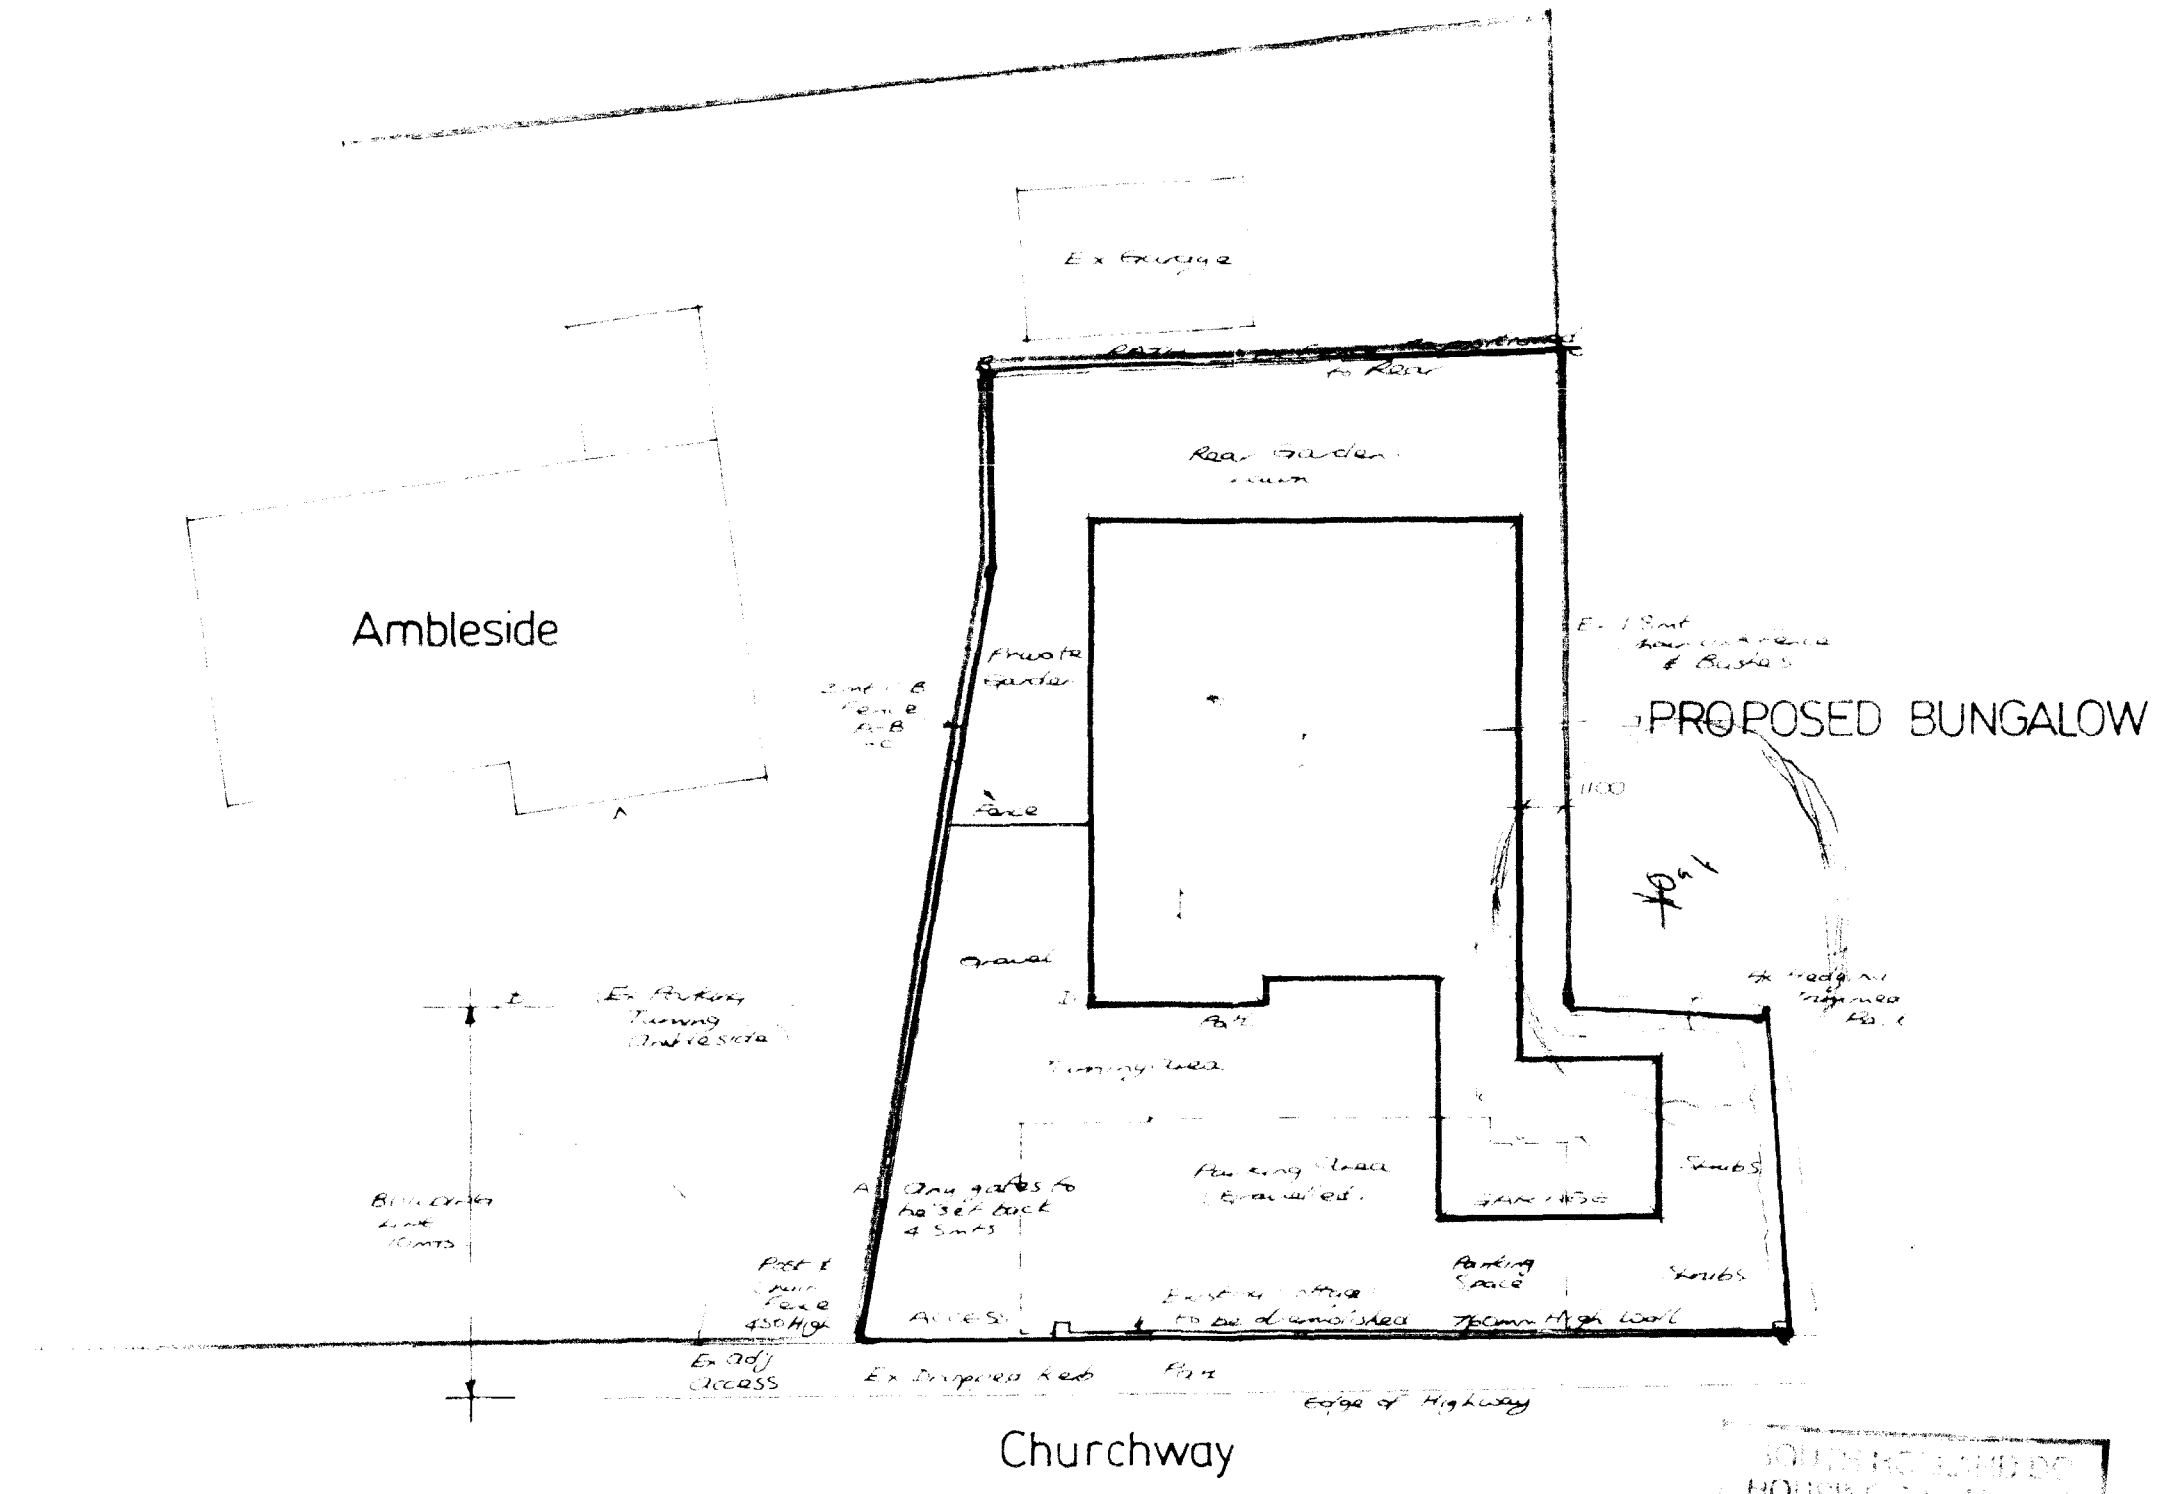

NOTES

All dimensions must be checked on site and not scaled from this drawing.

A		
	Date	Revisions

© copyright

Architectural Design Services
S J Thrower
3 Newgate Road
Tydd St Giles
Wisbech
Cambridgeshire
PE13 5LH
Telephone
01945 870022

Client
Mr & Mrs K Flatt

Job Title
PROPOSED TWO BEDROOMED BUNGALOW WITH ATTACHED GARAGE, ADJACENT TO AMBLESIDE, CHURCHWAY, TYDD ST MARY

Drawing Title
SITE PLAN

Scale 1-200

Date Sept 97

Drawn by S J T

Drg No. SH/359/97

Rev.

930000 ARCHITECT STANDARD

420 x 297mm A3