

521 1164/02

9th September 2002

Miss G. Smith
South Holland District Council
Planning Department
Priory Road
Spalding

Dear Miss Smith

GREYFRIARS, TYDD GOTE - MR. & MRS. K. BUTTERS

Further to my assistant Robert Boor's recent telephone conversation with yourself regarding the above property, I enclose for your information relevant plans of the building concerned.


The building apparently was originally built as a games room. When I surveyed it in 1984 it contained a snooker table and table tennis table and also stored tennis equipment for the adjacent grass courts. Change of use to a hairdressing salon was applied for and granted in 1985.

Our Clients now wish to use the building as a guest suite/annexe to the house. The area designated Hairdressing Salon is intended to be a sitting room with kitchenette, the W.C. and shower will be combined, and the Sun Bed and Store is to be a bedroom.

Mr. & Mrs. Butters have retired from business and travel abroad extensively, having family in America, Africa and New Zealand, and also ex business friends all over the world. Thus a facility as proposed is ideal for their many visitors who come to stay with them.

If you feel that this requires a planning application please let me know and I will arrange this.





Yours faithfully
Poddingtons

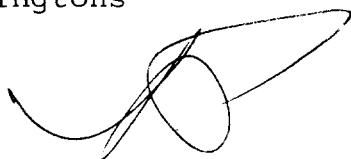

T. A. PRIDMORE



enc.

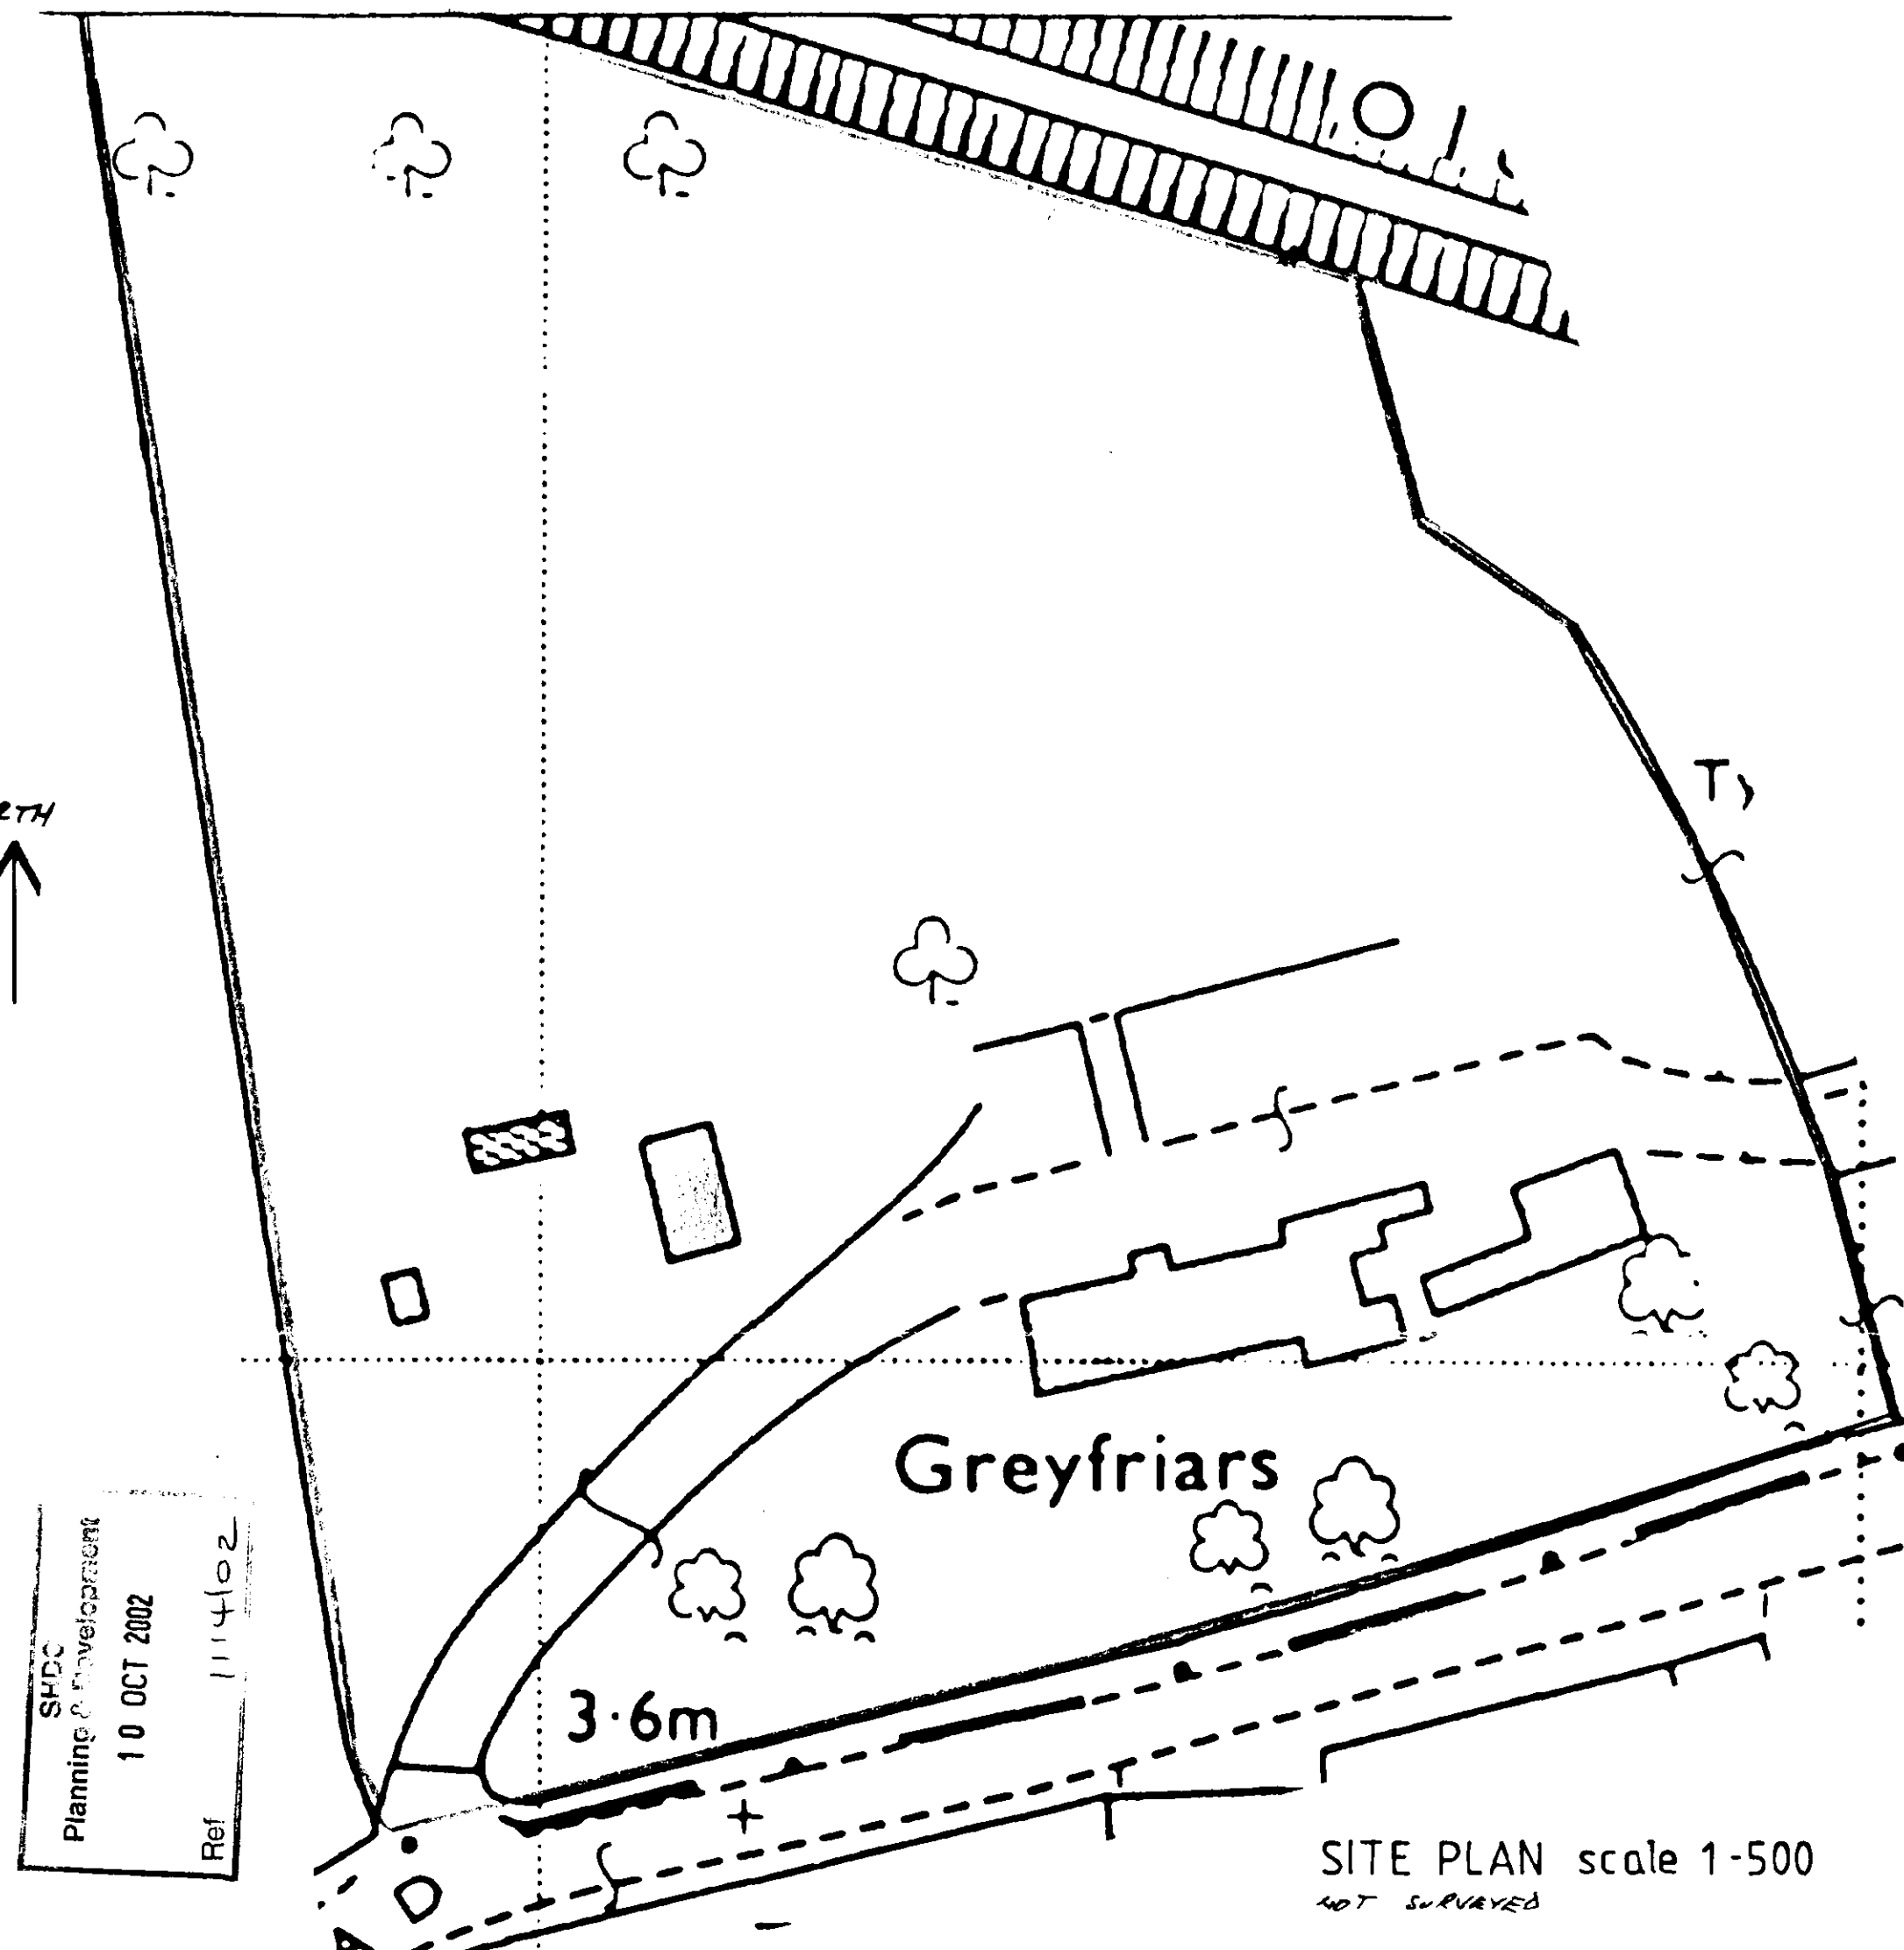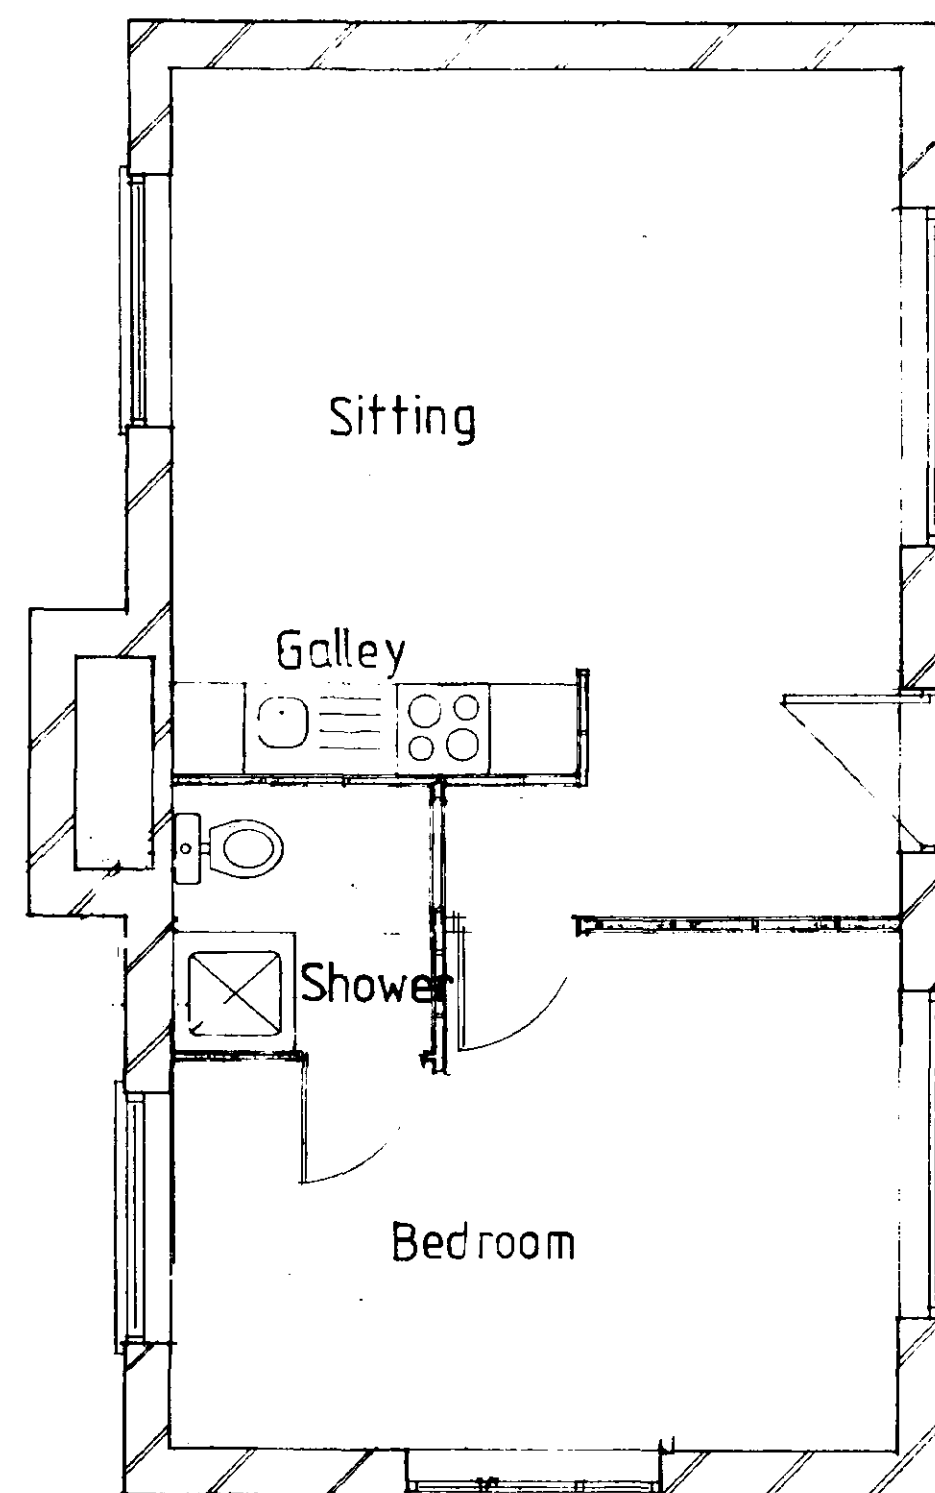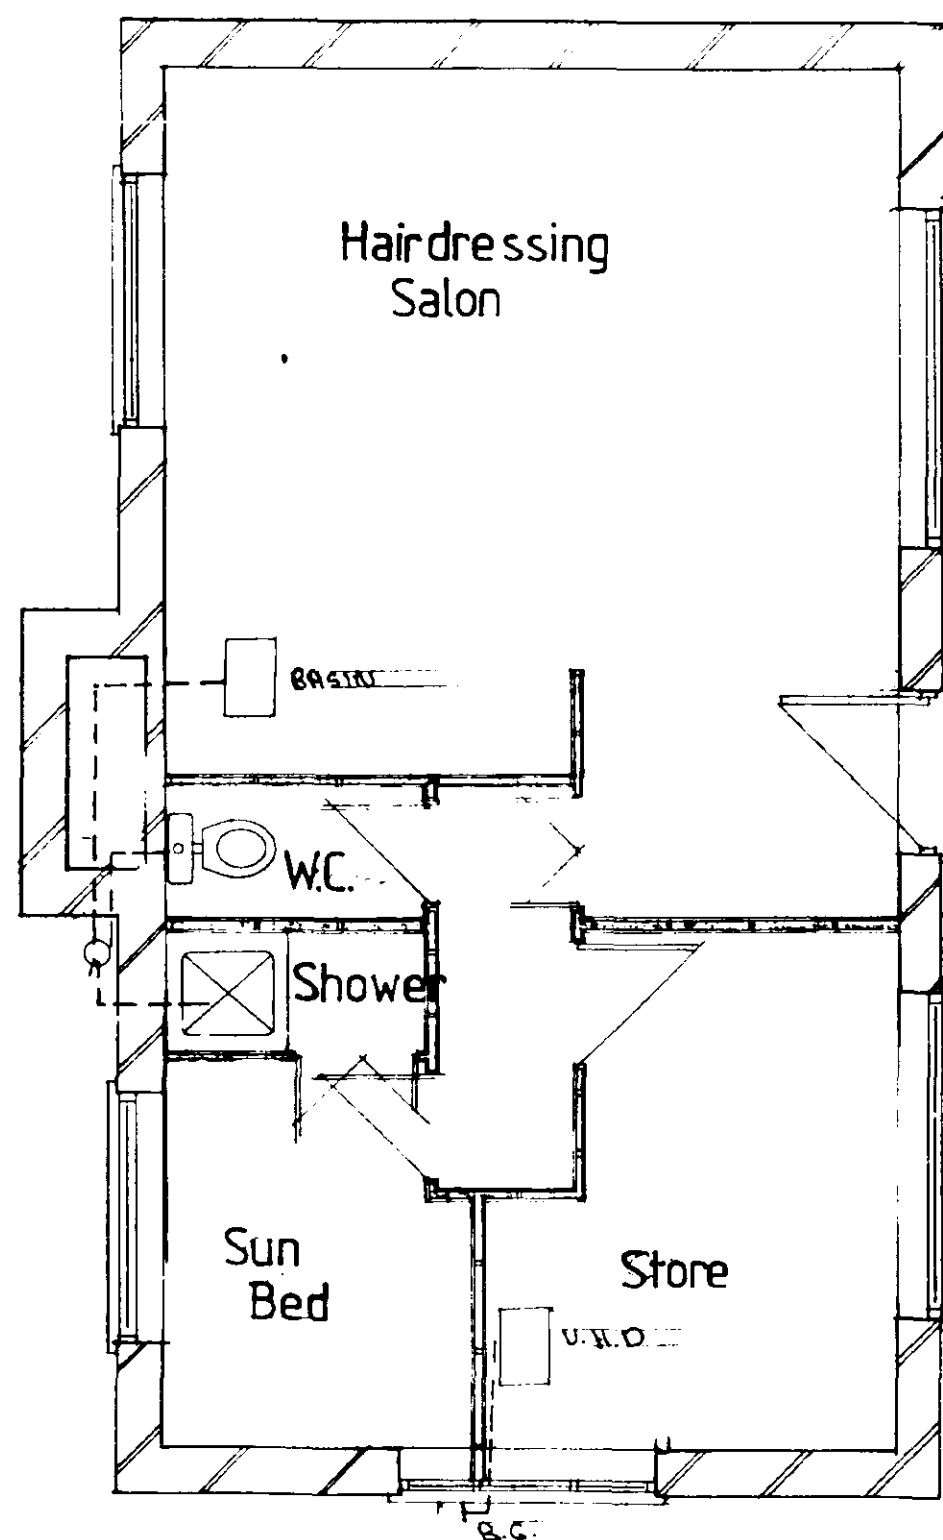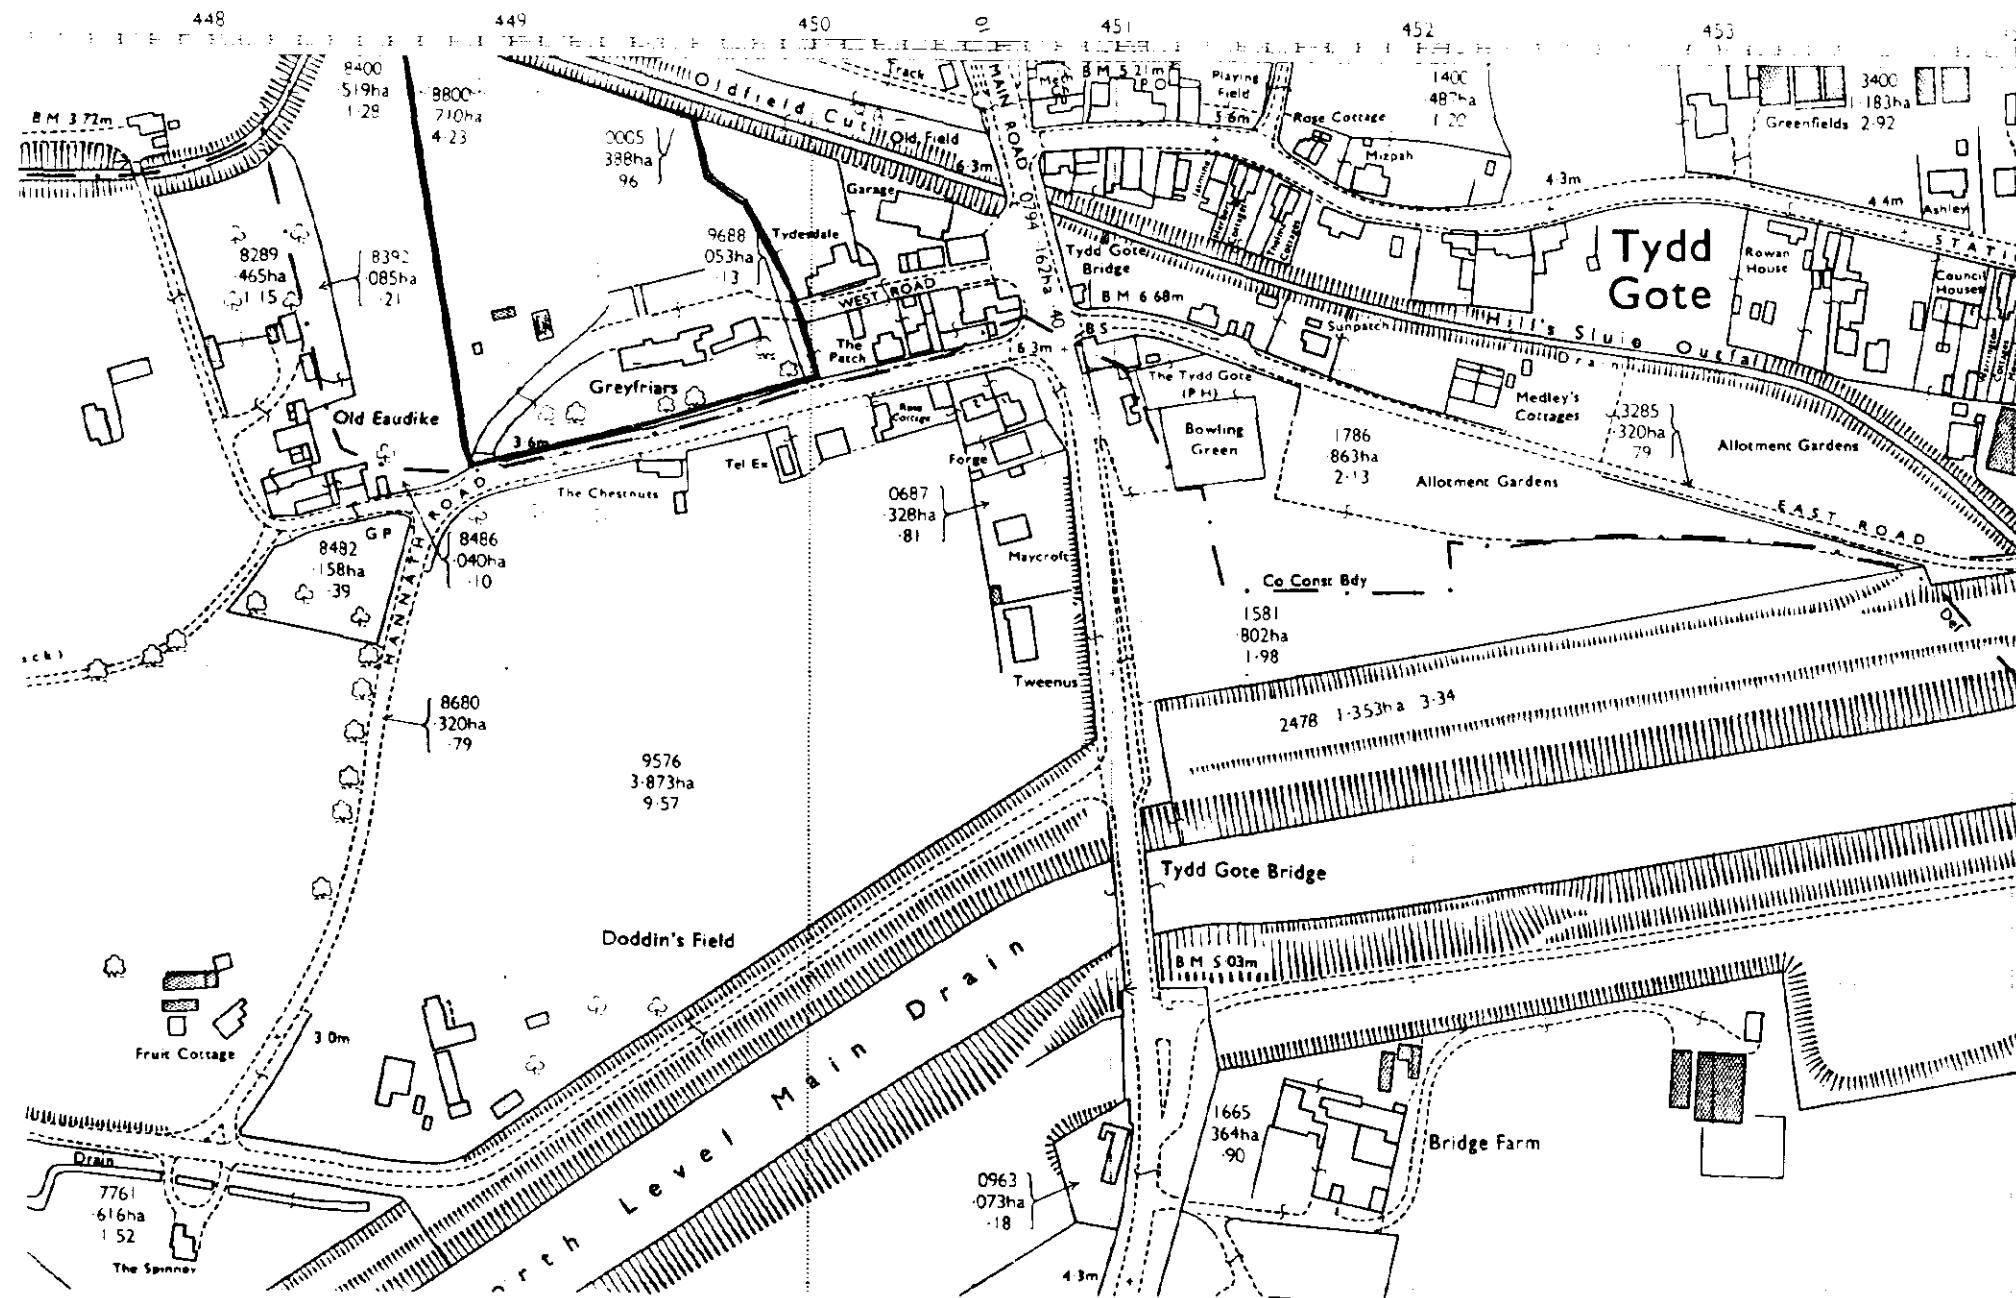

Contractor To Check All Dimensions On Site Before Work Commences.	
Rev.	Date.
	Init.
Revision Details.	
PODDINGTONS	
Architectural Design Consultants	
Rabbit Hollow, Church Lane, North Raucaby, Sleaford, Lincs. NG34 9QU Tel. (01529) 488033 Fax. (01529) 488044	
Project.	
MR & MRS K. BUTTERS. GREYFRIARS , HANNATH ROAD , TYDD GOTE.	
Drawing.	
CHANGE OF USE	
Scale.	Drawing No.
1-50	3106 - 1
Drawn.	
Date.	QRT 2002
	Rev.