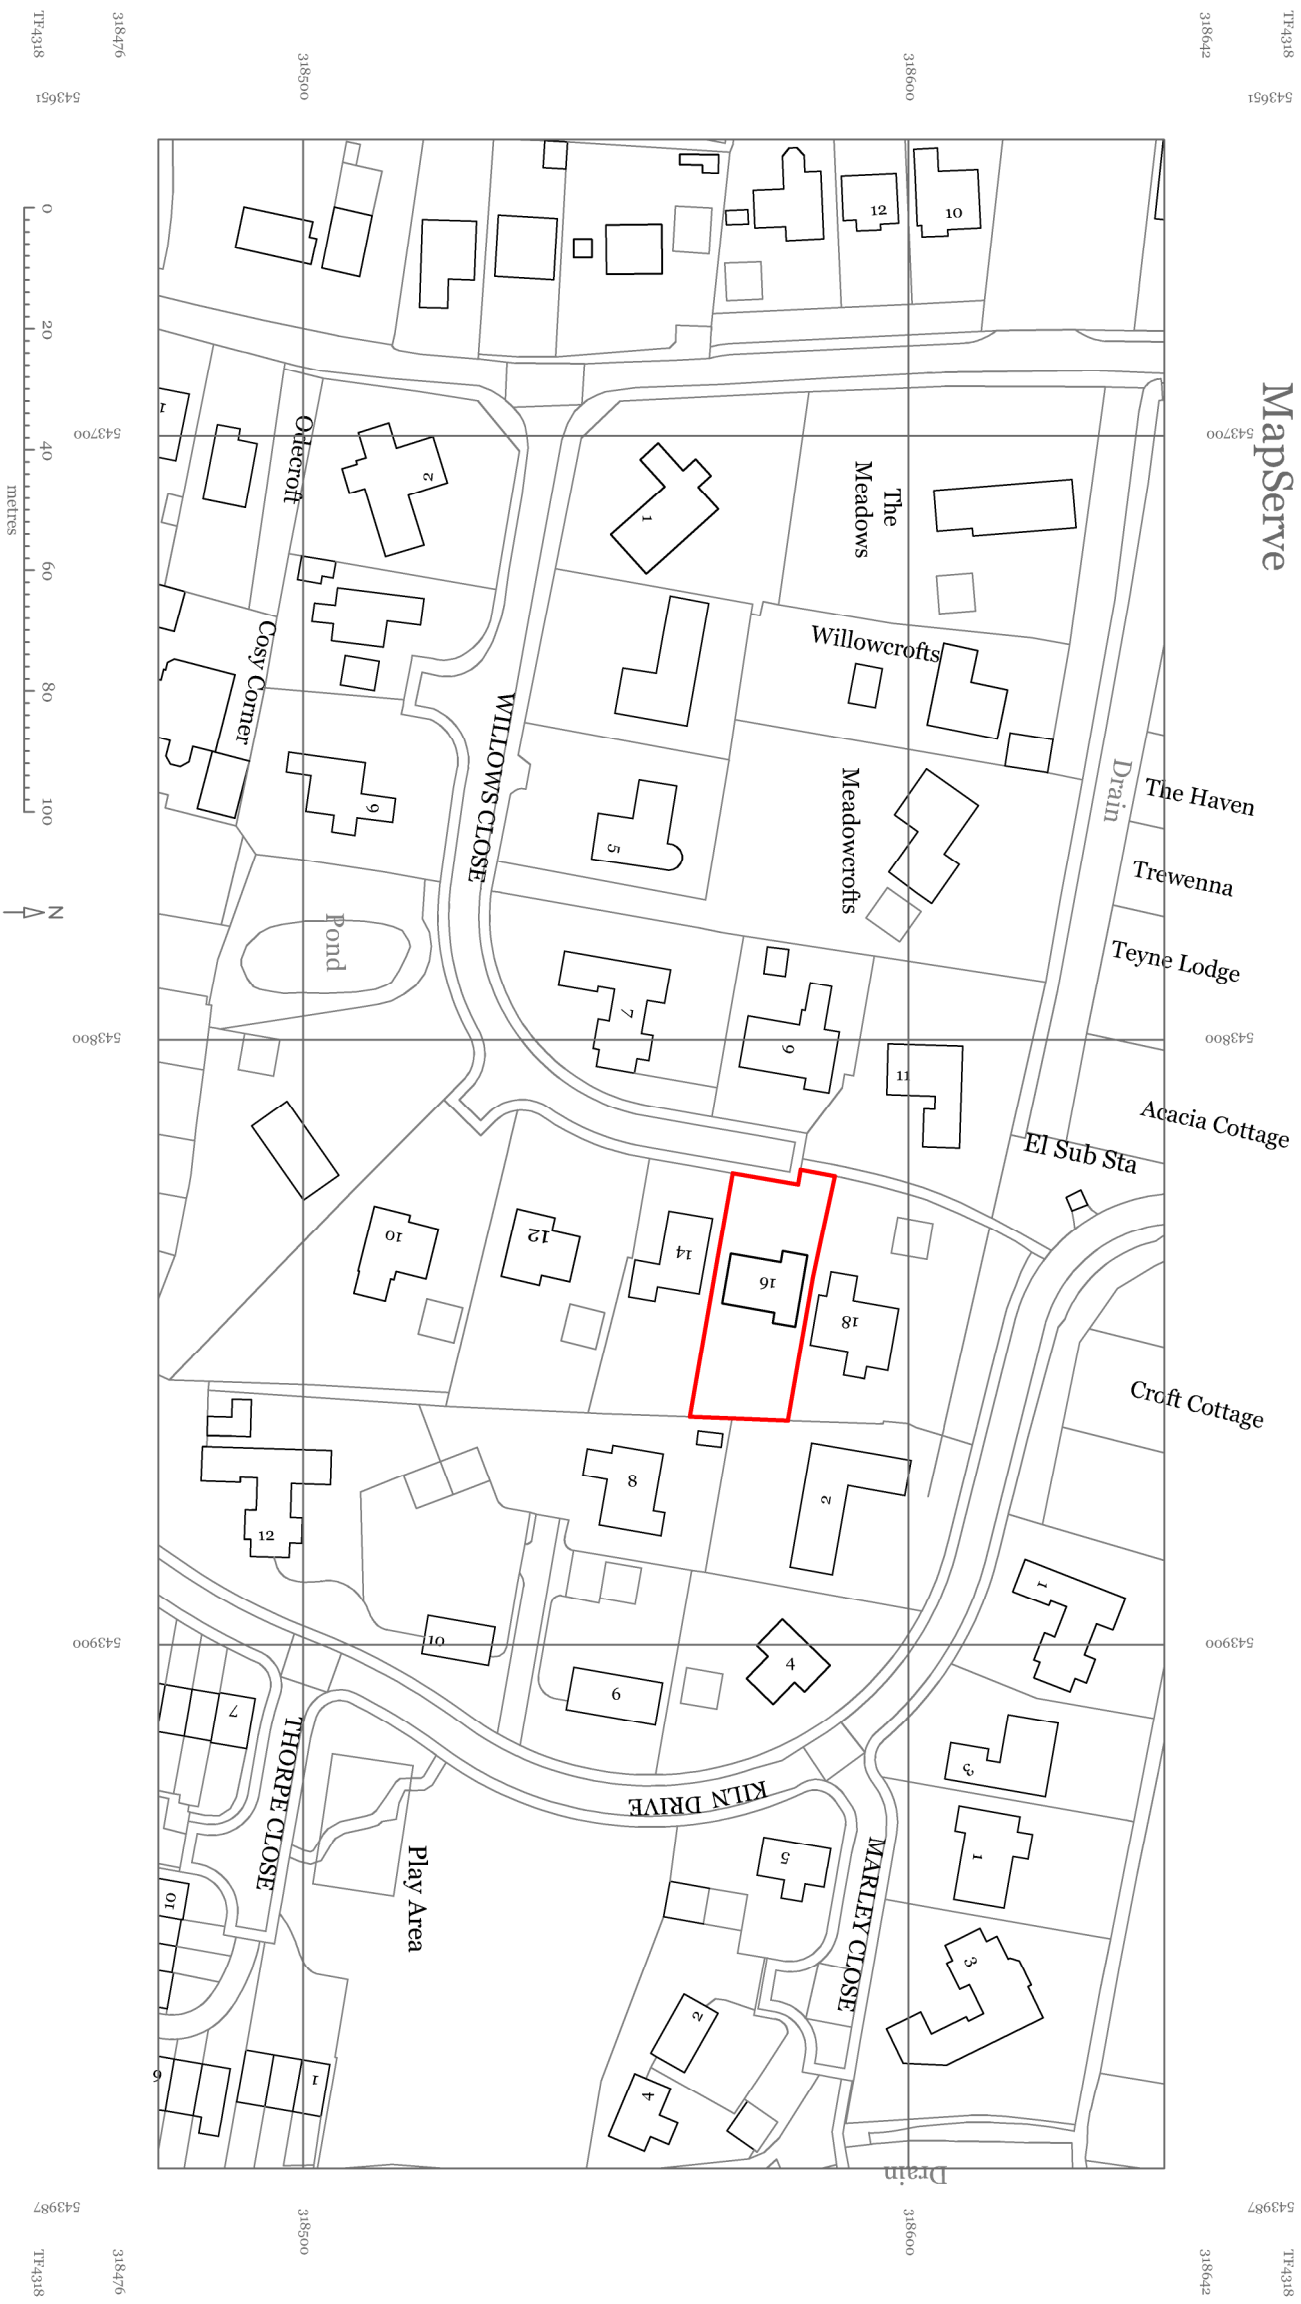


WORKING DRAWING

Please note that no scaling should take place off this drawing, please ask if any clarification is required.

Revisions:

MapServeSM

Ferland

Architectural Design

3 Farrow Road, Whapload Drove,
Spalding Lincs PE12 0TS
Tel: 01406 331265
Mobile: 07809 125531
Email: fenlandad@gmail.com

Email: fenlandad@gmail.com

CLIENT:

Mr Chris Precious.

PROJECT:

PRIOR APPROVAL for
Proposed dining room extension, to
rear of bungalow,
at 16 Willows Close, Tydd St Mary,
Wisbech PE13 5QR

DRAWING:

Location Plan.

DRAWING NUMBER: PA ~ 01

Date: Dec 2020 **Scale:** 1:1250@A3