



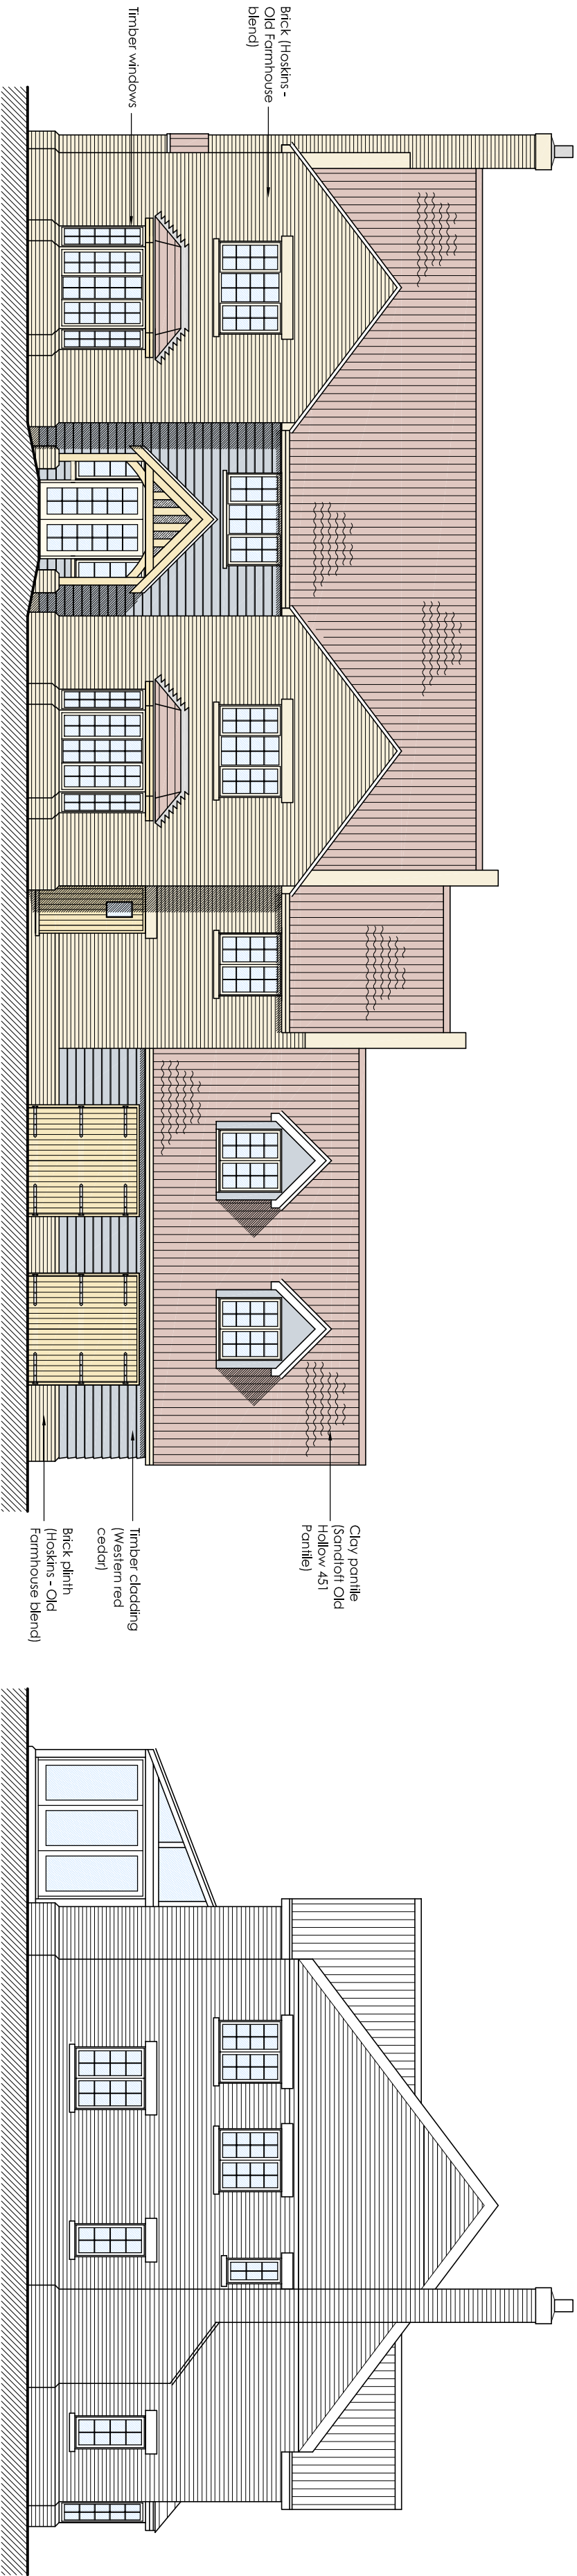

EAST (FRONT) ELEVATION

SOUTH (SIDE) ELEVATION

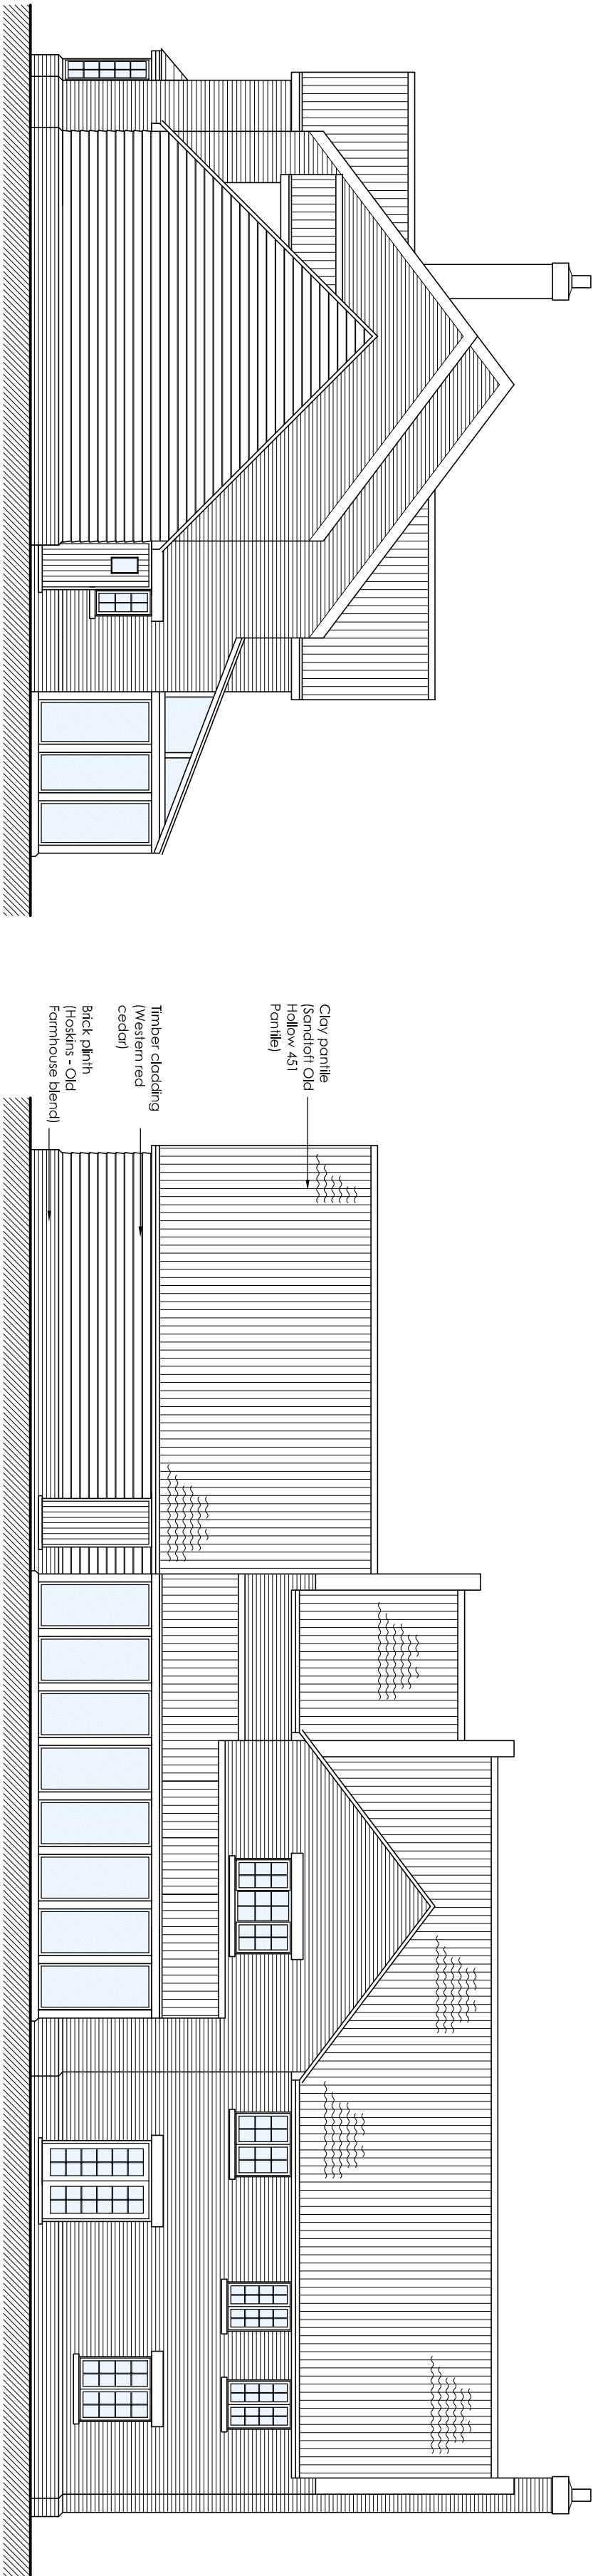

NORTH (SIDE) ELEVATION

WEST (REAR) ELEVATION

PROPOSED ELEVATIONS 1:100