




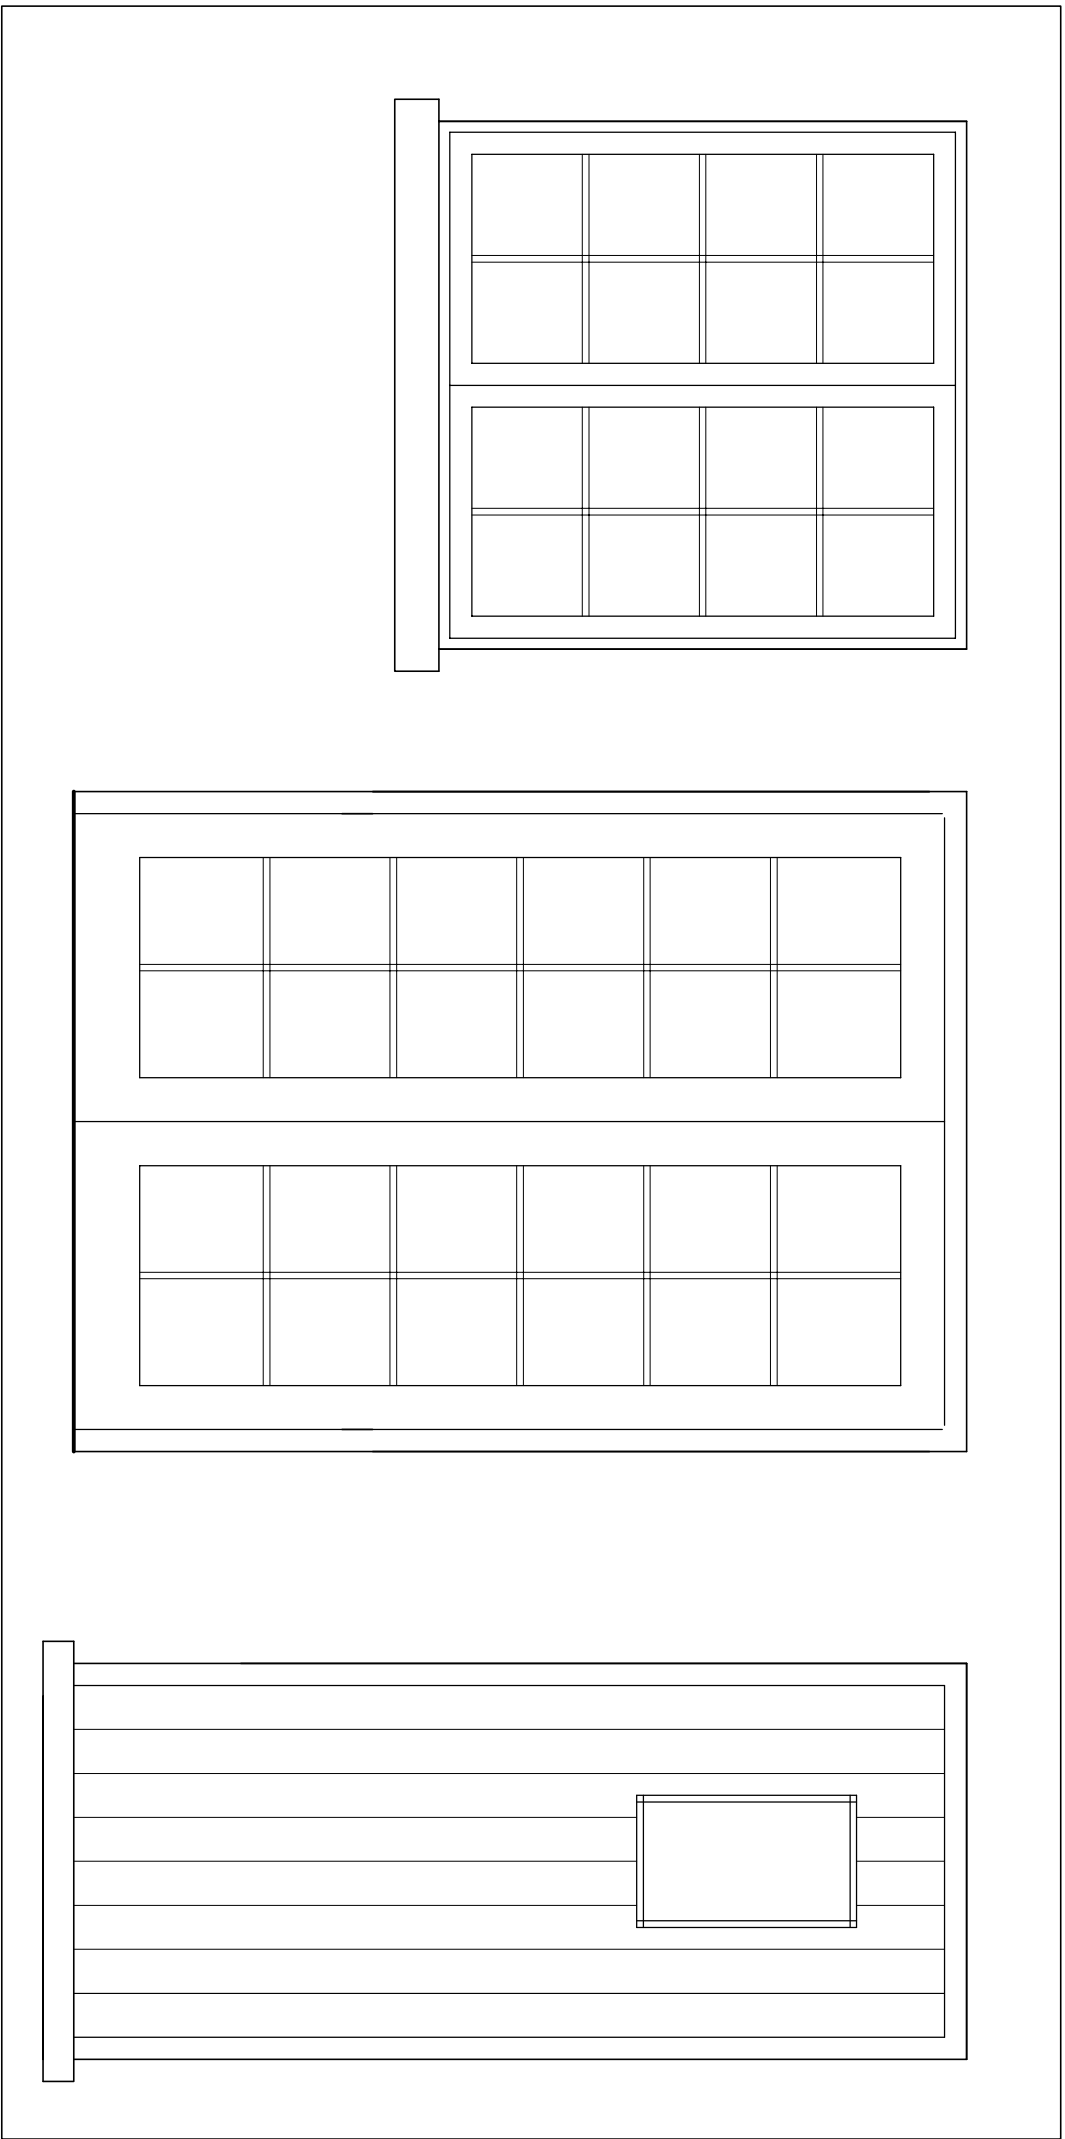


WINDOW & DOOR ELEVATIONS 1:10

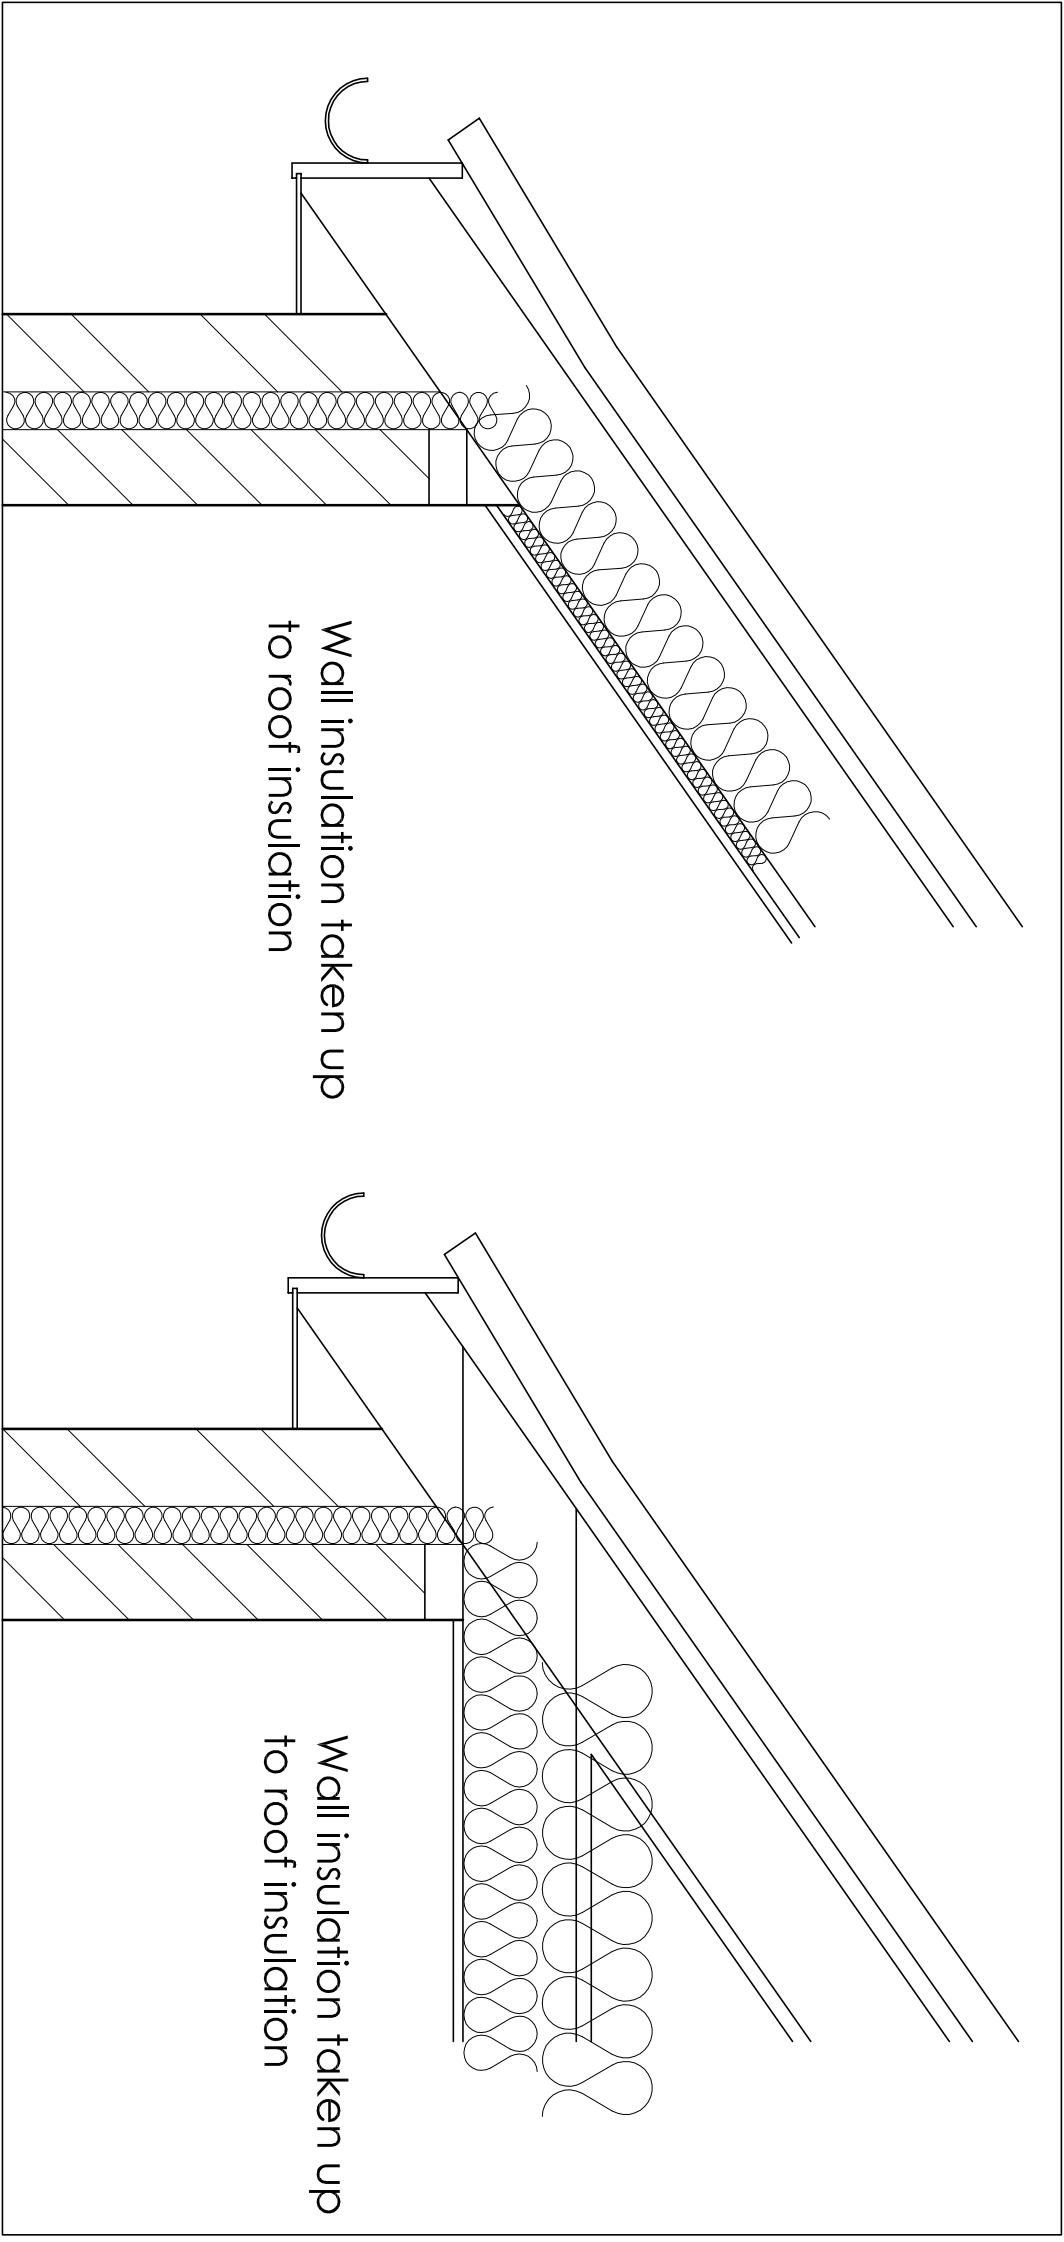

EAVES DETAILS 1:10

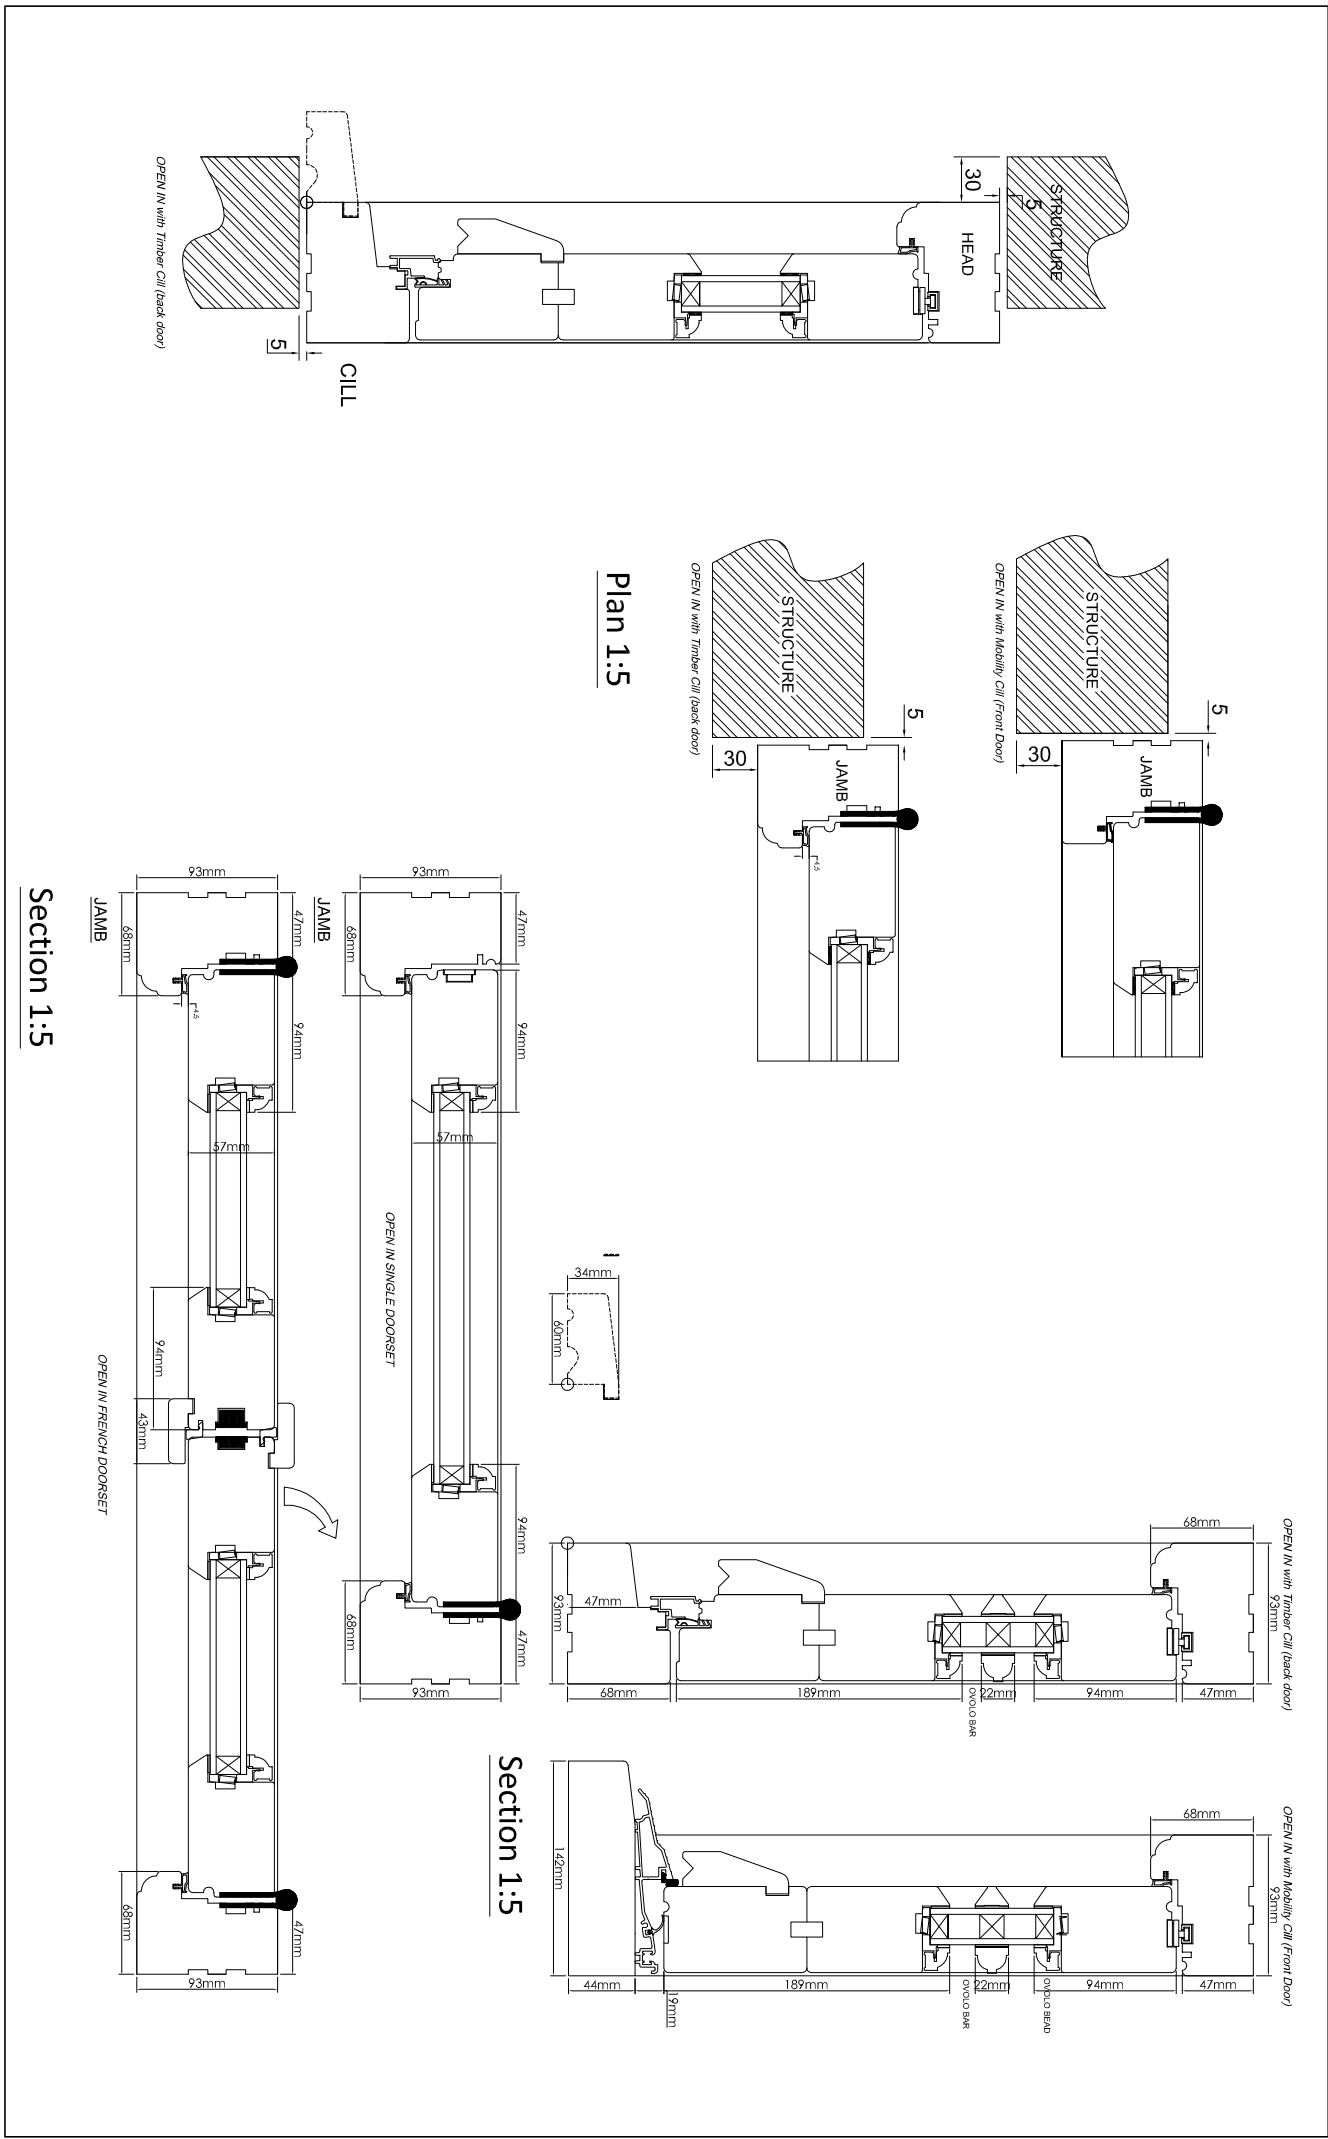

DOOR DETAILS 1:5

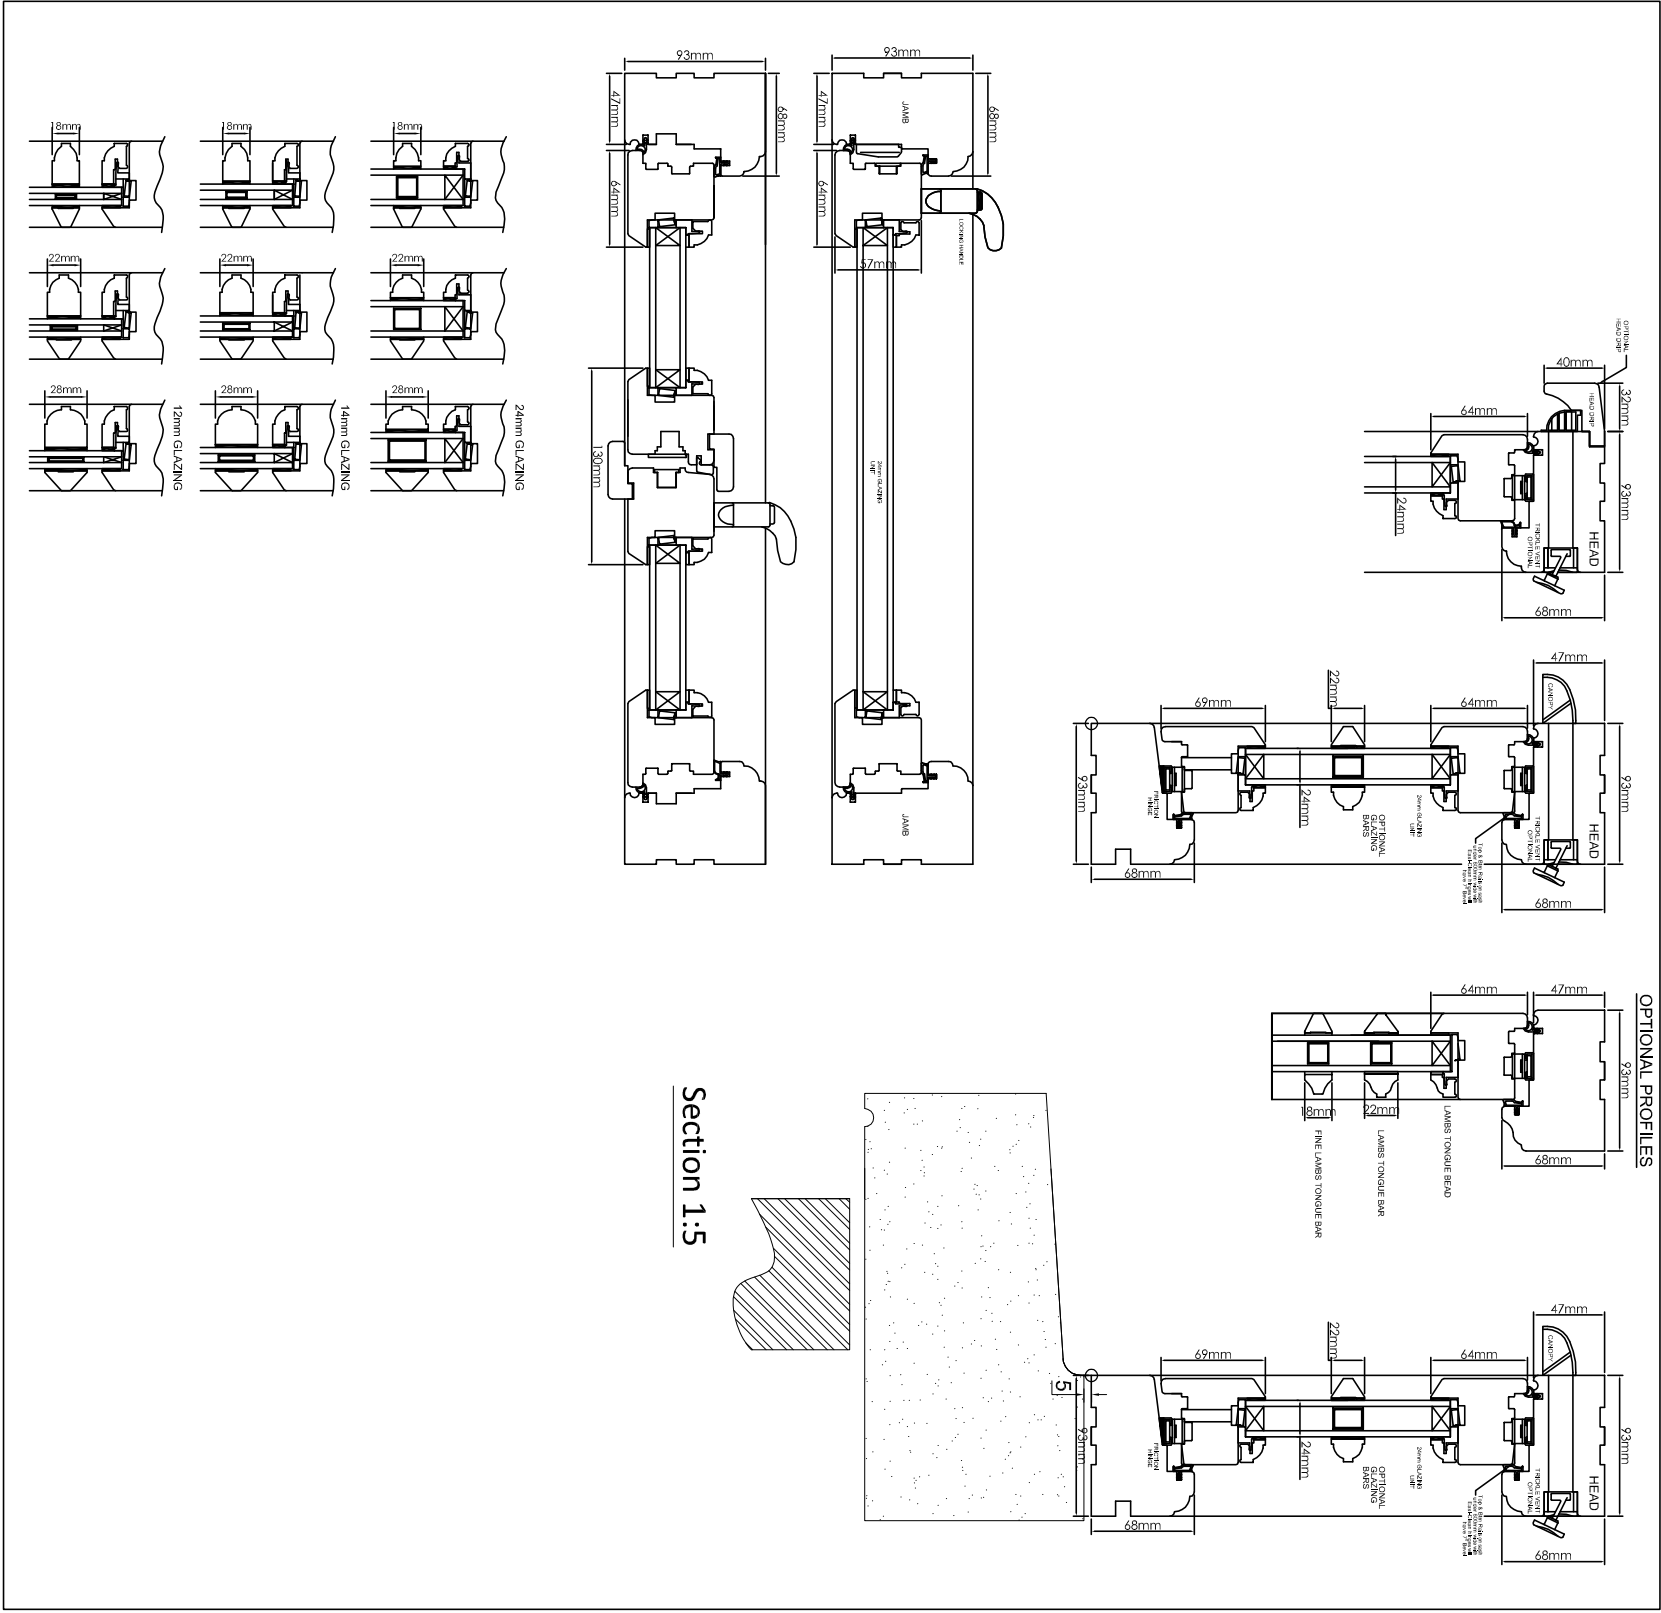

WINDOW DETAILS 1:5

Peter Humphrey Associates
ARCHITECTURAL DESIGN AND BUILDING

PROJECT
Treiton Manor
Cat's Lane
Tydd st Giles
PE13 5LZ


CLIENT
Mr & Mrs Daley

DRAWING TITLE
Planning Condition Details

DATE NOV 16 SCALE AS SHOWN JOB NO. PLO3

DO NOT SCALE FROM THIS DRAWING
COPYRIGHT: THIS DRAWING MUST NOT BE ISSUED, LOANED OR COPIED
WITHOUT THE CONSENT OF PETER HUMPHREY ASSOCIATES

Peter Humphrey Associates
ARCHITECTURAL DESIGN AND BUILDING
TELEPHONE 01943 448 866
FAX 01943 448 867
E-MAIL: info@peterhumphrey.co.uk

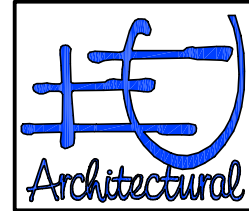

Category Winner 2008