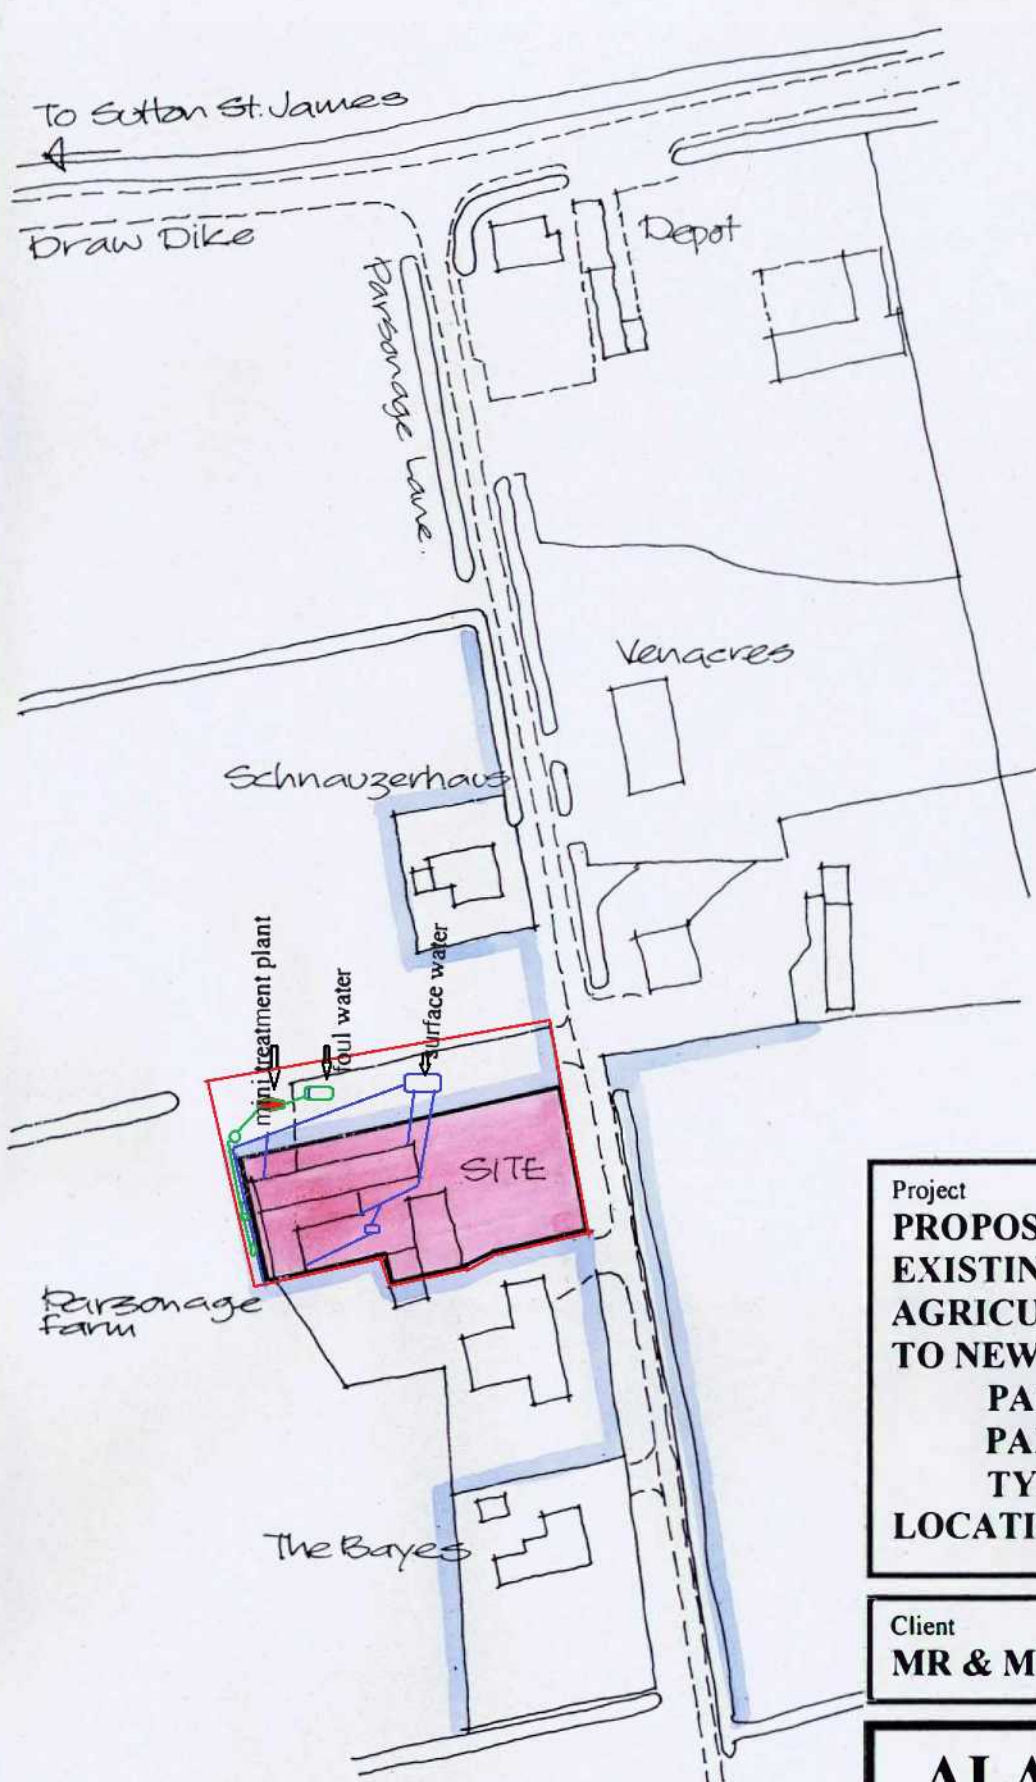


Project

**PROPOSED CONVERSION OF
EXISTING REDUNDANT
AGRICULTURAL BUILDINGS
TO NEW DWELLING,
PARSONAGE FARM,
PARSONAGE LANE,
TYDD ST MARY, Lincs.
LOCATION PLAN.**

Client

MR & MRS A C HORNSBY

ALAN HORNSBY

ARCHITECTURAL SERVICES

"Little Acre"

35 Peak Hill, Cowbit,
Spalding, Lincs. PE12 6AW
Tel. Holbeach (01406) 380591

Scale 1:1250

Date July 2017

Drg. no. 17/01/02