• PROPOSED RESIDENTIAL BUILDING PLOTS •

• CHURCH WAY • TYDD ST MARY NR WISBECH •

SHDC
Planning & Development
0 6 SEP 2004
Ref: 1169/04

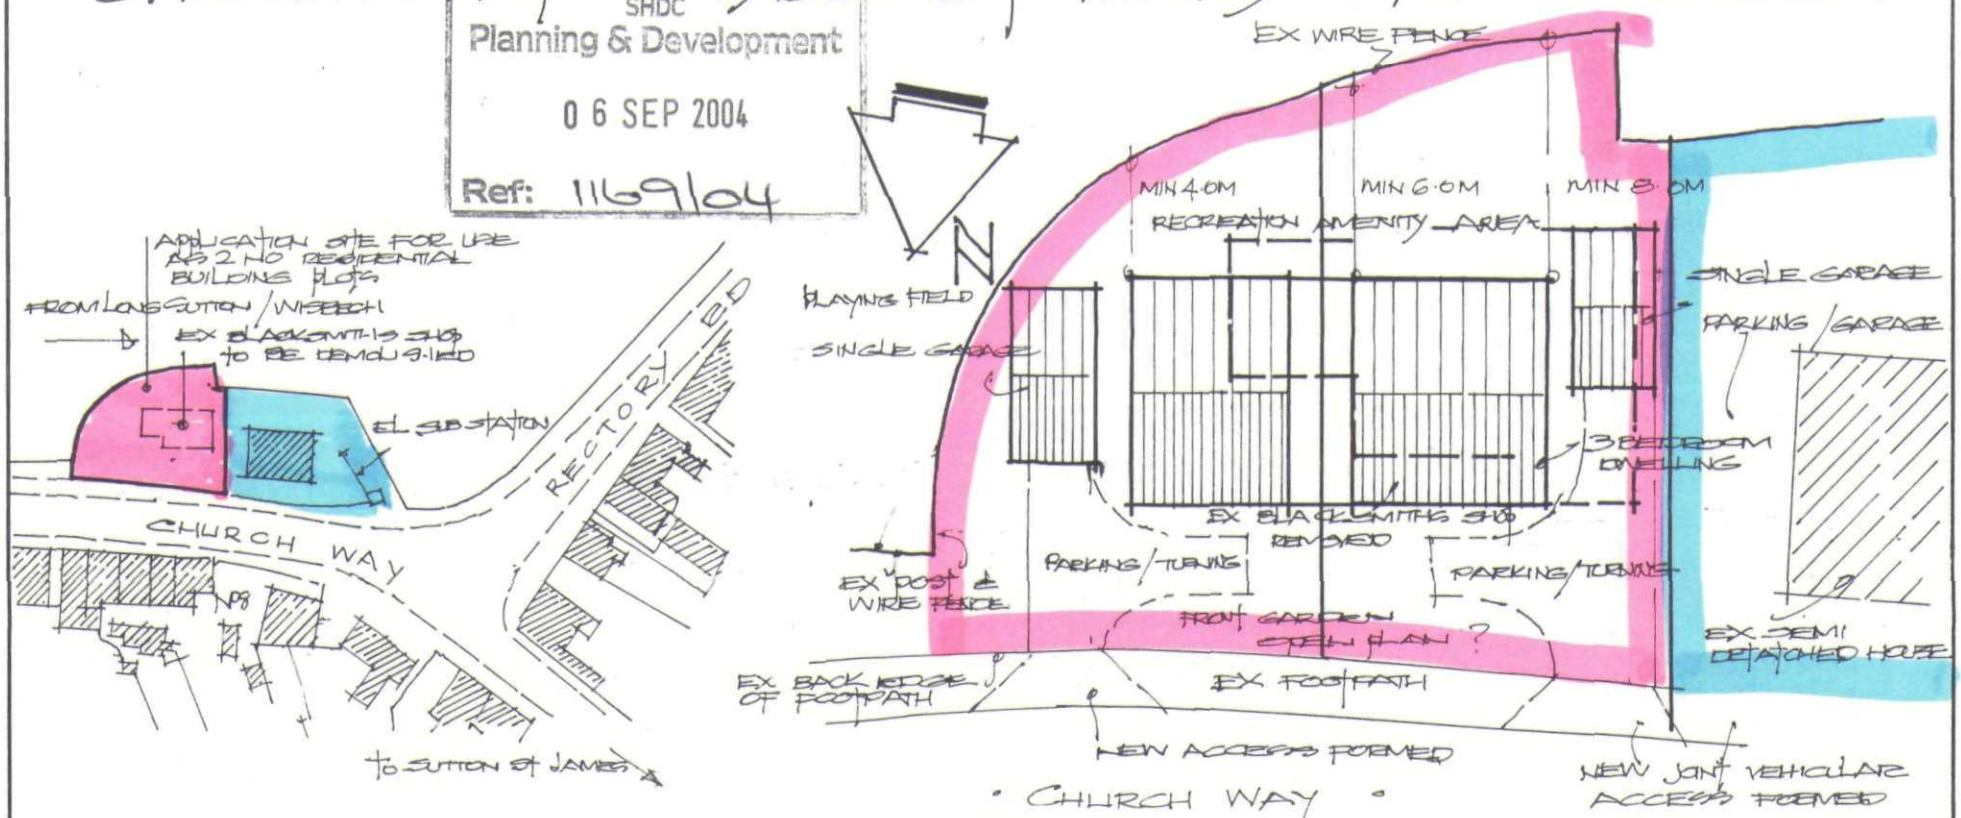

• LOCATION PLAN SCALE 1/125 • BLOCK PLAN SCALE 1/250 •

• DWG N° 8021/SP1 •

ASHBY & PERKINS.
2 HENE QUAY.
WISBECH TEL/FAX 01945/583963 •