





continued from right

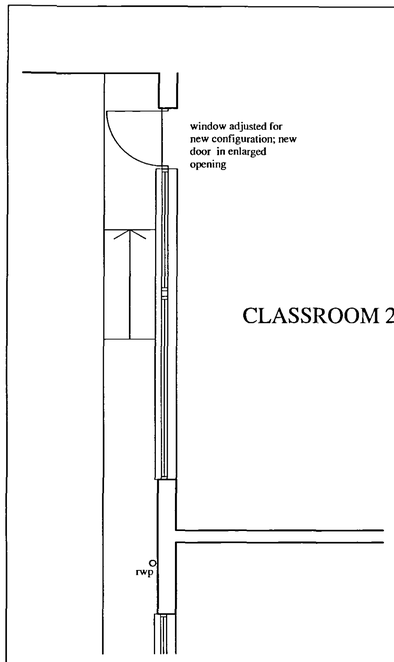

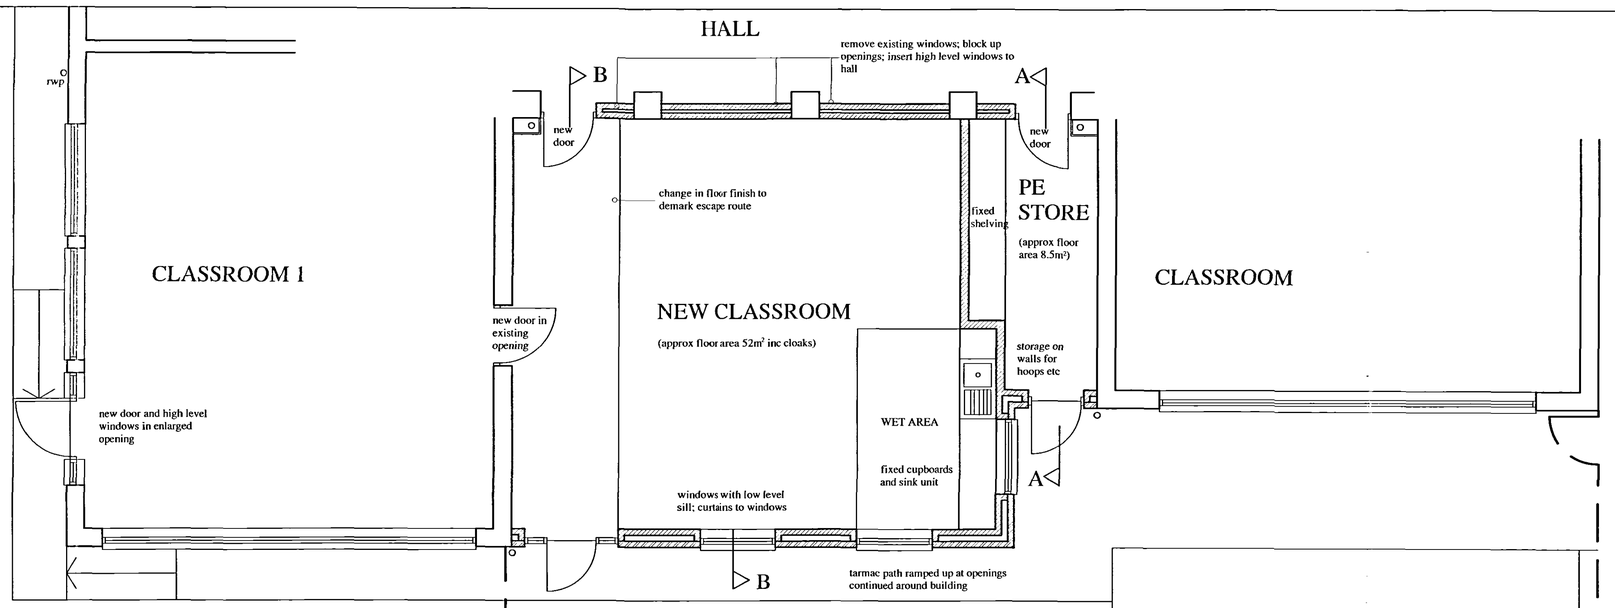

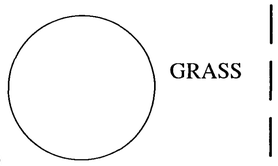


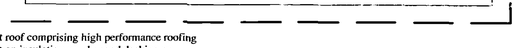


PROPOSED GROUND FLOOR LAYOUT




PROPOSED SOUTH ELEVATION

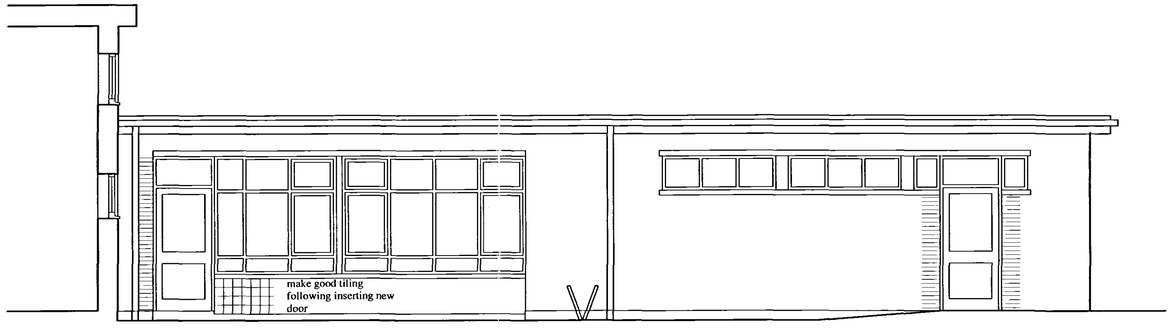

PROPOSED WEST ELEVATION

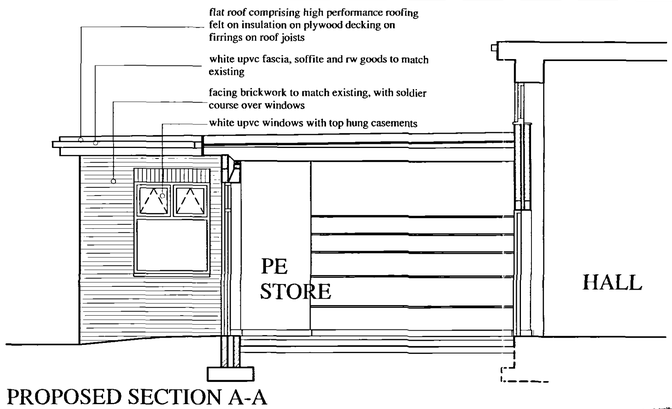

PROPOSED SECTION A-A

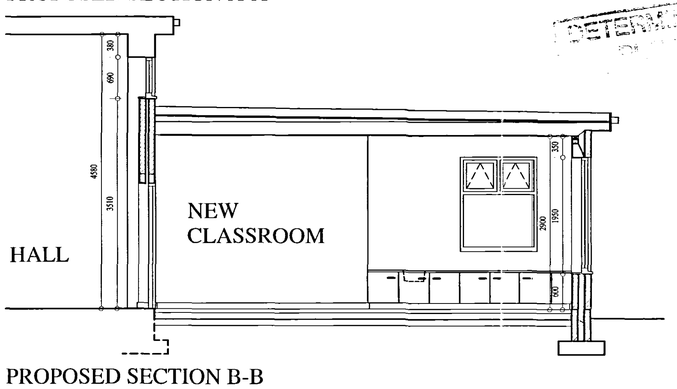

PROPOSED SECTION B-B

Revisions

SHDC Planning & Development 08 SEP 2004 Ref: 1185/04

The copyright of this drawing is retained by the architects, it is not to be reproduced without permission

All levels and dimensions to be checked on site by General Contractor before work is put in hand.

client: THE DIOCESE OF LINCOLN

job: NEW CLASSROOM TYDD ST. MARYS C. E. PRIMARY SCHOOL

drawing: PROPOSED PLAN & ELEVATIONS

D B Lawrence & Associates
Architects
30 Handley Street
Sleaford
Lincs
NG34 7TQ
Tel: 01529 302541
Fax: 01529 413960
Email: dbloffice@btconnect.com

date	drawn	checked	scale
JULY 2004	DH		1:50

drawing no. D104/12