


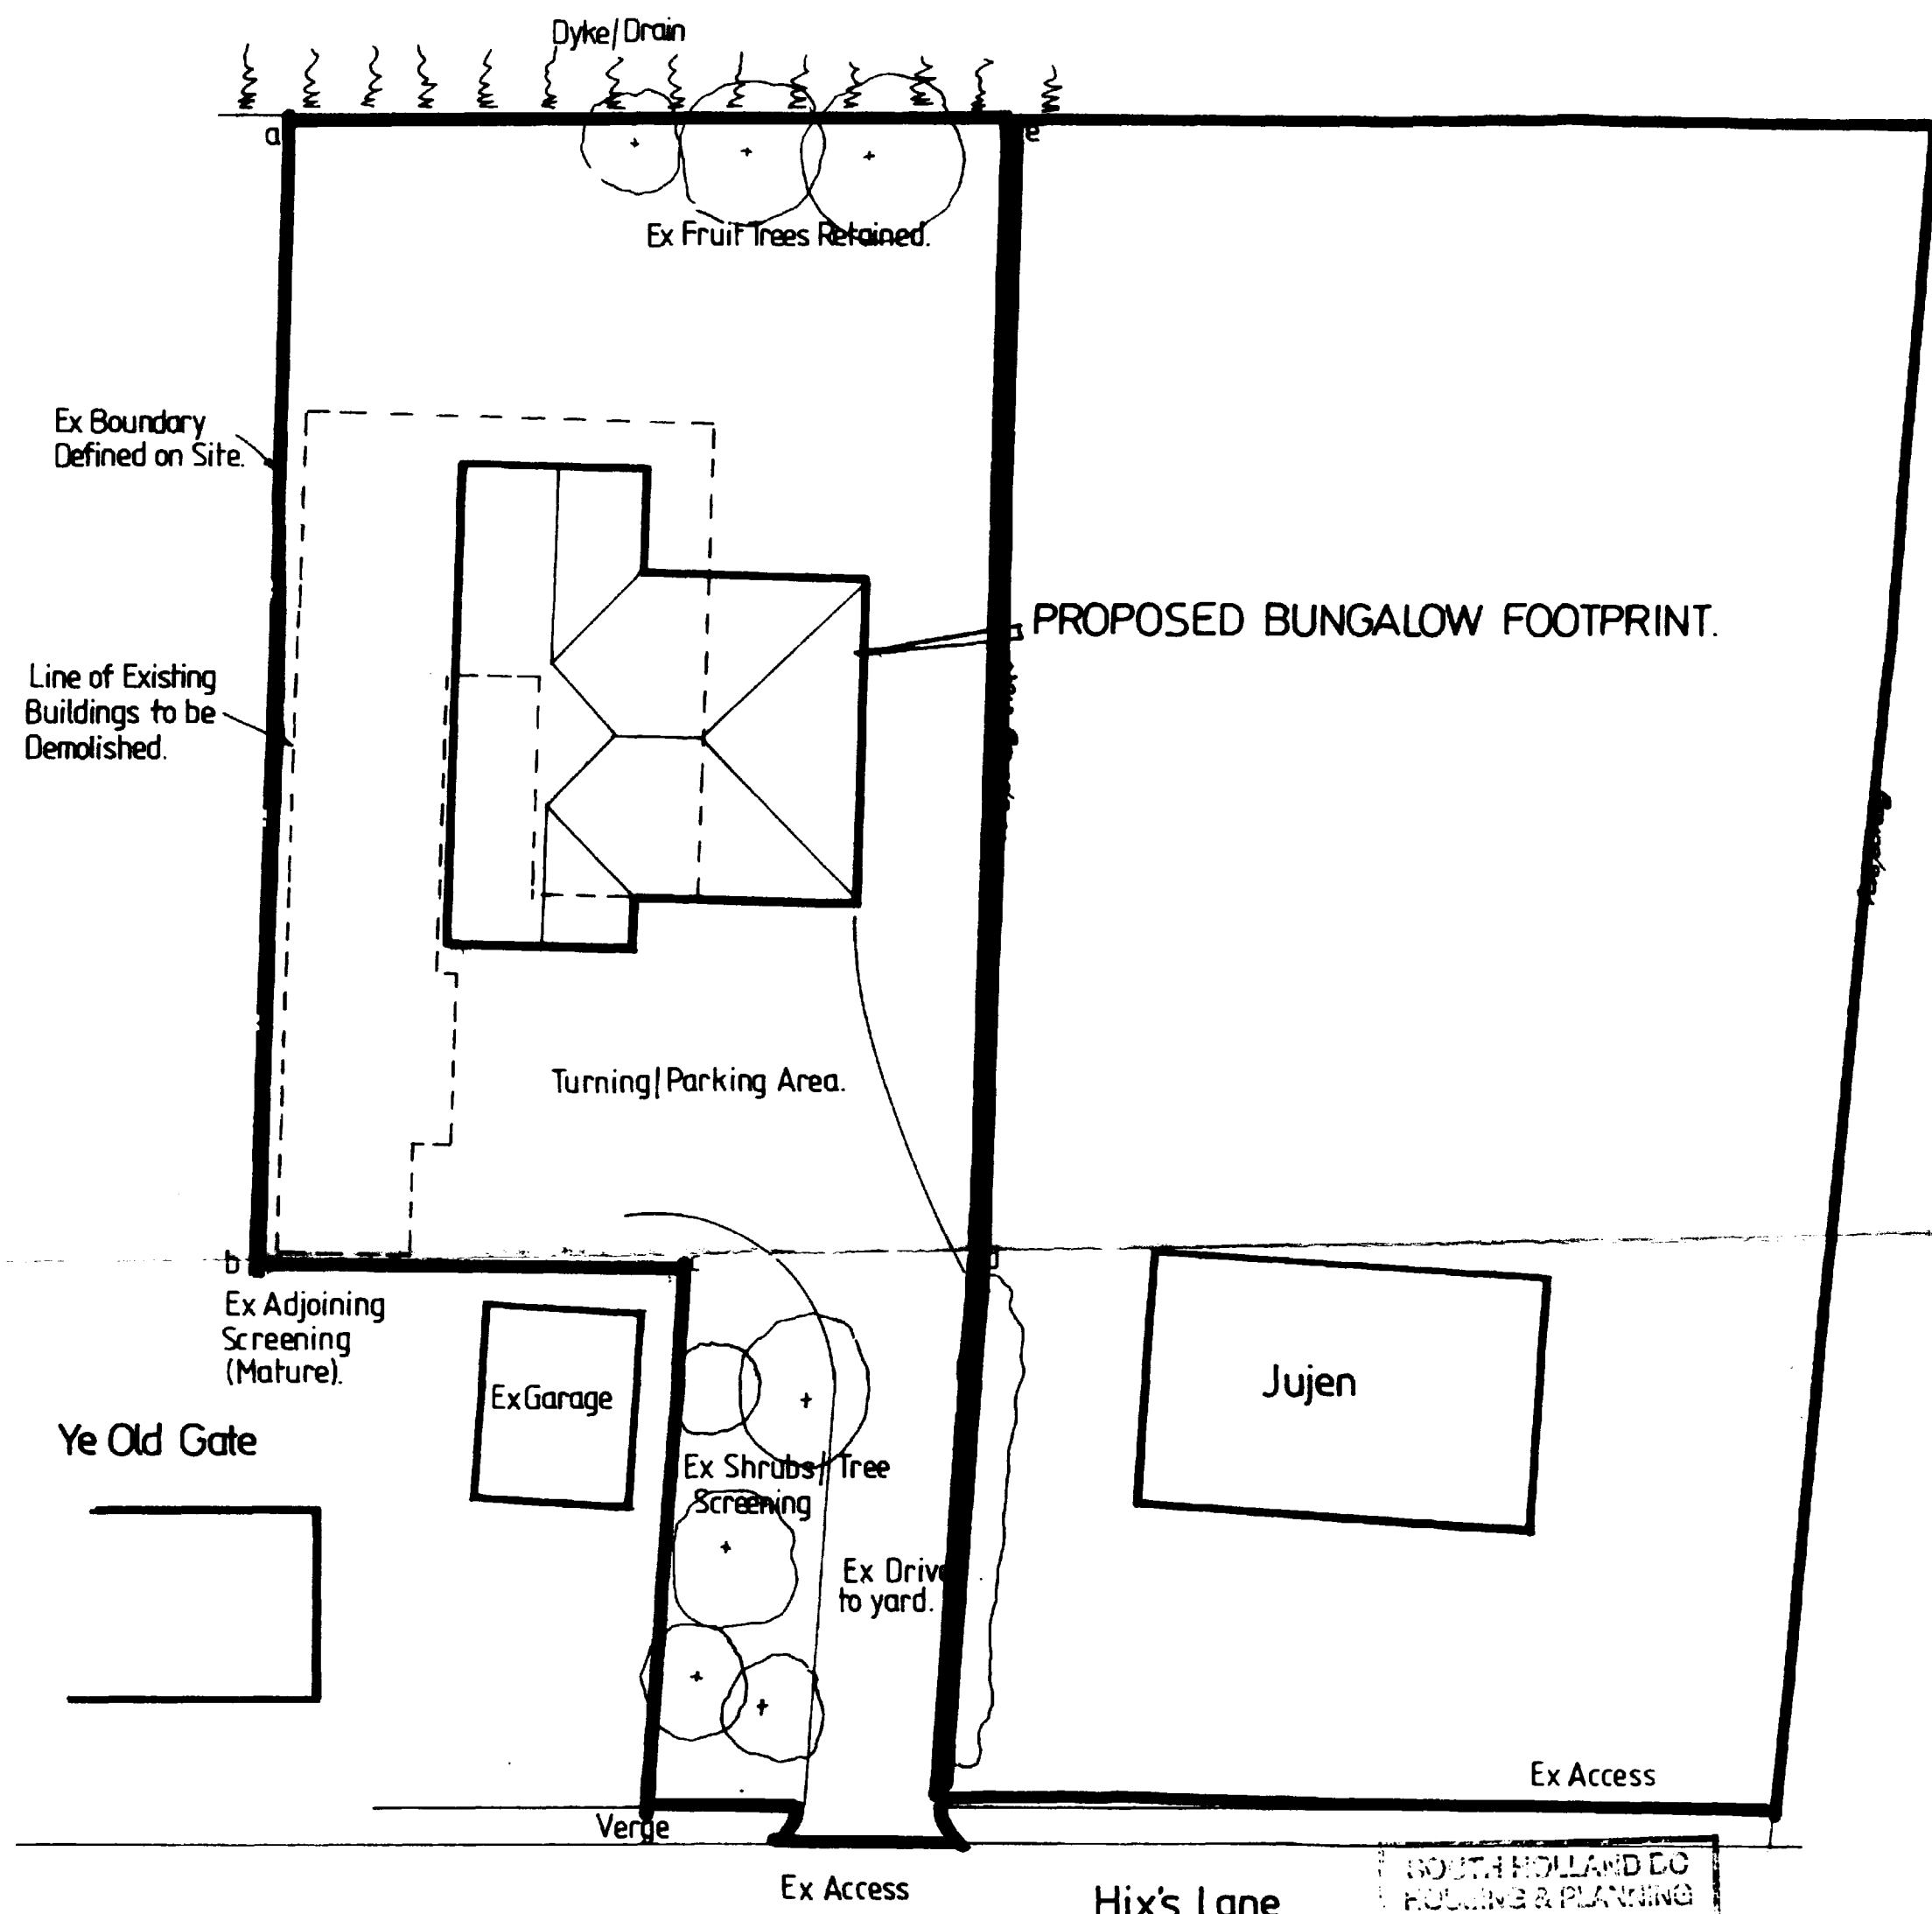

abc,de Proposed 1.8m C.Boarded Fence.

SOUTH HOLLAND DC
HOUSING & PLANNING
26 NOV 1999
1187/99

Architectural
Design Services

S. J. Thrower

3 Newgate Road
Tydd St. Giles
Wisbech
Cambridgeshire
PE13 5LH
Telephone
01945 870022

Proposed Building Plot For One
Bungalow on land adj to
Jujen,
Hix's Lane,
Tydd St. Mary.
For J. Giddings.

Site Plan.

**DETERMINED
PLAN**

Scale. 1-200.	Date. Nov 99.	Drwn. S.J.T.	Chkd. —
------------------	------------------	-----------------	------------

Drng no. SH/54899.