


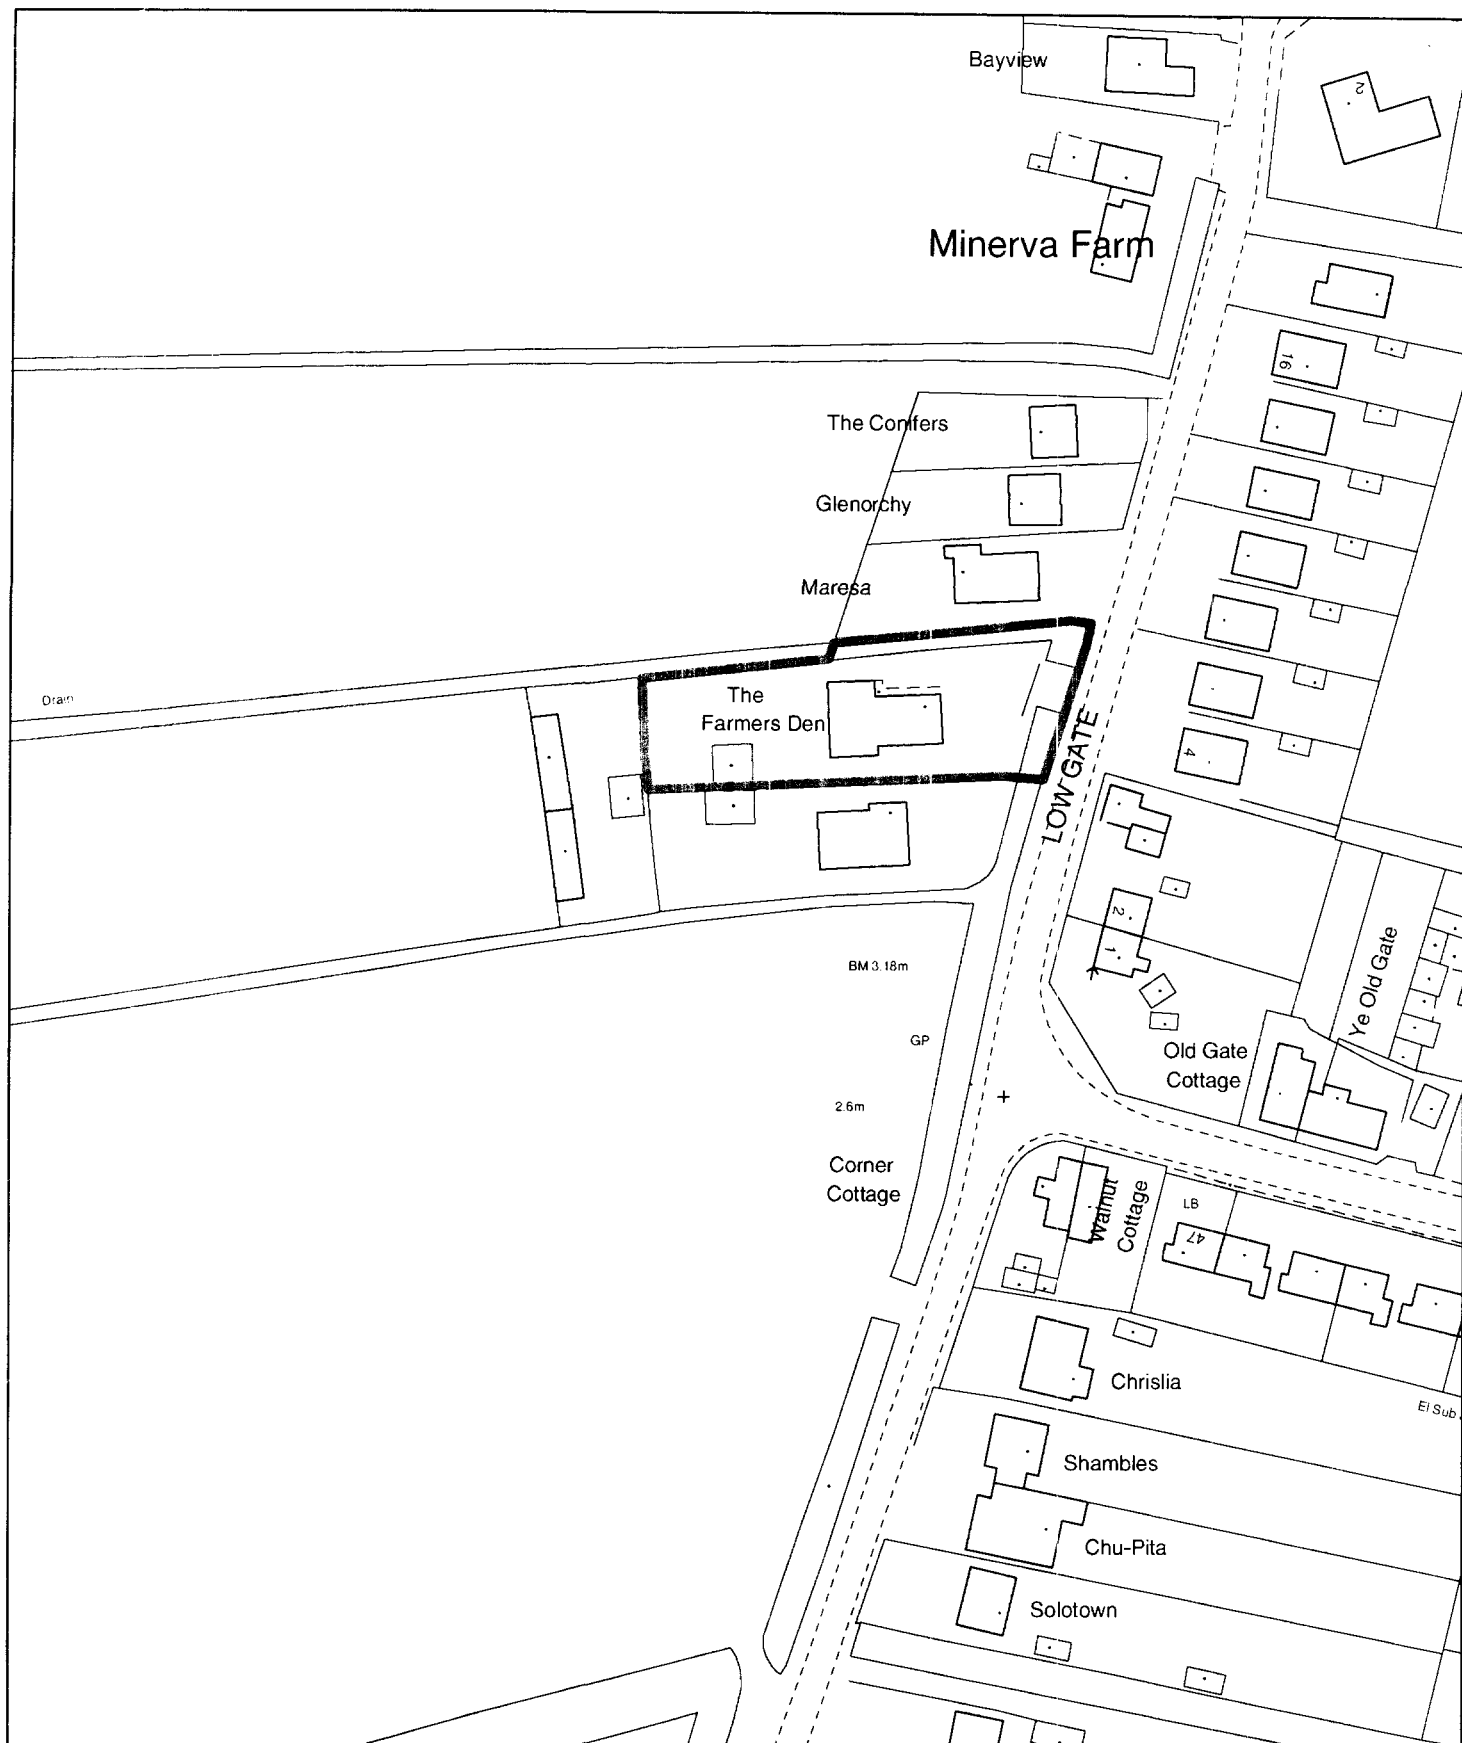

**Planning Application Location Plan
Ward Member Notification**

H21/1203/02


Scale: 1:1250

Planning and Development


Council Offices, Priory Road, Spalding, Lincolnshire
PE11 2XE

PLEASE DO NOT COPY THIS PLAN

This map is reproduced from Ordnance Survey material with permission of Ordnance Survey on behalf of Her Majesty's Stationery Office (c) Crown copyright. Unauthorised reproduction infringes Crown copyright and may lead to prosecution or civil proceedings. South Holland District Council LA079413 2002

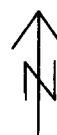

Siteplan Data™

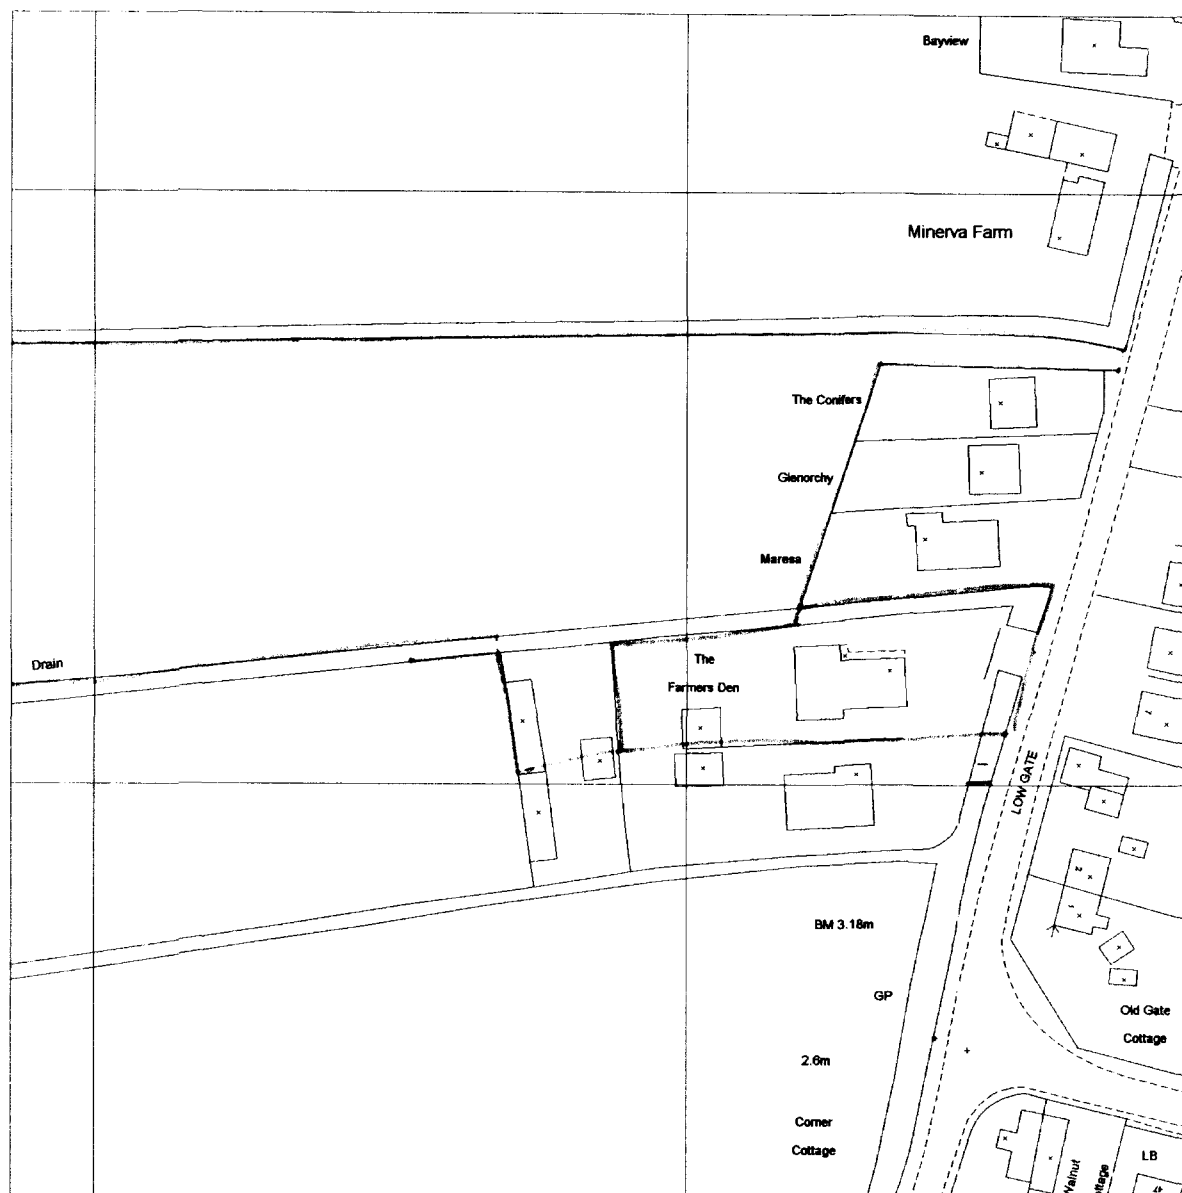

Produced 15 Oct 2002 from Ordnance Survey digital data and incorporating surveyed revision available at this date. © Crown copyright 2002.



Part or all of this Siteplan is enlarged from mapping produced at one or more of the following scales 1:1250, 1:2500, 1:10000.

Reproduction in whole or in part is prohibited without prior permission of Ordnance Survey.


Ordnance Survey and the OS symbol are registered trade marks and Siteplan a trade mark of Ordnance Survey, the national mapping agency of Great Britain.

**FARMERS DEN, LOWGATE,
TYDD ST MARY
WISBECH
PE13 5QP**

Centre coordinates : 543585mE 318430mN


National Grid sheet reference at centre of this Siteplan: TF4318SE.

Supplied by : Heffers, Cambridge
Serial Number : 4613

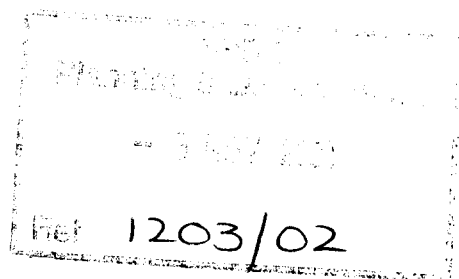

Siteplan Data™

1203/02

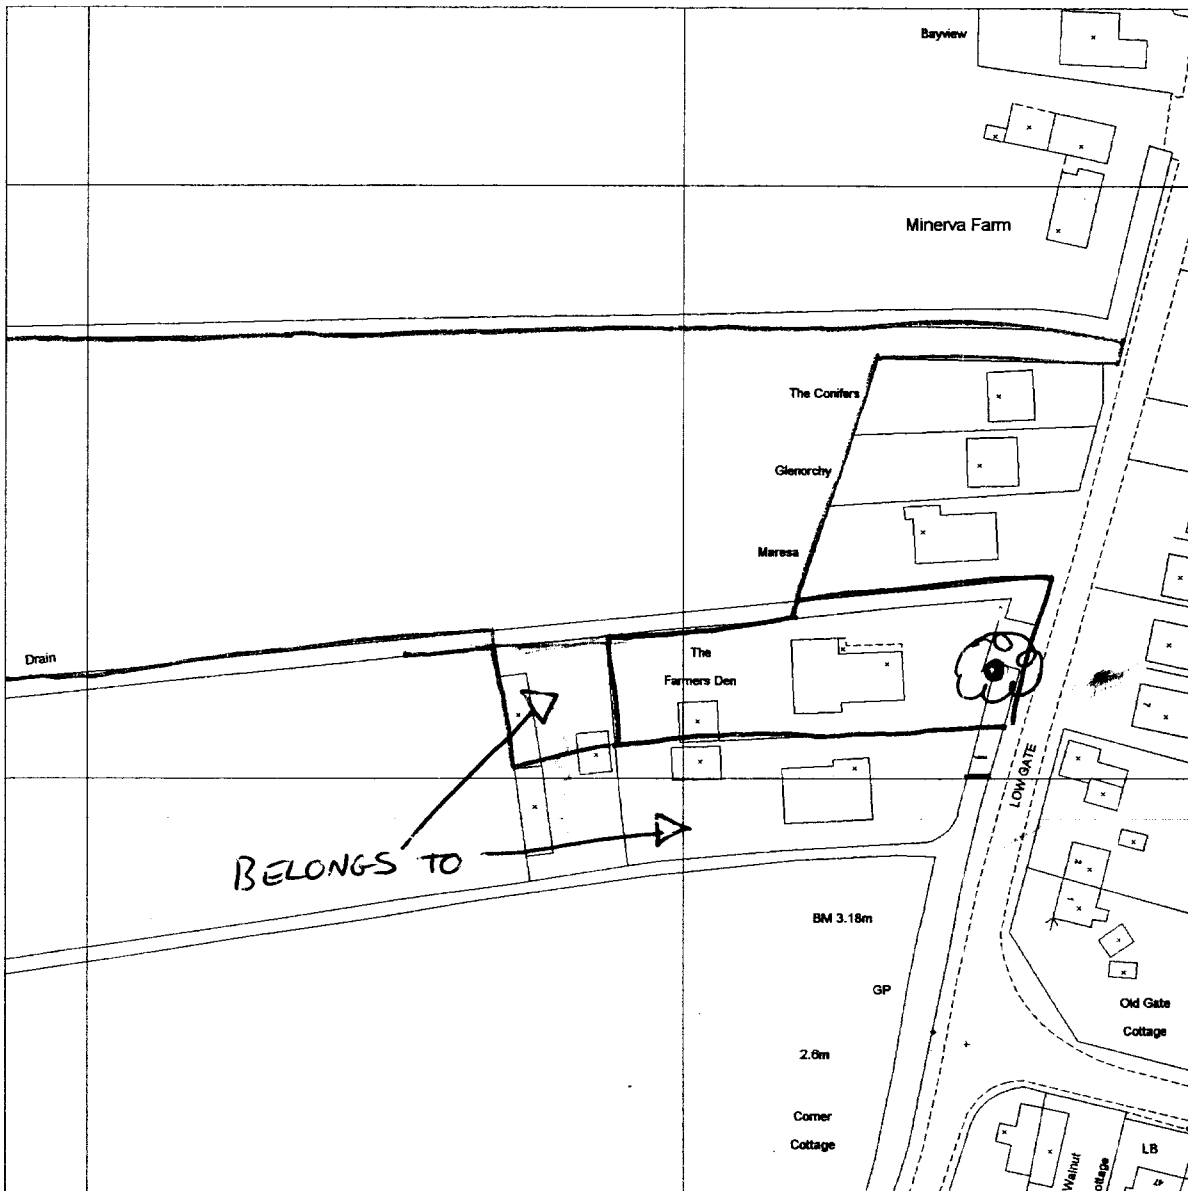

SPOKE WITH MRS. KING. NO INTENTION TO REMOVE

Produced 15 Oct 2002 from Ordnance Survey digital data and incorporating surveyed revision available at this date. © Crown copyright 2002.

Part or all of this Siteplan is enlarged from mapping produced at one or more of the following scales 1:1250, 1:2500, 1:10000.

Reproduction in whole or in part is prohibited without prior permission of Ordnance Survey.

Ordnance Survey and the OS symbol are registered trade marks and Siteplan a trade mark of Ordnance Survey, the national mapping agency of Great Britain.

20 0 20 40 60 80

WEeping WILLOW TREE

23/12/02

FARMERS DEN, LOWGATE, TYDD ST MARY

WANTED TO KNOW WHAT GAVE US THE IDEA! SAID I WOULD CHECK FILE + PHONE BACK.


IF READ APPLICATION, REFERS TO A

WHITE WILLOW TREE. MOST LIKELY STUMP ON NORTH SIDE OF BRIDGE

OVER DRAIN.

Centre coordinates : 543585mE 318430mN
National Grid sheet reference at centre of this Siteplan: TF4318SE.

Supplied by : Heffers, Cambridge
Serial Number : 4613

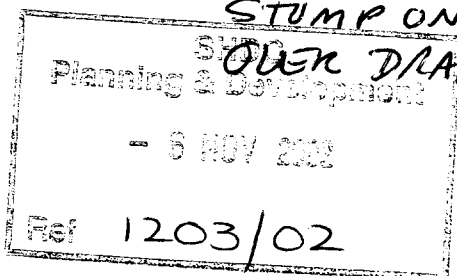

SPOKE WITH MRS KING'S MOTHER IN LAW ON PHONE. Have asked that the Kings write in to confirm the tree

