




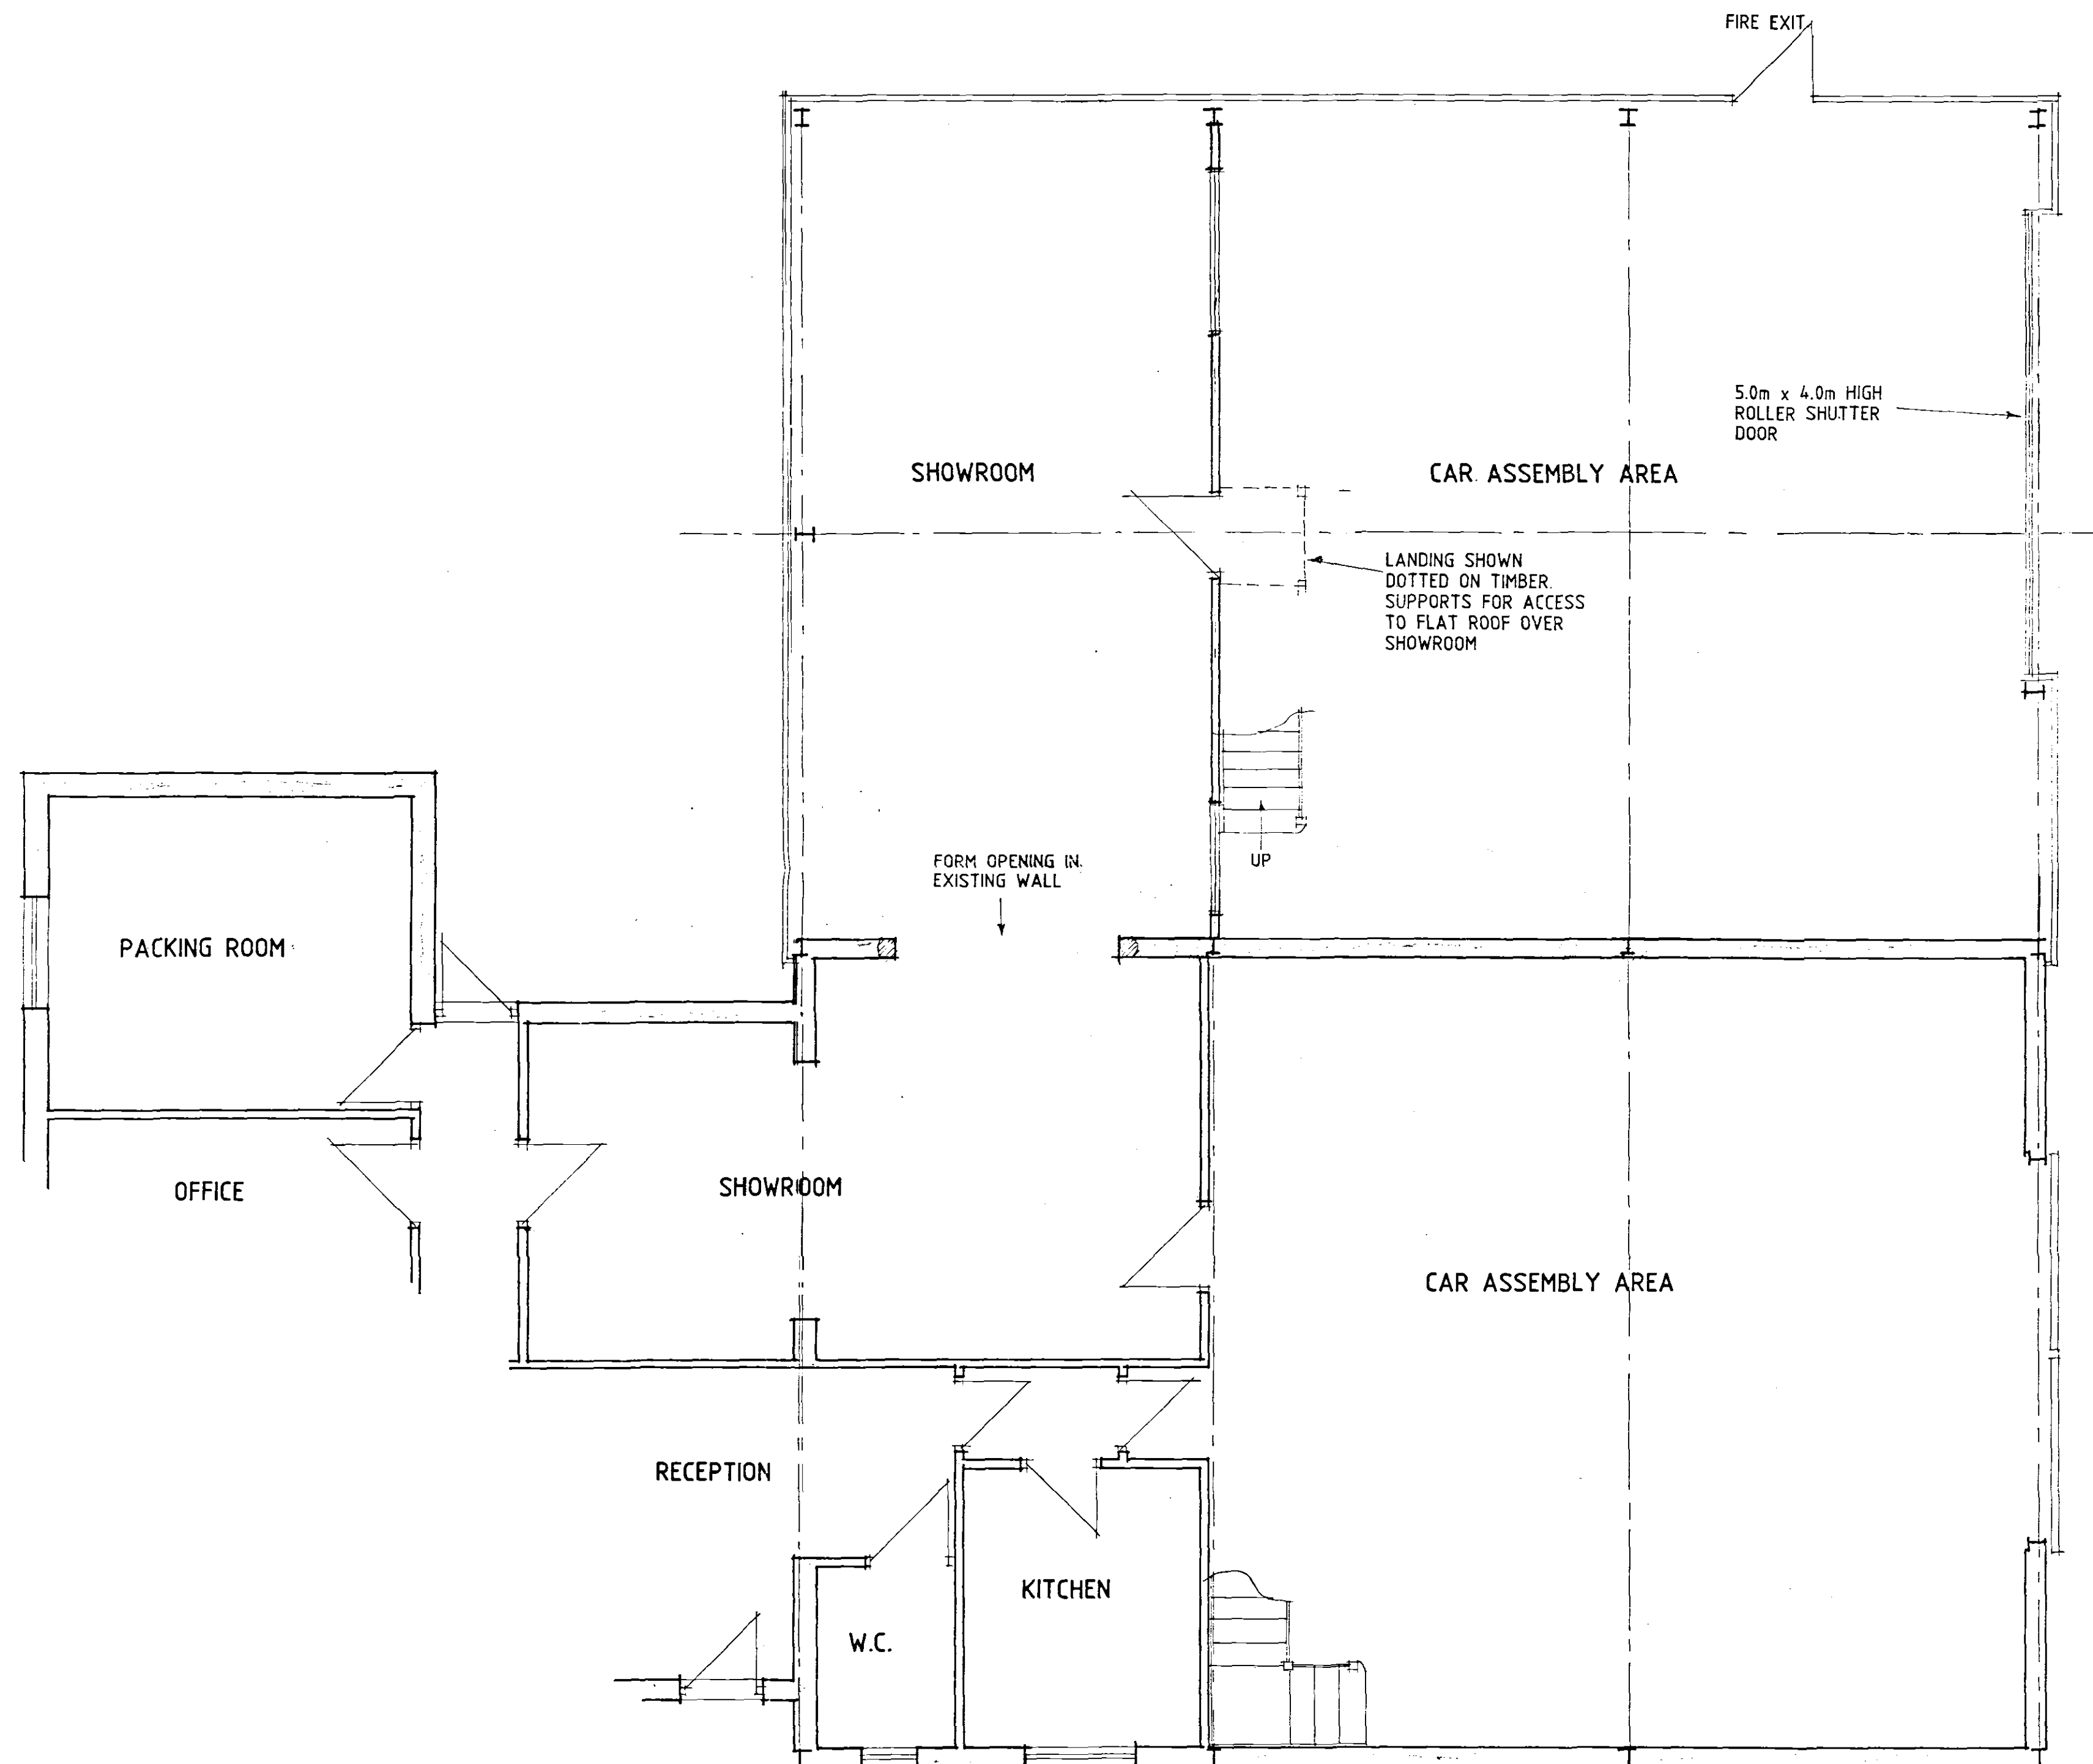


FLOOR PLAN

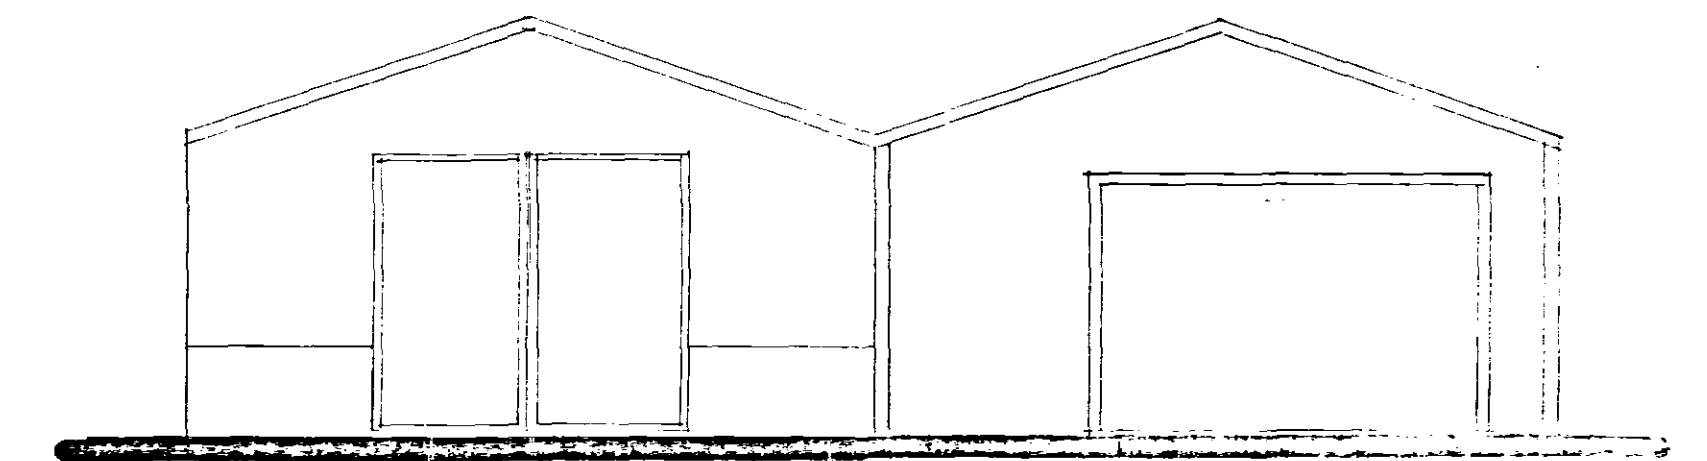

SIDE

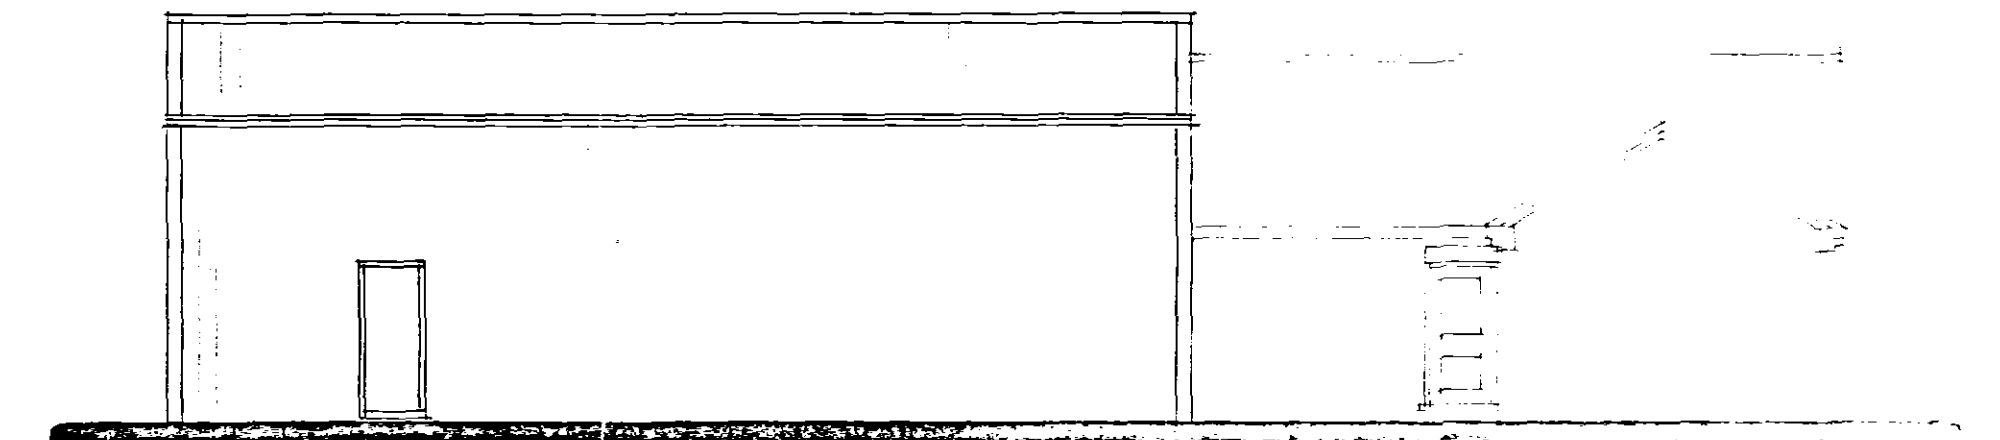

REAR

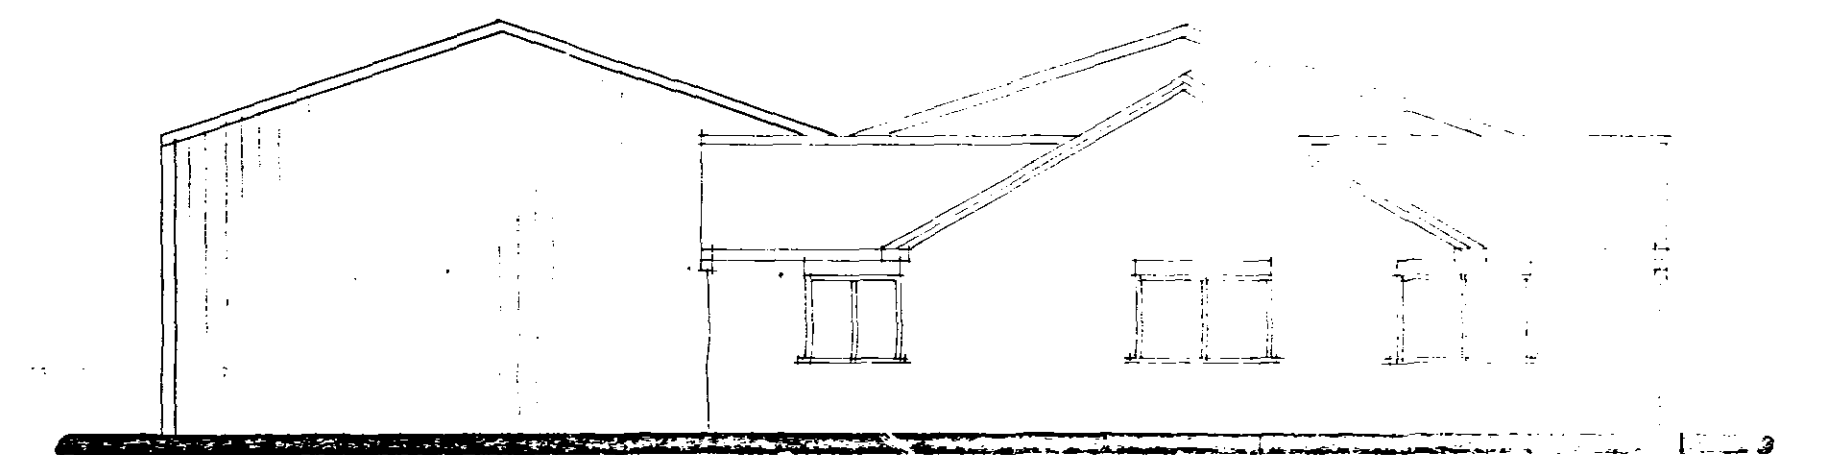

SIDE

28 NOV 2003

12/14/03

AI

A - DESIGN ALTS - 27.11.03

Stallards

CONSULTANTS IN ARCHITECTURE & PLANNING

PROPOSED EXTENSION TO
EXISTING CAR ASSEMBLY &
SHOWROOM BUILDING AT
GREENDYKE FARM,
GREENDYKE LANE, TYDD ST.
MARY FOR

RANDALL MOTORSPORT

1:50 1:100 SD03-062/2

JULY-03 B.GILHAM.

2 Tolson's Walk, Huddersfield,
Salford, Lancs. T11 1Z JAP
Tel: 01484 424 443 Fax: 01484 424 442

