




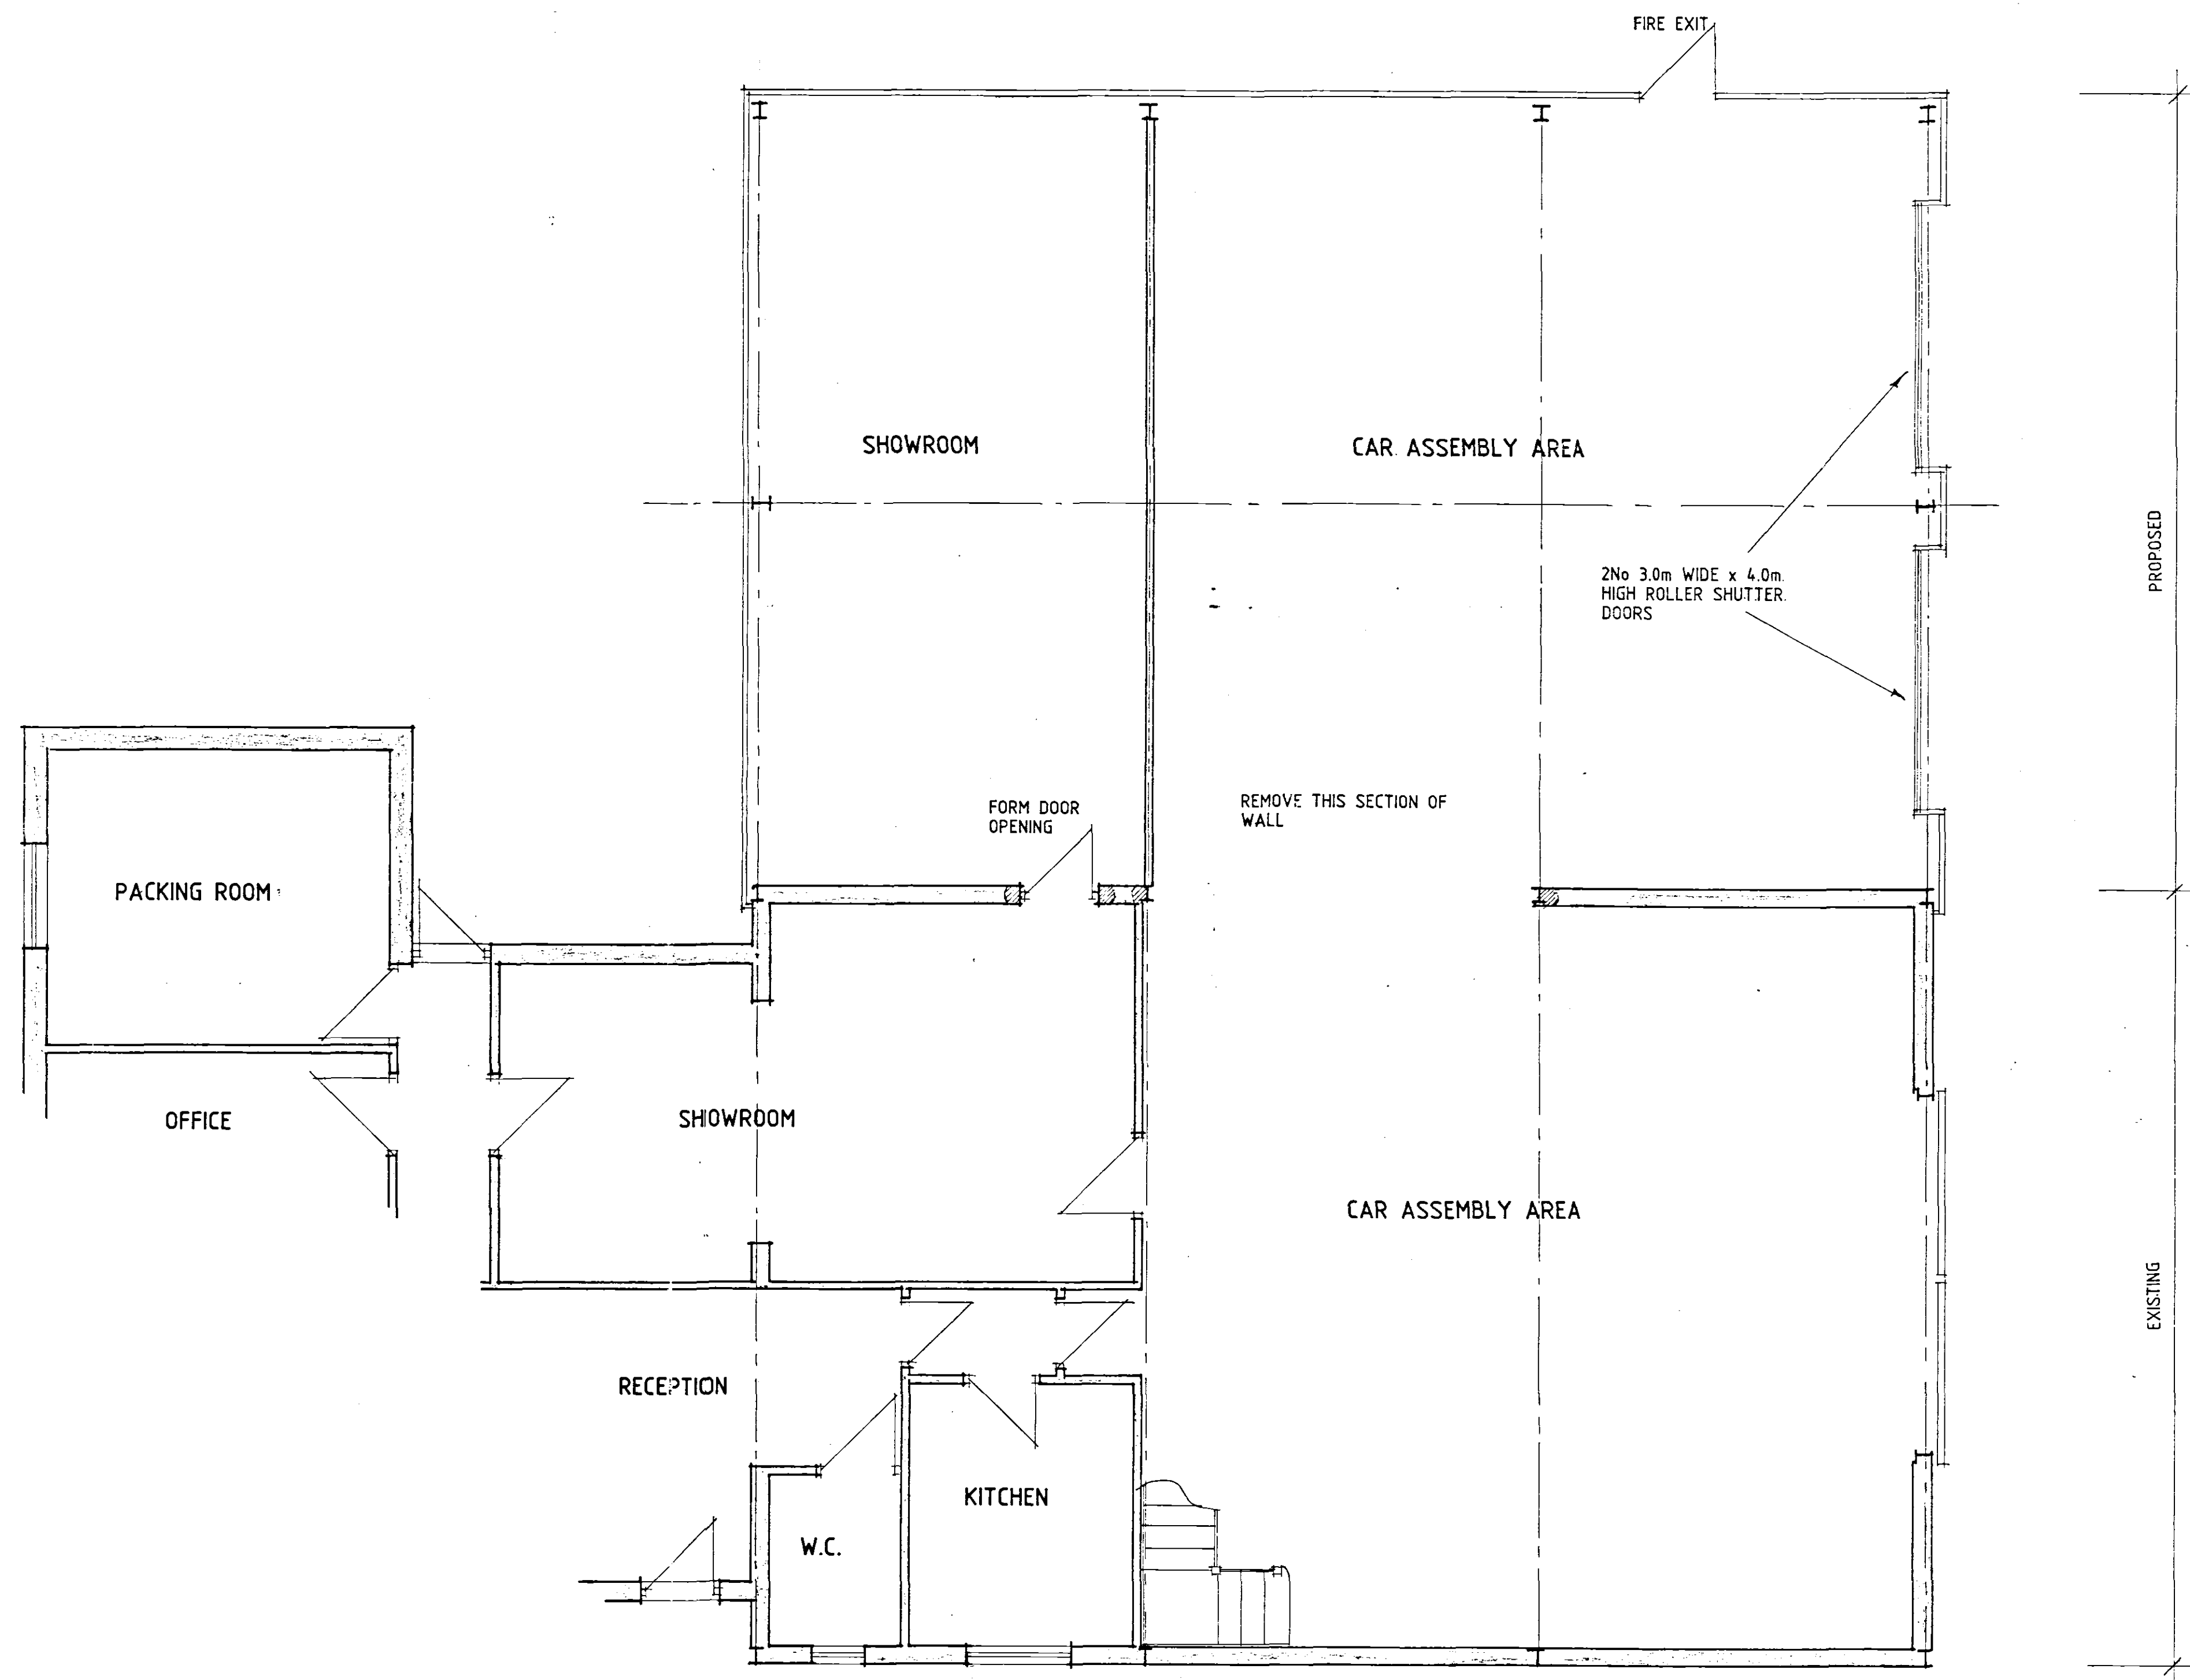


FLOOR PLAN

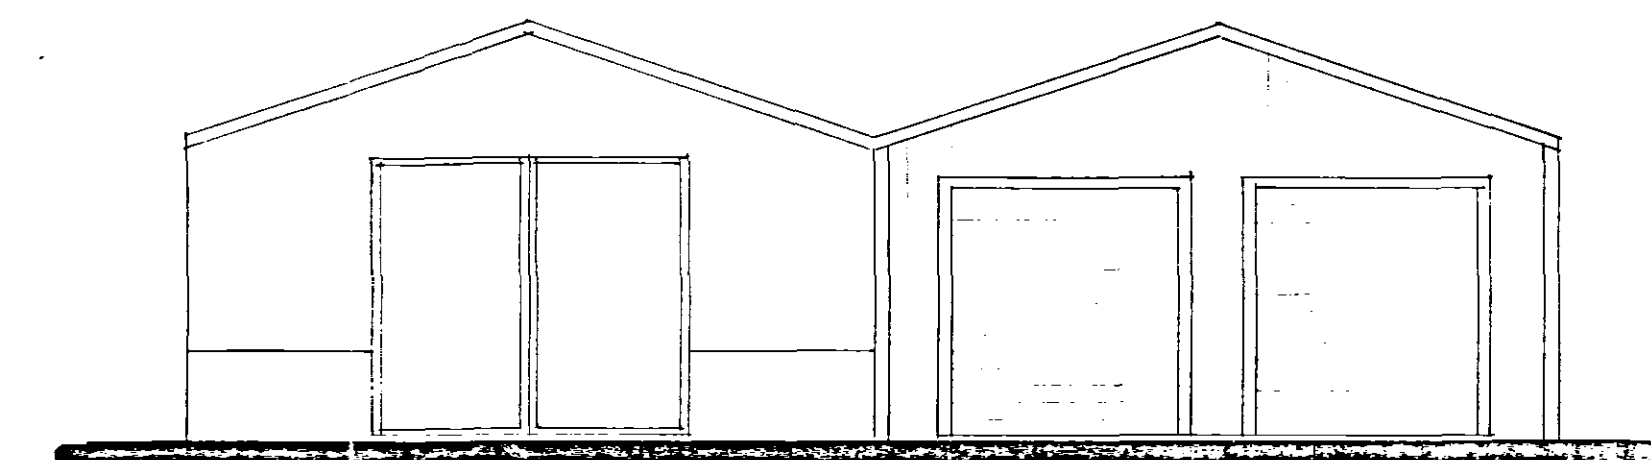

SIDE

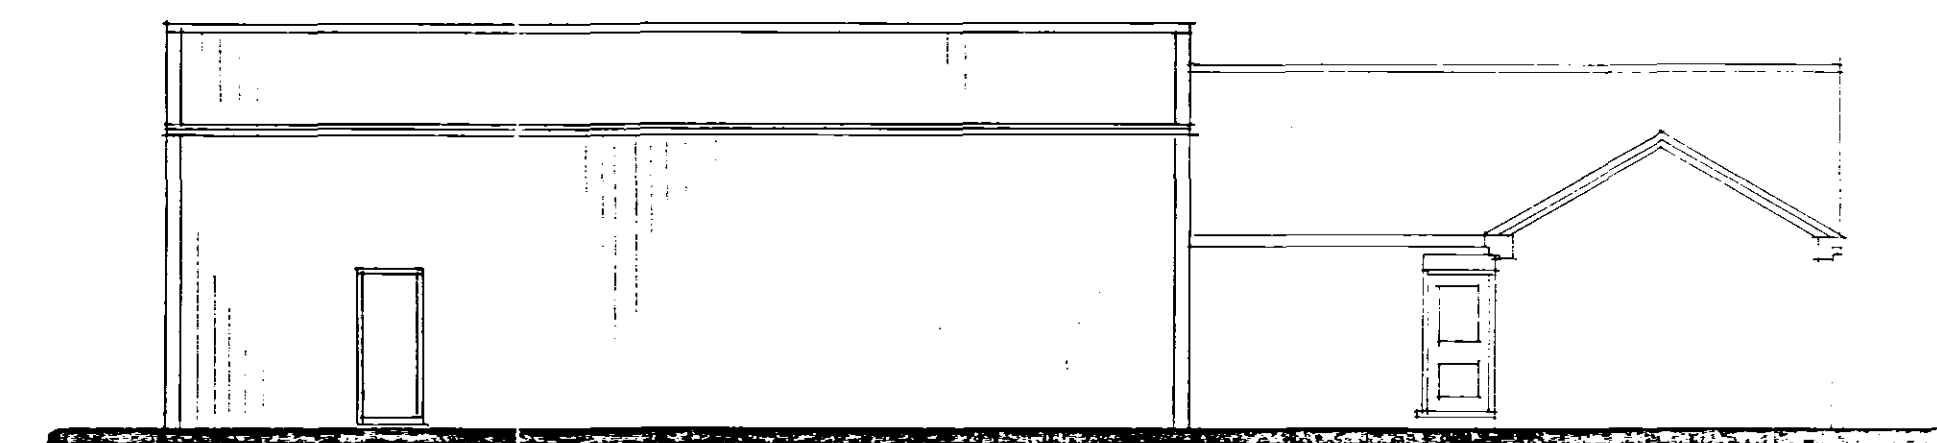

REAR

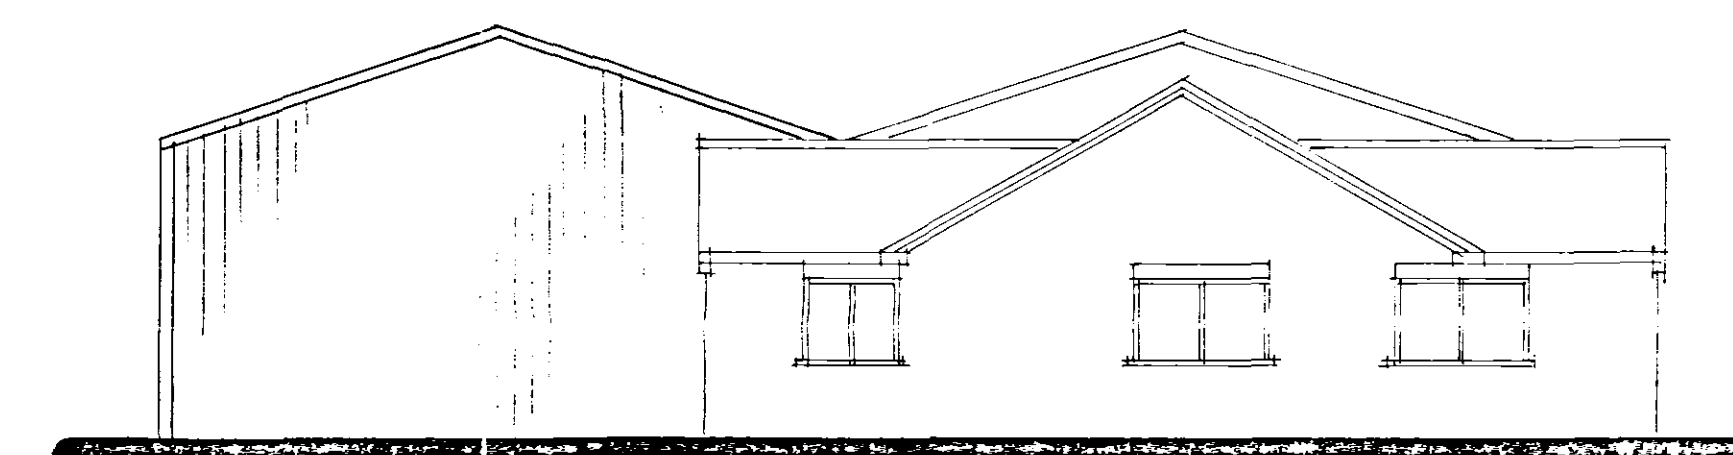

SIDE

DETERMINED
PLAN

Status
CONSULTANTS IN ARCHITECTURE & PLANNING

SHDC
PLANNING & DEVELOPMENT
07 OCT 2003
Ref. 1214/03

PROPOSED EXTENSION TO
EXISTING CAR ASSEMBLY &
SHOWROOM BUILDING AT
GREENDYKE FARM,
GREENDYKE LANE, TYDD ST.
MARY FOR

RANDALL MOTORSPORT

1:50 1:100 SD03-062/2

JULY-03 B.GILHAM.