




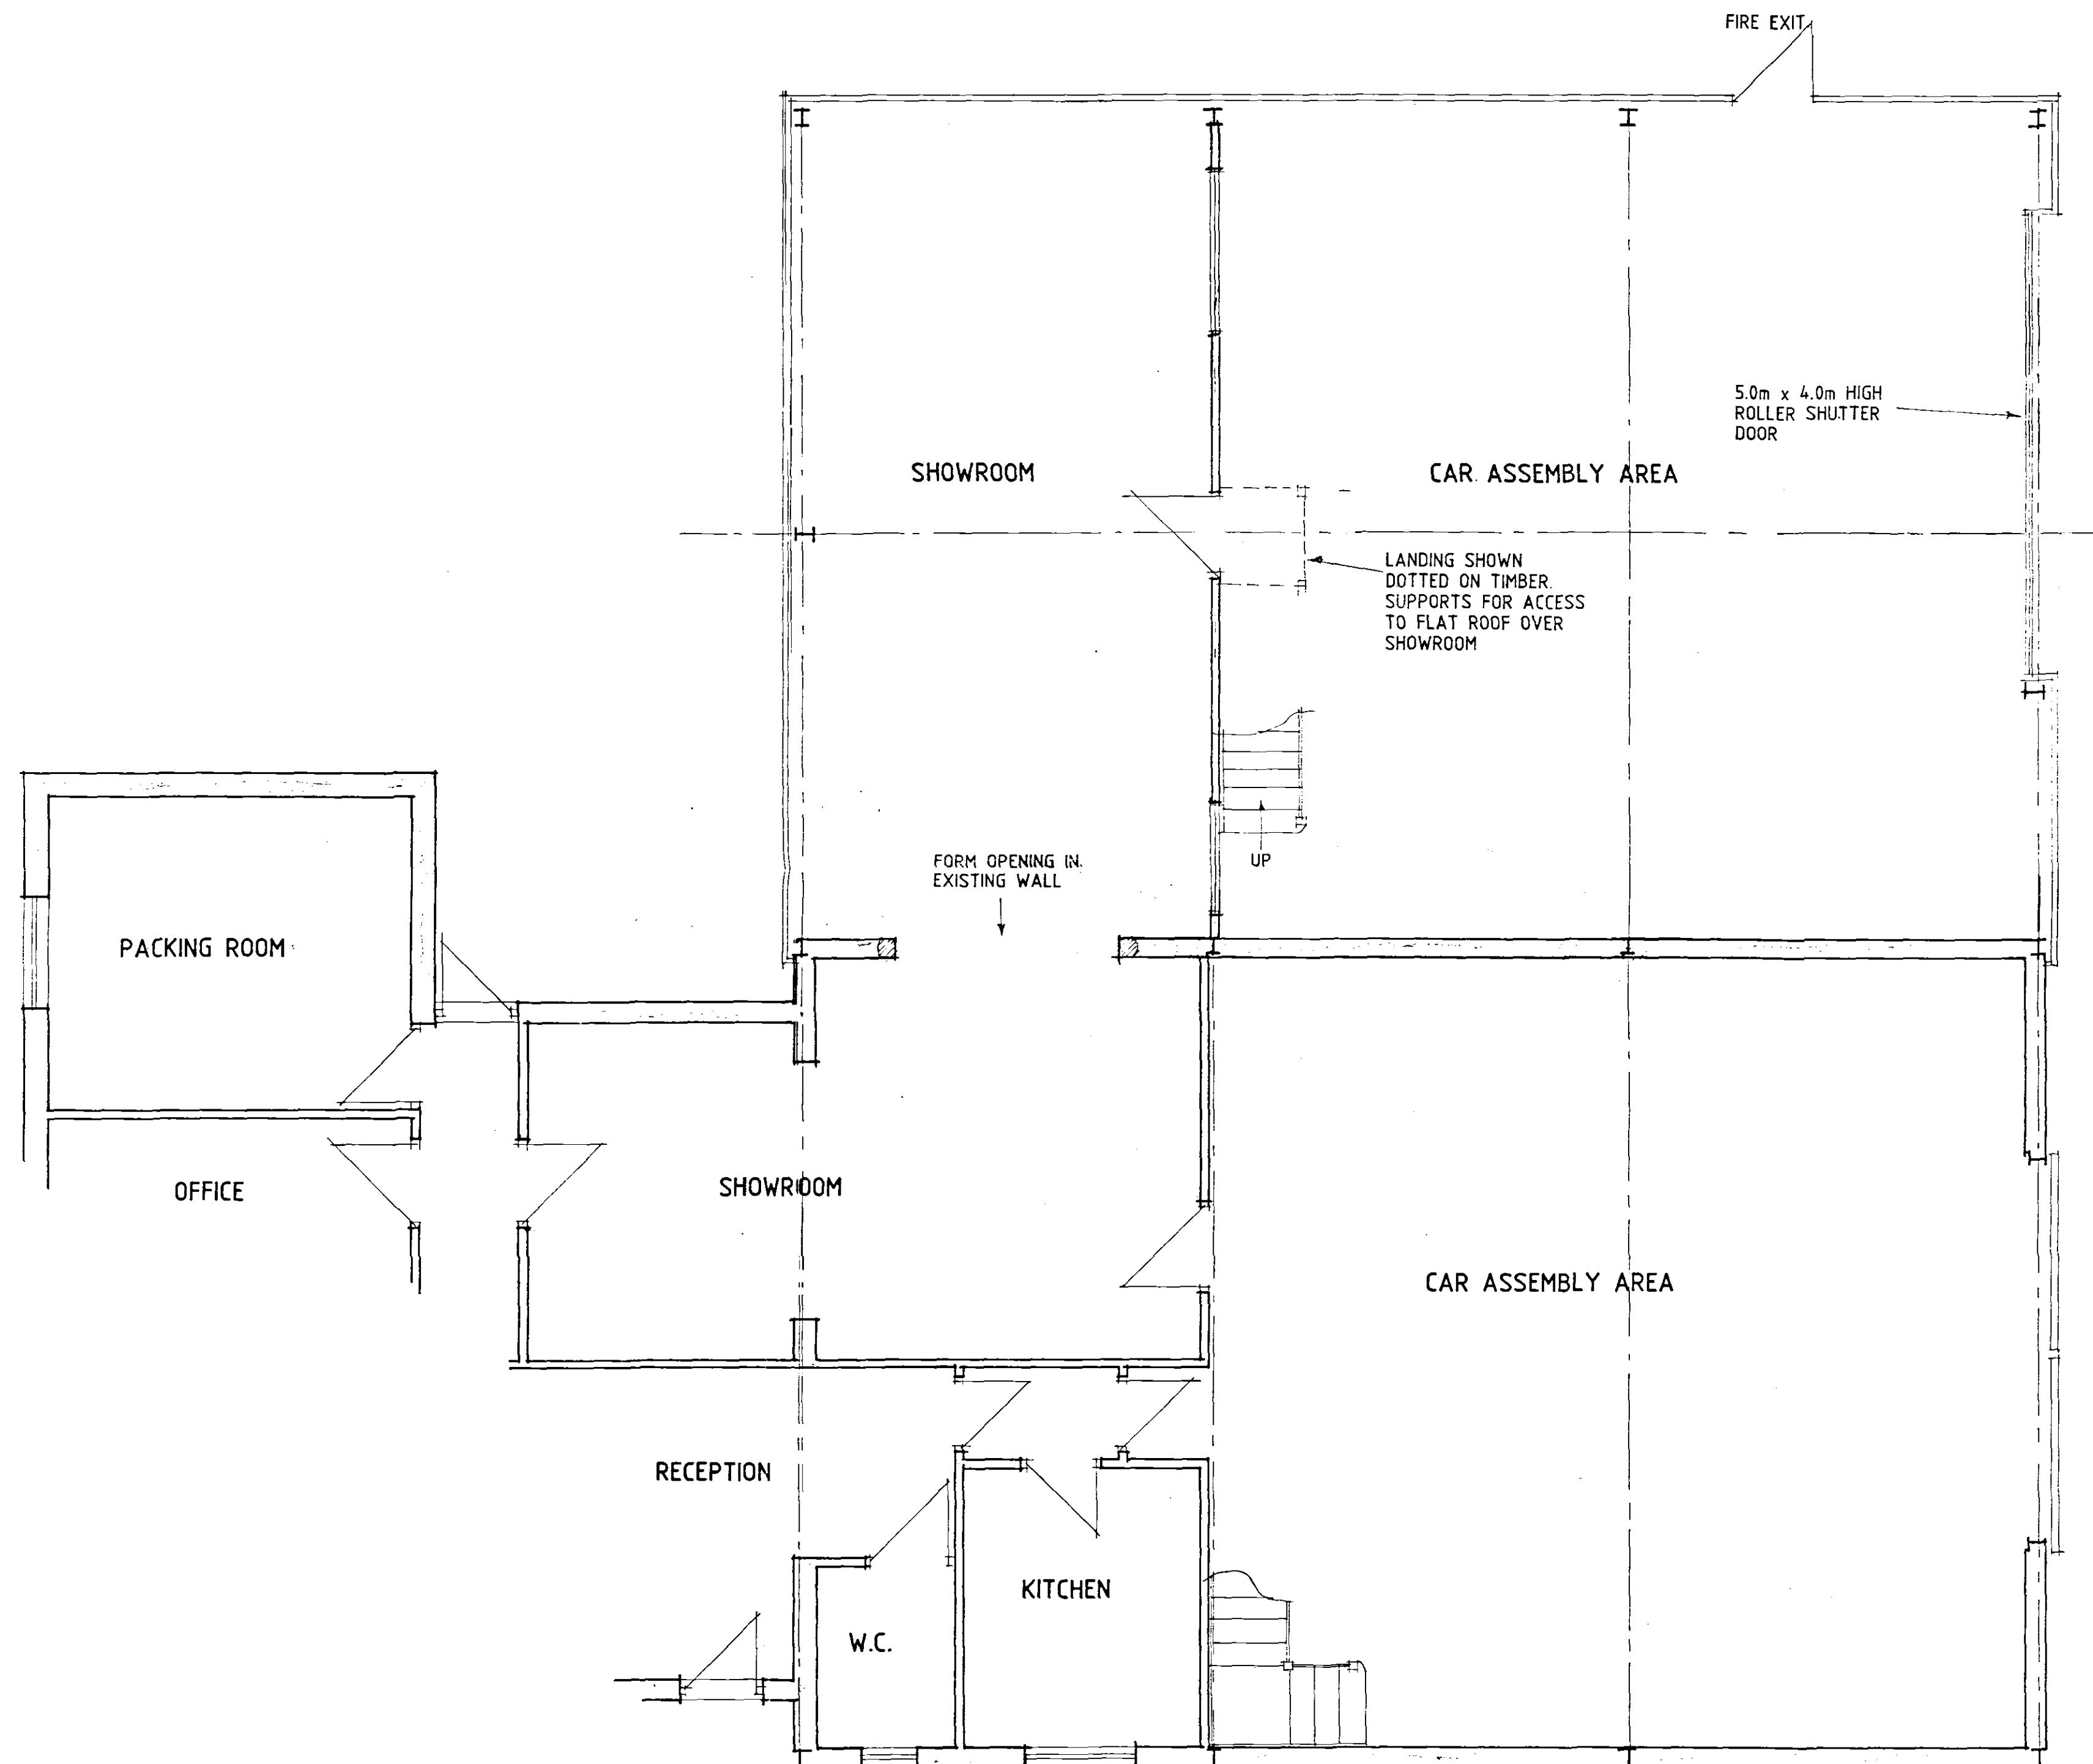


FLOOR PLAN

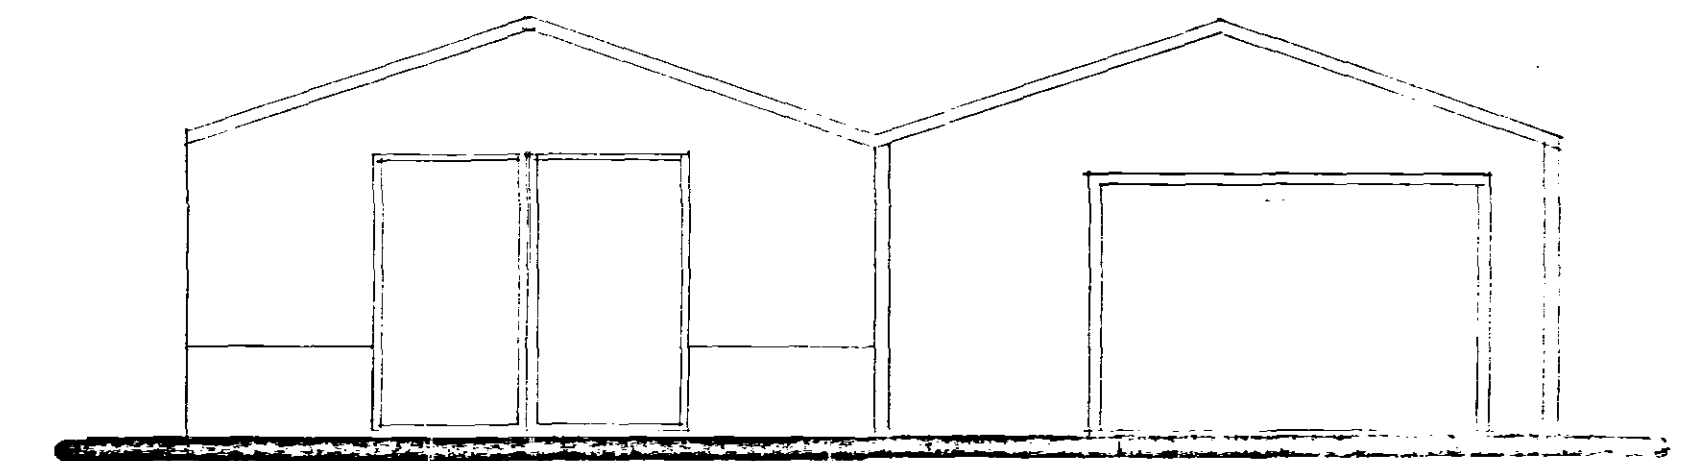

SIDE

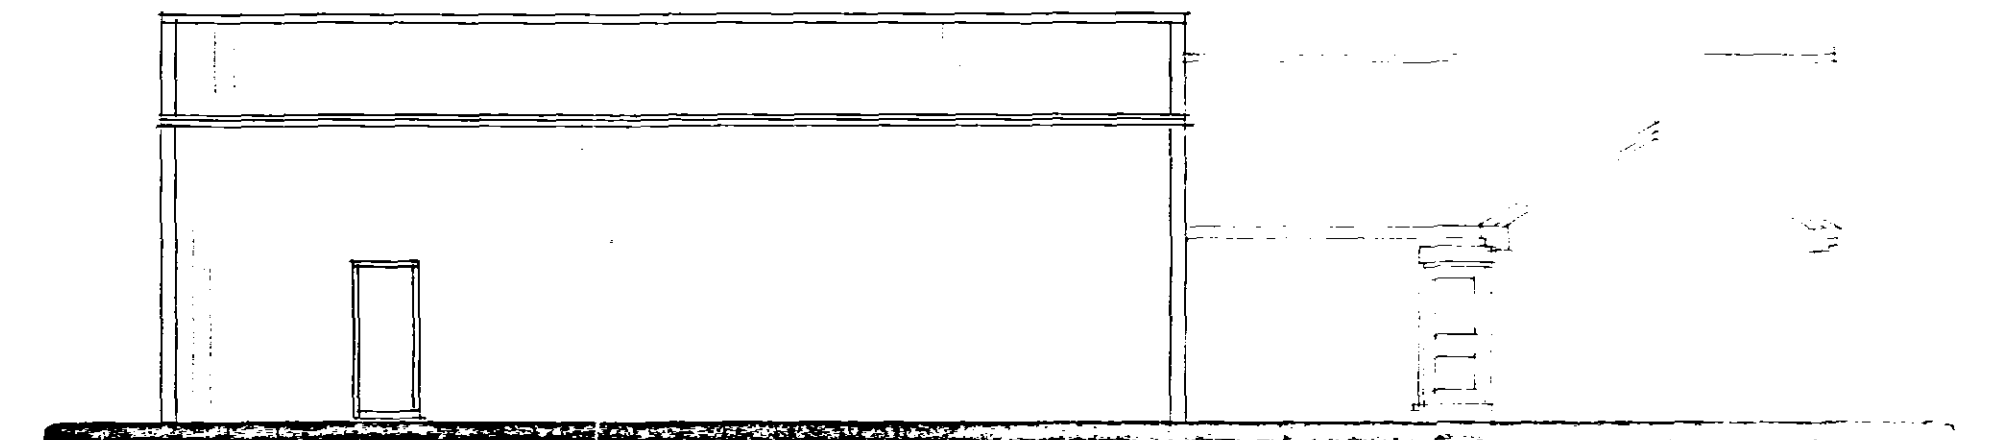

REAR

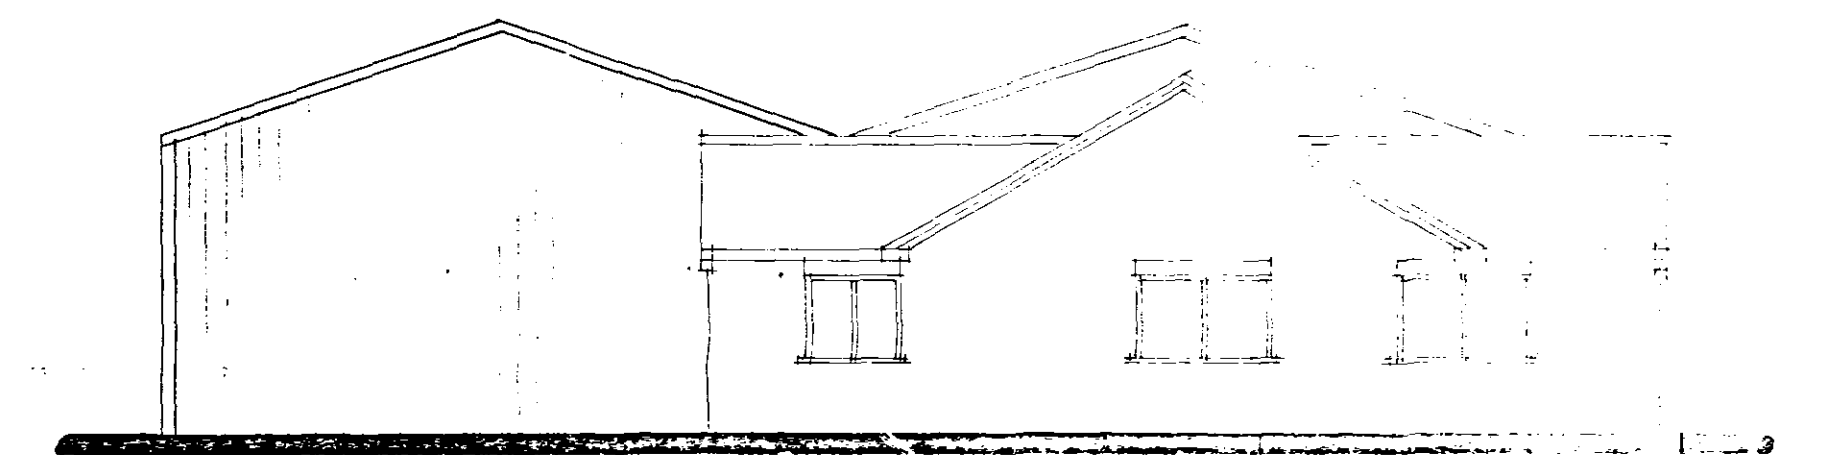

SIDE

PROPOSED

EXISTING

28 NOV 2003
12/14/03
A1
A - DESIGN ALTS - 27.11.03

Stamps
CONSULTANTS IN ARCHITECTURE & PLANNING

PROPOSED EXTENSION TO
EXISTING CAR ASSEMBLY &
SHOWROOM BUILDING AT
GREENDYKE FARM,
GREENDYKE LANE, TYDD ST.
MARY FOR

RANDALL MOTORSPORT

1:50 1:100 SD03-062/2

JULY-03 B.GILHAM.

2 Tolson's Walk, Huddersley,
Salford, Lancs. W11 1JF
Tel: 01484 424443 Fax: 01484 424442

