




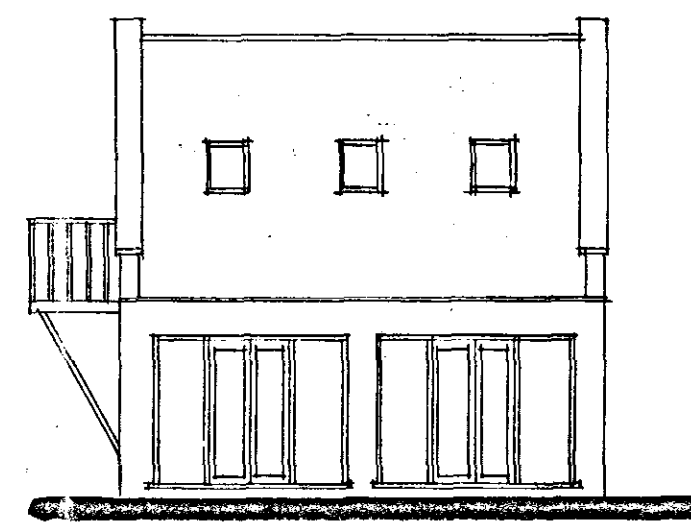


FRONT

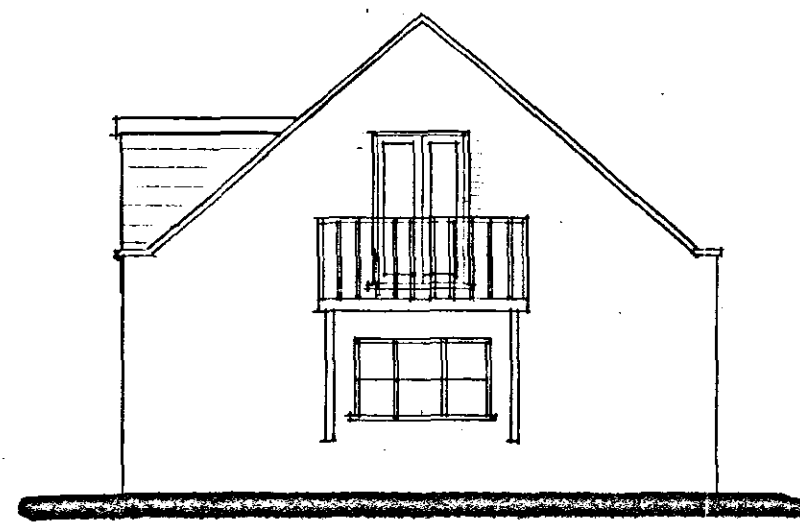


SIDE

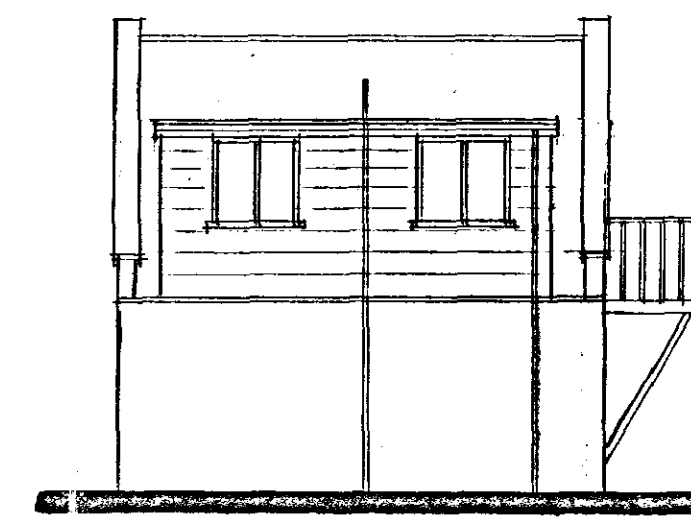


REAR

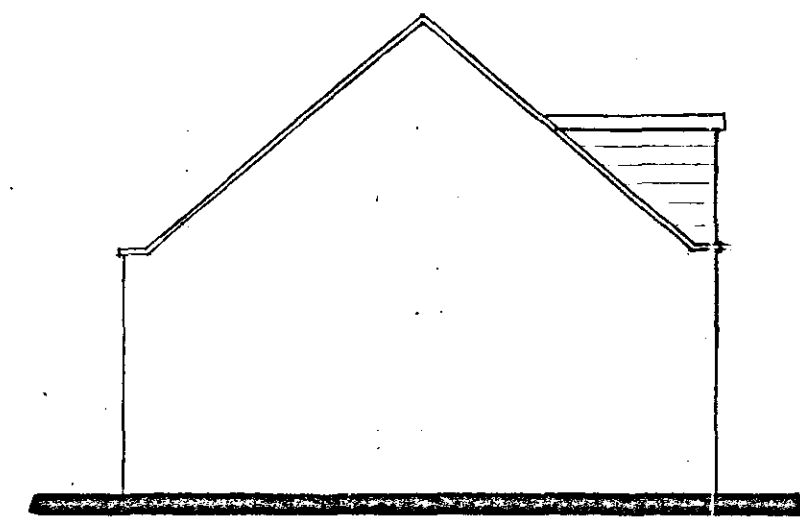


SIDE

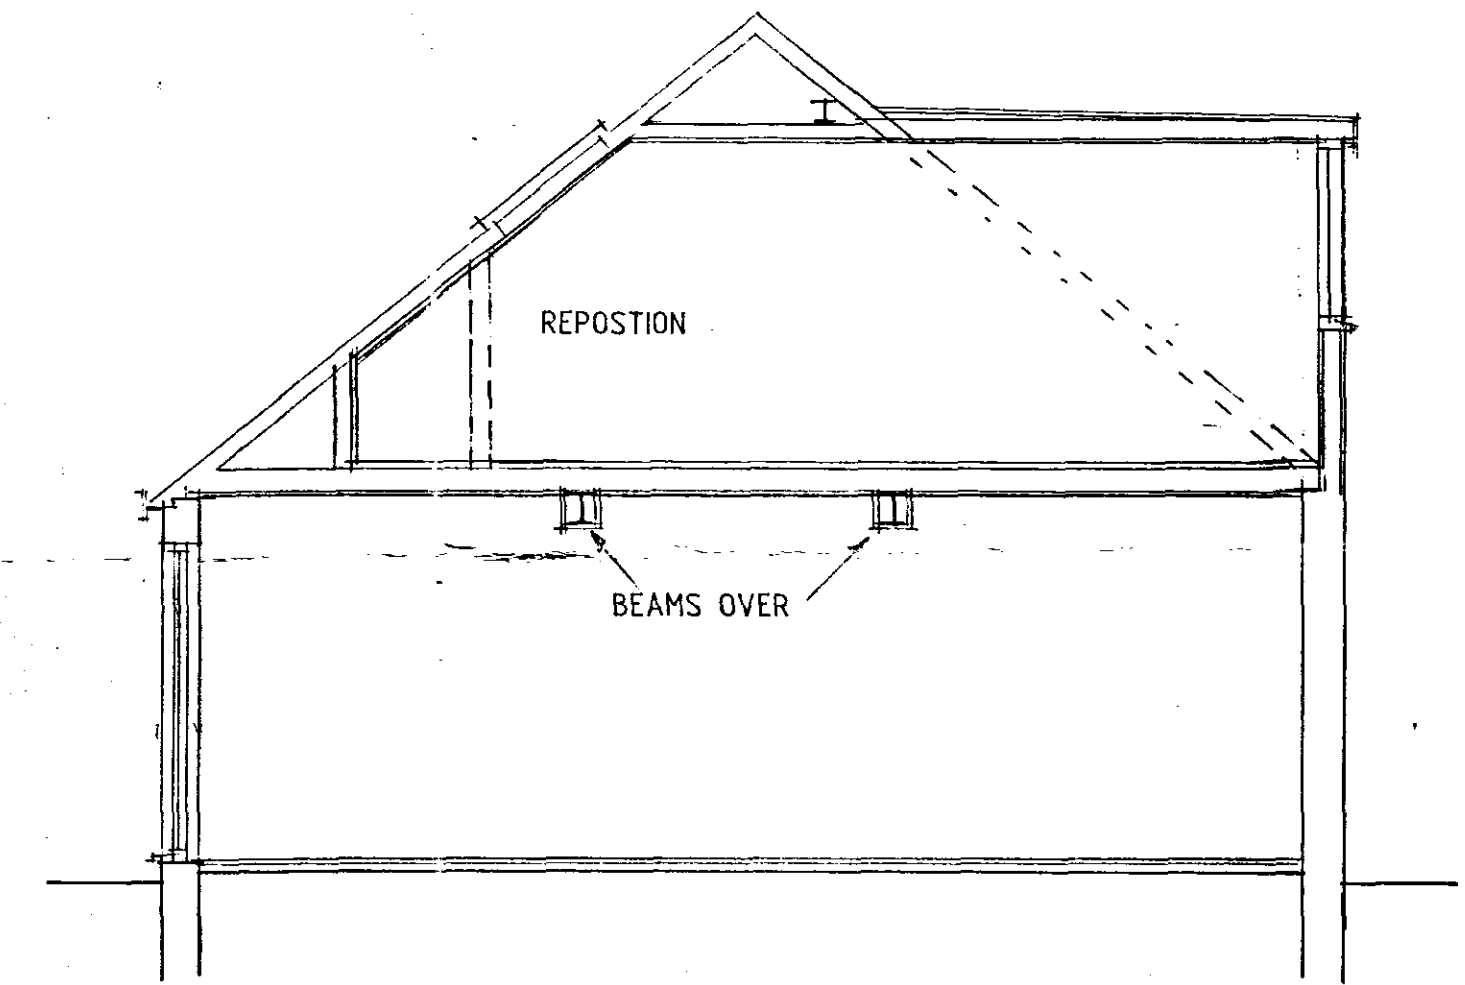

SECTION

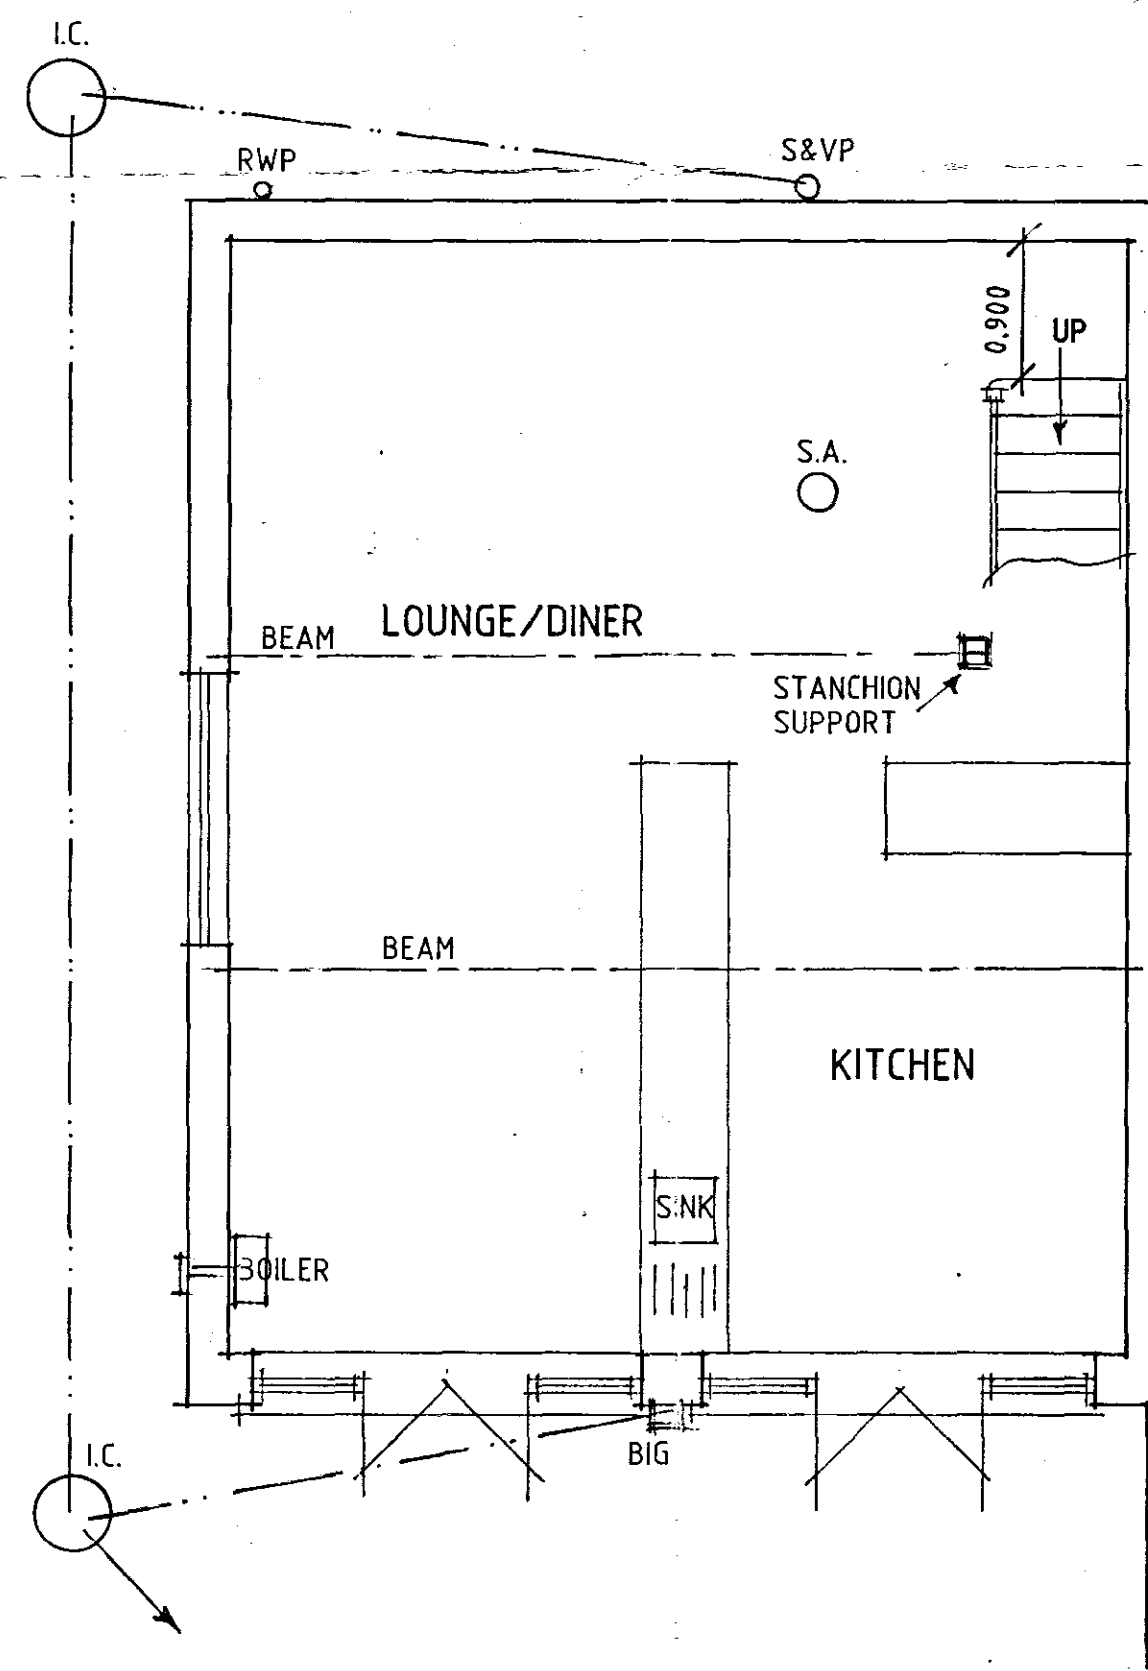

GROUND FLOOR PLAN

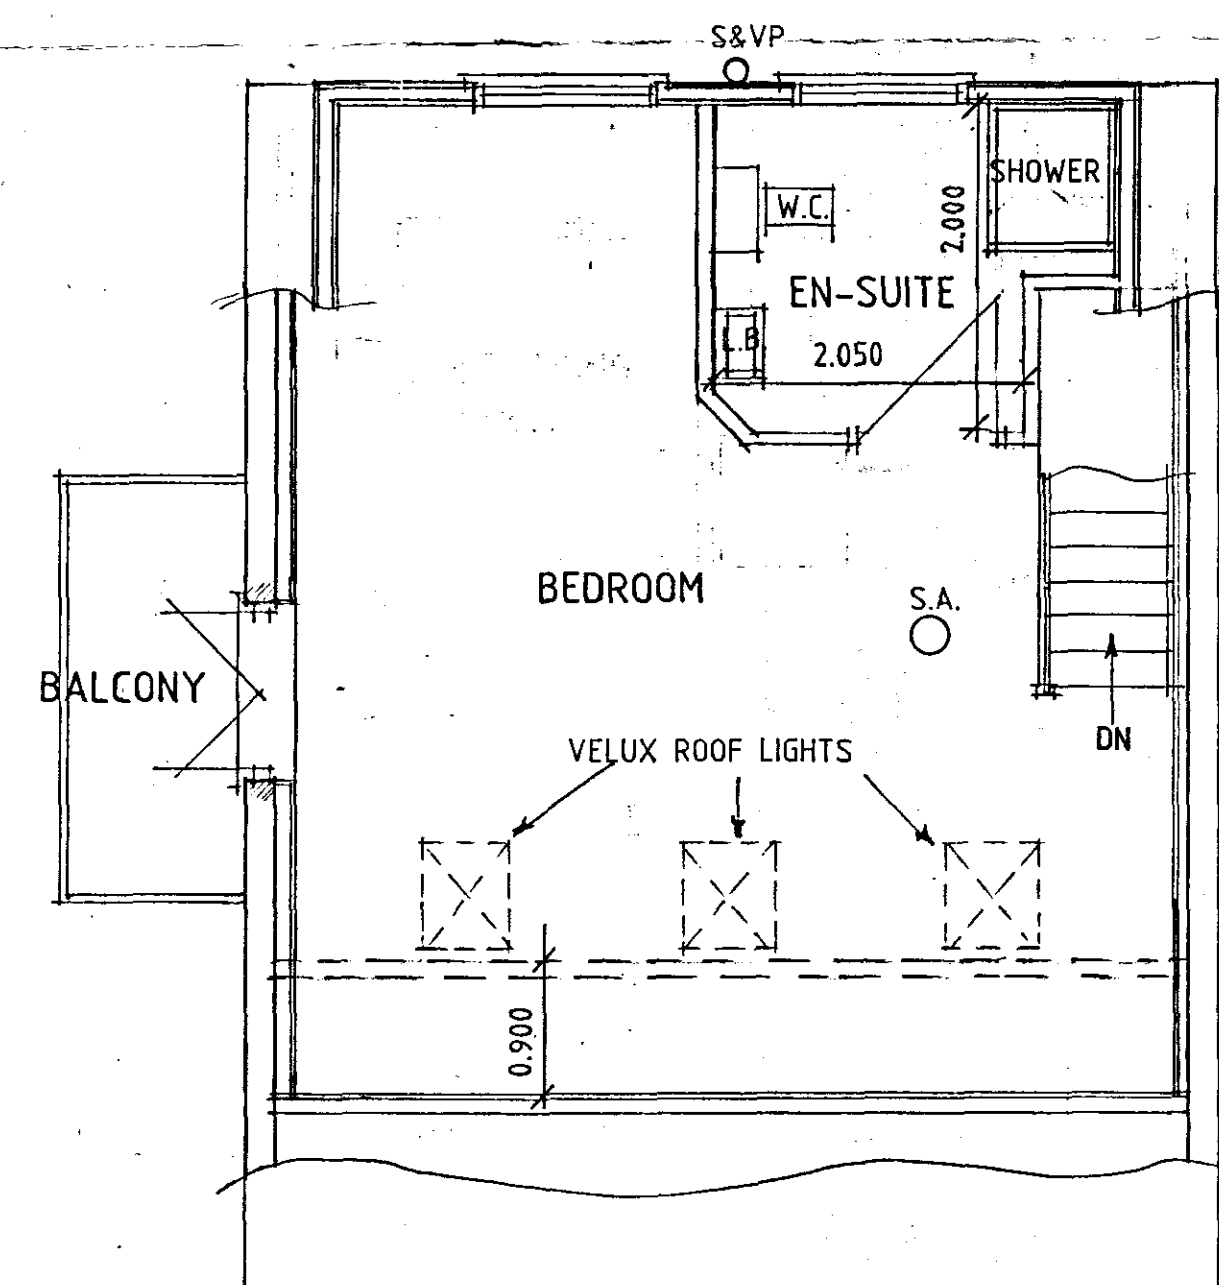

FIRST FLOOR PLAN

C - DESIGN ALTS - 23.8.07.
B - IMF ADDED - 14.8.07
A - DESIGN ALTS - 2.8.07

Status
DESIGN
CONSULTANTS IN ARCHITECTURE & PLANNING

SHDC
PLANNING & DEVELOPMENT
12 SEP 2007
Ref. 1232107

**DETERMINED
PLAN**

PROPOSED CHANGE OF USE
OF GARAGE TO GRANNY
ANNEXE AT FIELD VIEW,
LOWGATE, TYDD ST. MARY
FOR

MR. C. WORTS.

PLAN AS PROPOSED

1:50 1:100 SD07-038/3
MAY-07 B.GILHAM.

2 Edinburgh Walk, Holbeach,
Spalding, Lincs. PE12 7AP
Tel: 01406 424343 Fax: 01406 490702

