




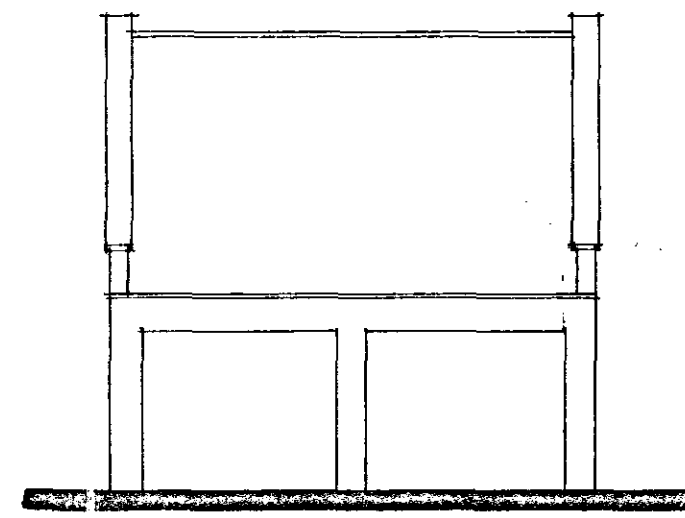


FRONT

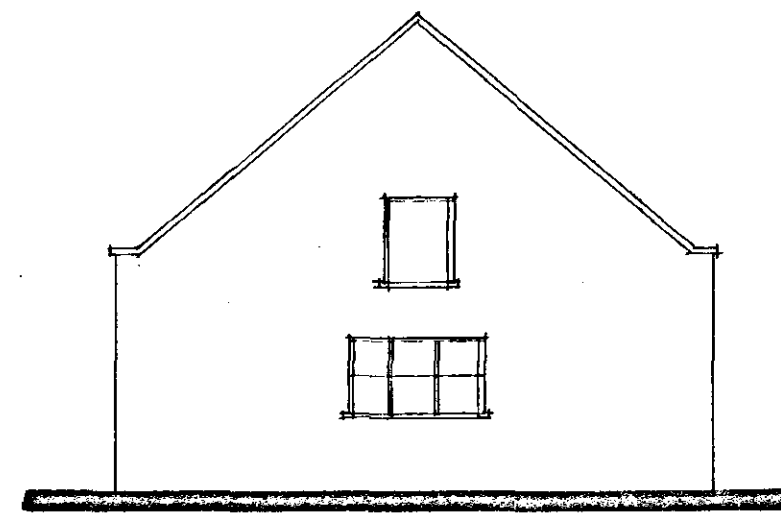


SIDE

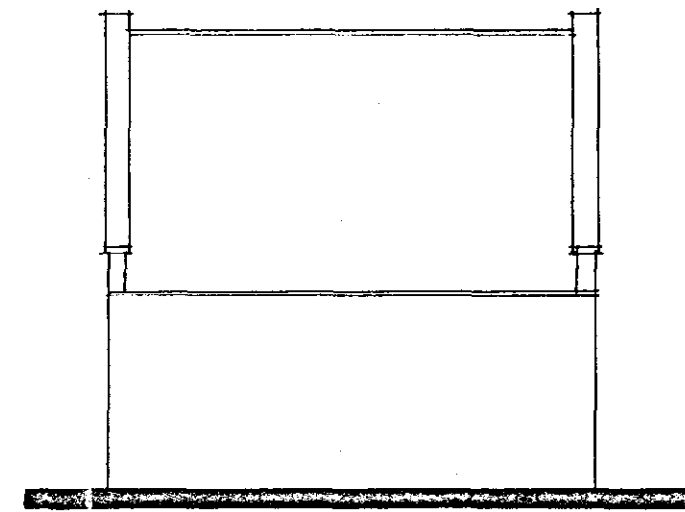


REAR

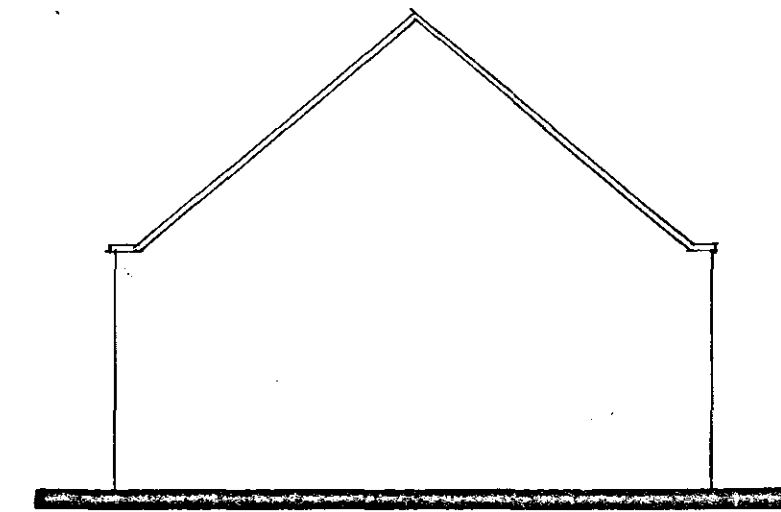

SIDE

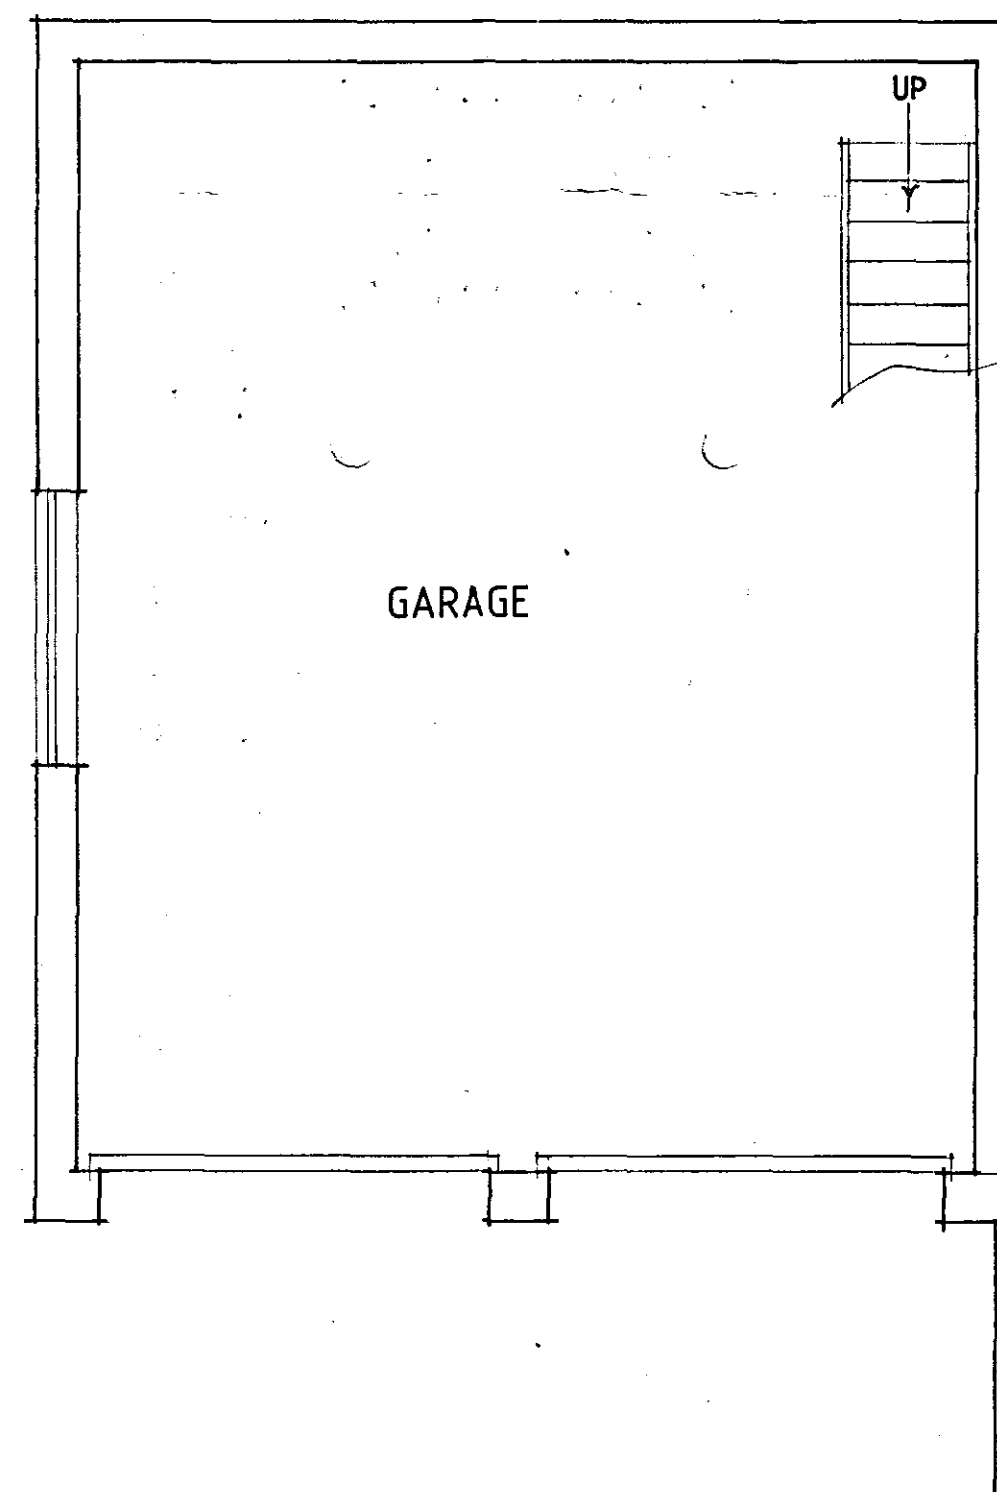

GROUND FLOOR PLAN

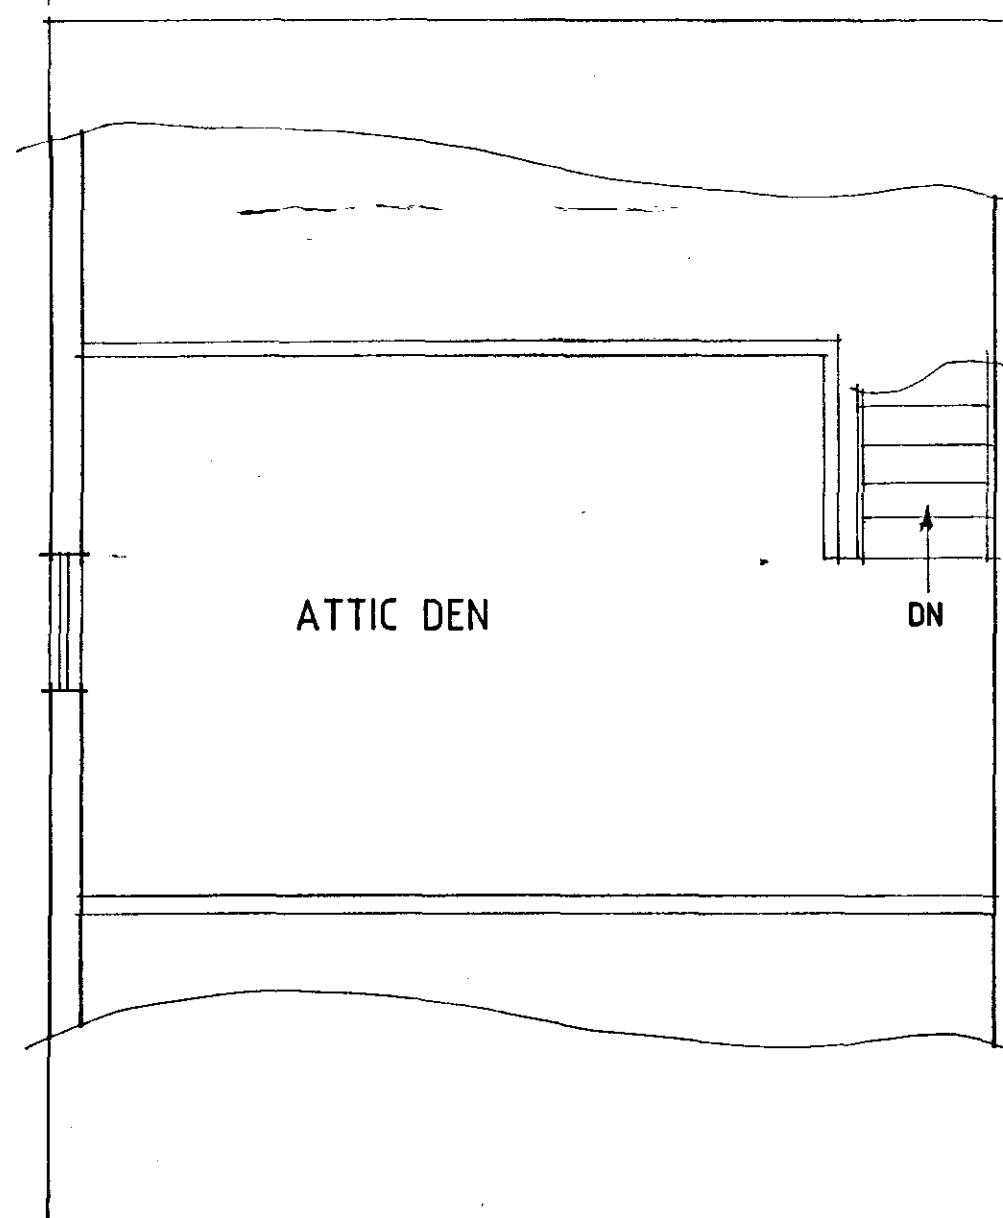

FIRST FLOOR PLAN

Status
DESIGN
CONSULTANTS IN ARCHITECTURE & PLANNING

PROPOSED CHANGE OF USE
OF GARAGE TO GRANNY
ANNEXE AT FIELD VIEW,
LOWGATE, TYDD ST. MARY
FOR

MR. C. WORTS.

PLAN AS EXISTING

1:50 1:100 SD07-038/1

MAY-07 B.GILHAM.

