


Scale 1:50
Side Elevation

Front Elevation

Rear_Elevation

Sections

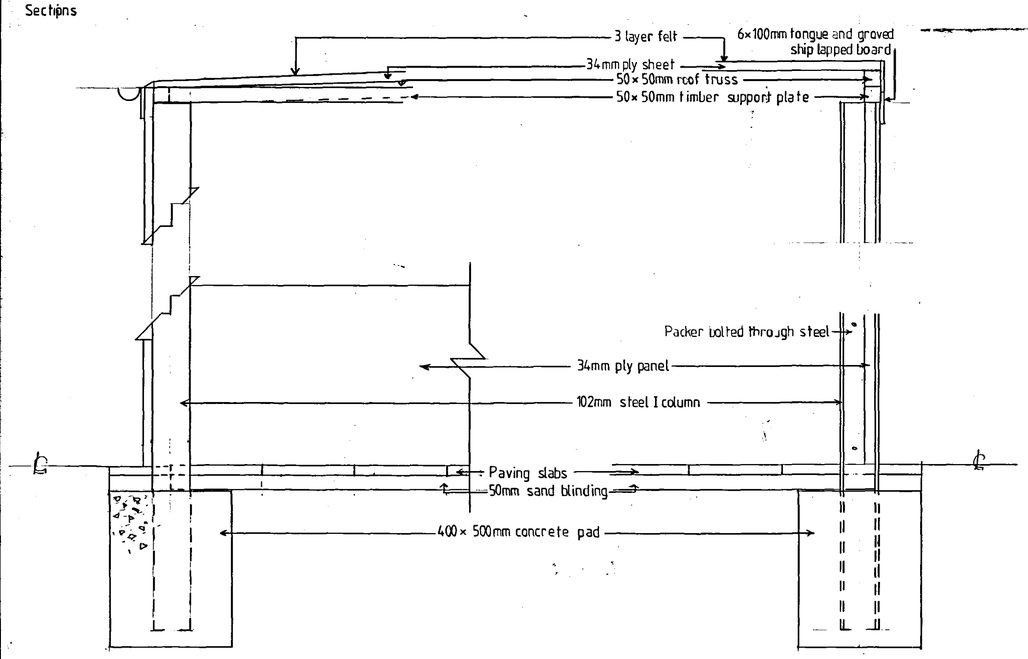

Job Title Tydd St Mary Bowls Club	
Drawing Title Changing Area Proposed Lean-to Elevations and Sections	
Scale 1/100 1/50	
Drawn by	
Date June 00	
Drawing No 2000/2of2	Rev

28 JUN 2000
Ref:

DETERMINED