
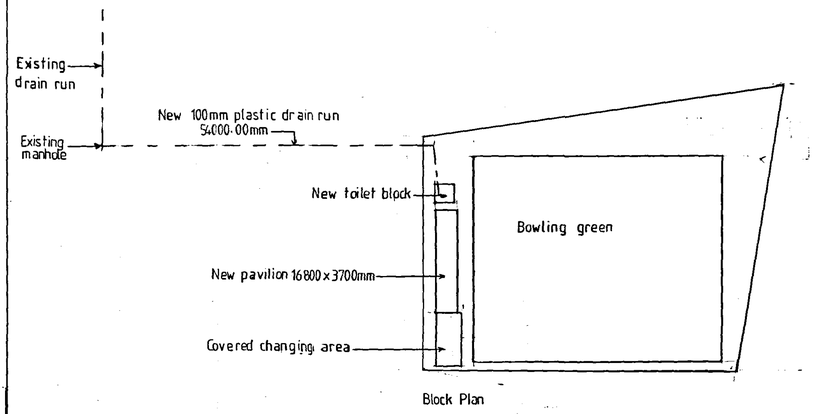


Block Plan

Scale 1:500

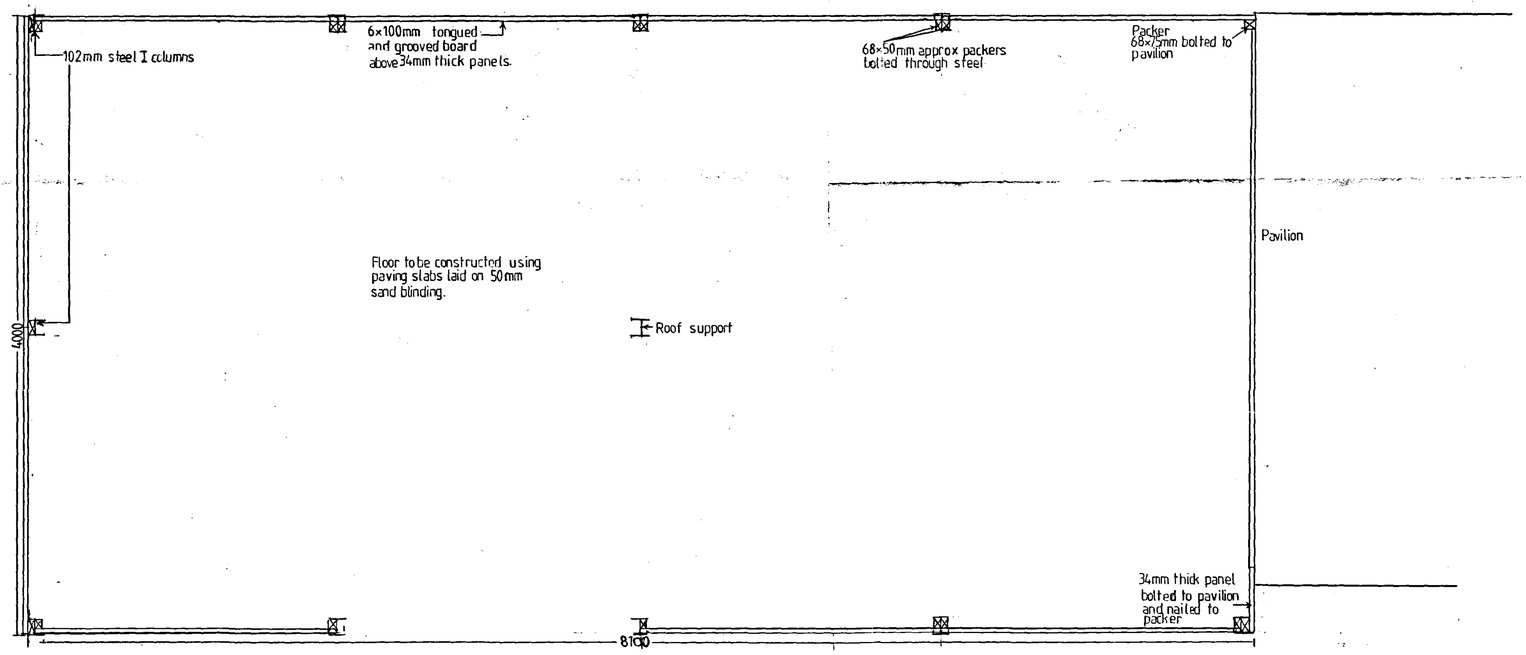

Scale 1:20
Proposed Layout

Job Title Tydd St Mary Bowls Club	
Drawing Title (Changing Area Proposed Lean-to Plans	
Date June 00	
Drawn by	
Scale 1/20 1/500	
Drawing No 2000/1of 2	Rev

28 JUN 2000
Ref:

DETERMINED
PLAN