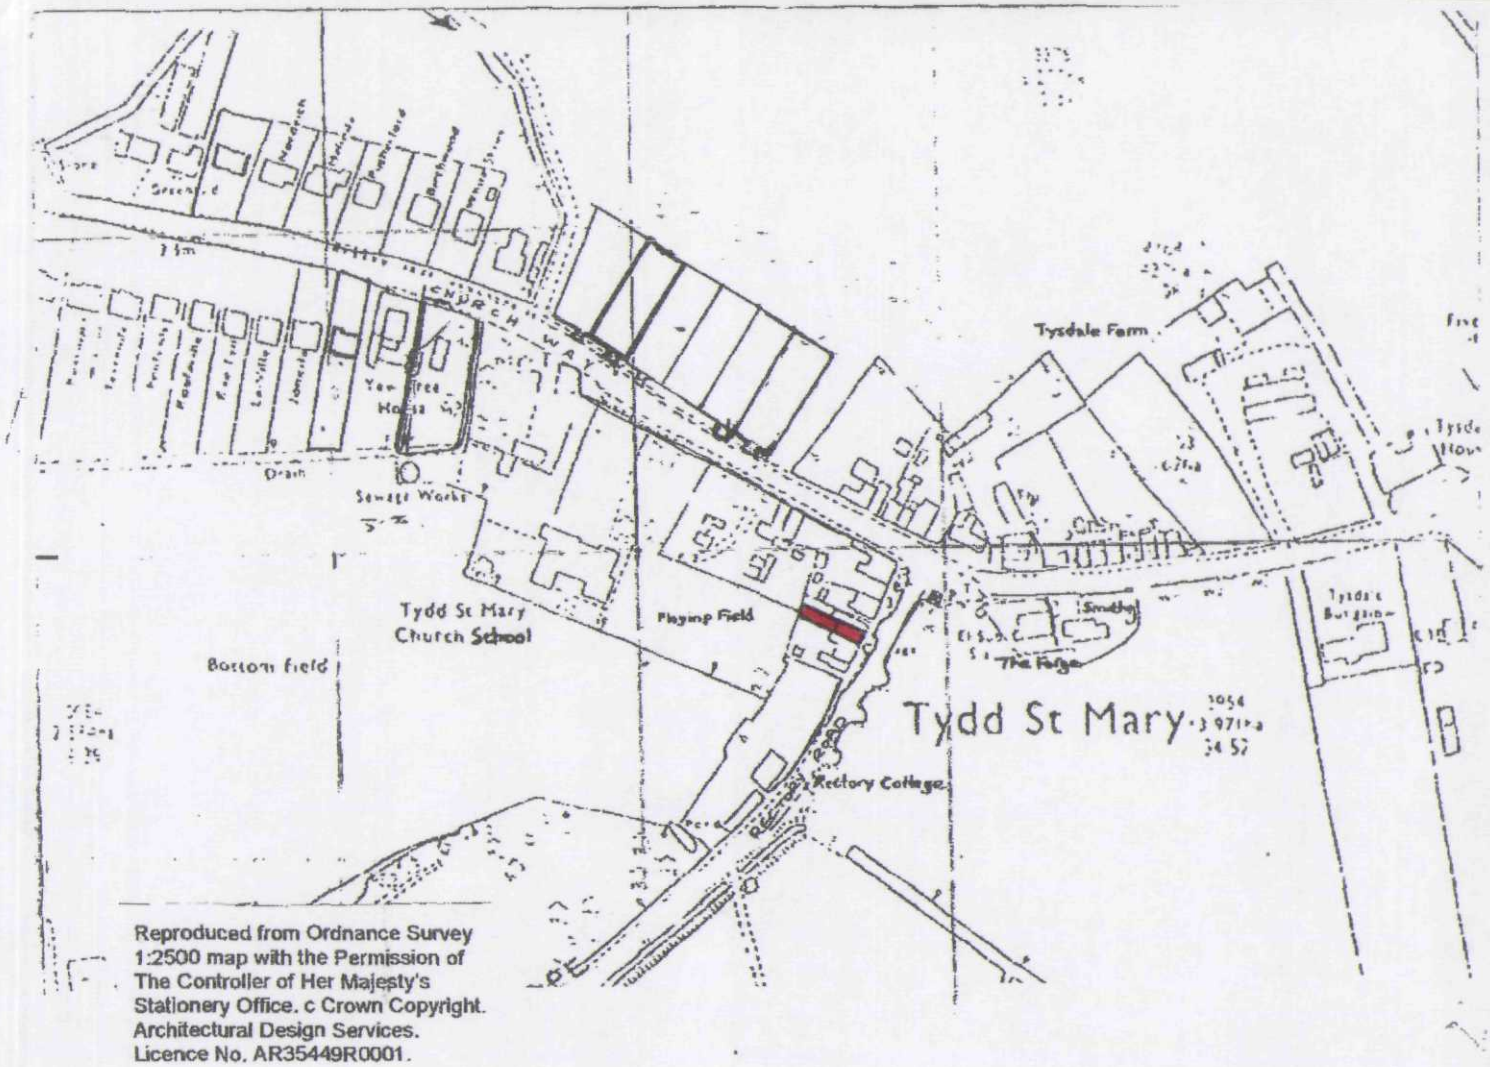


Reproduced from Ordnance Survey 1:2500 map with the Permission of The Controller of Her Majesty's Stationery Office. c Crown Copyright. Architectural Design Services. Licence No. AR35449R0001.

DETERMINED PLAN

SHDC
Planning & Development
22 OCT 2004
Ref: 1422/04