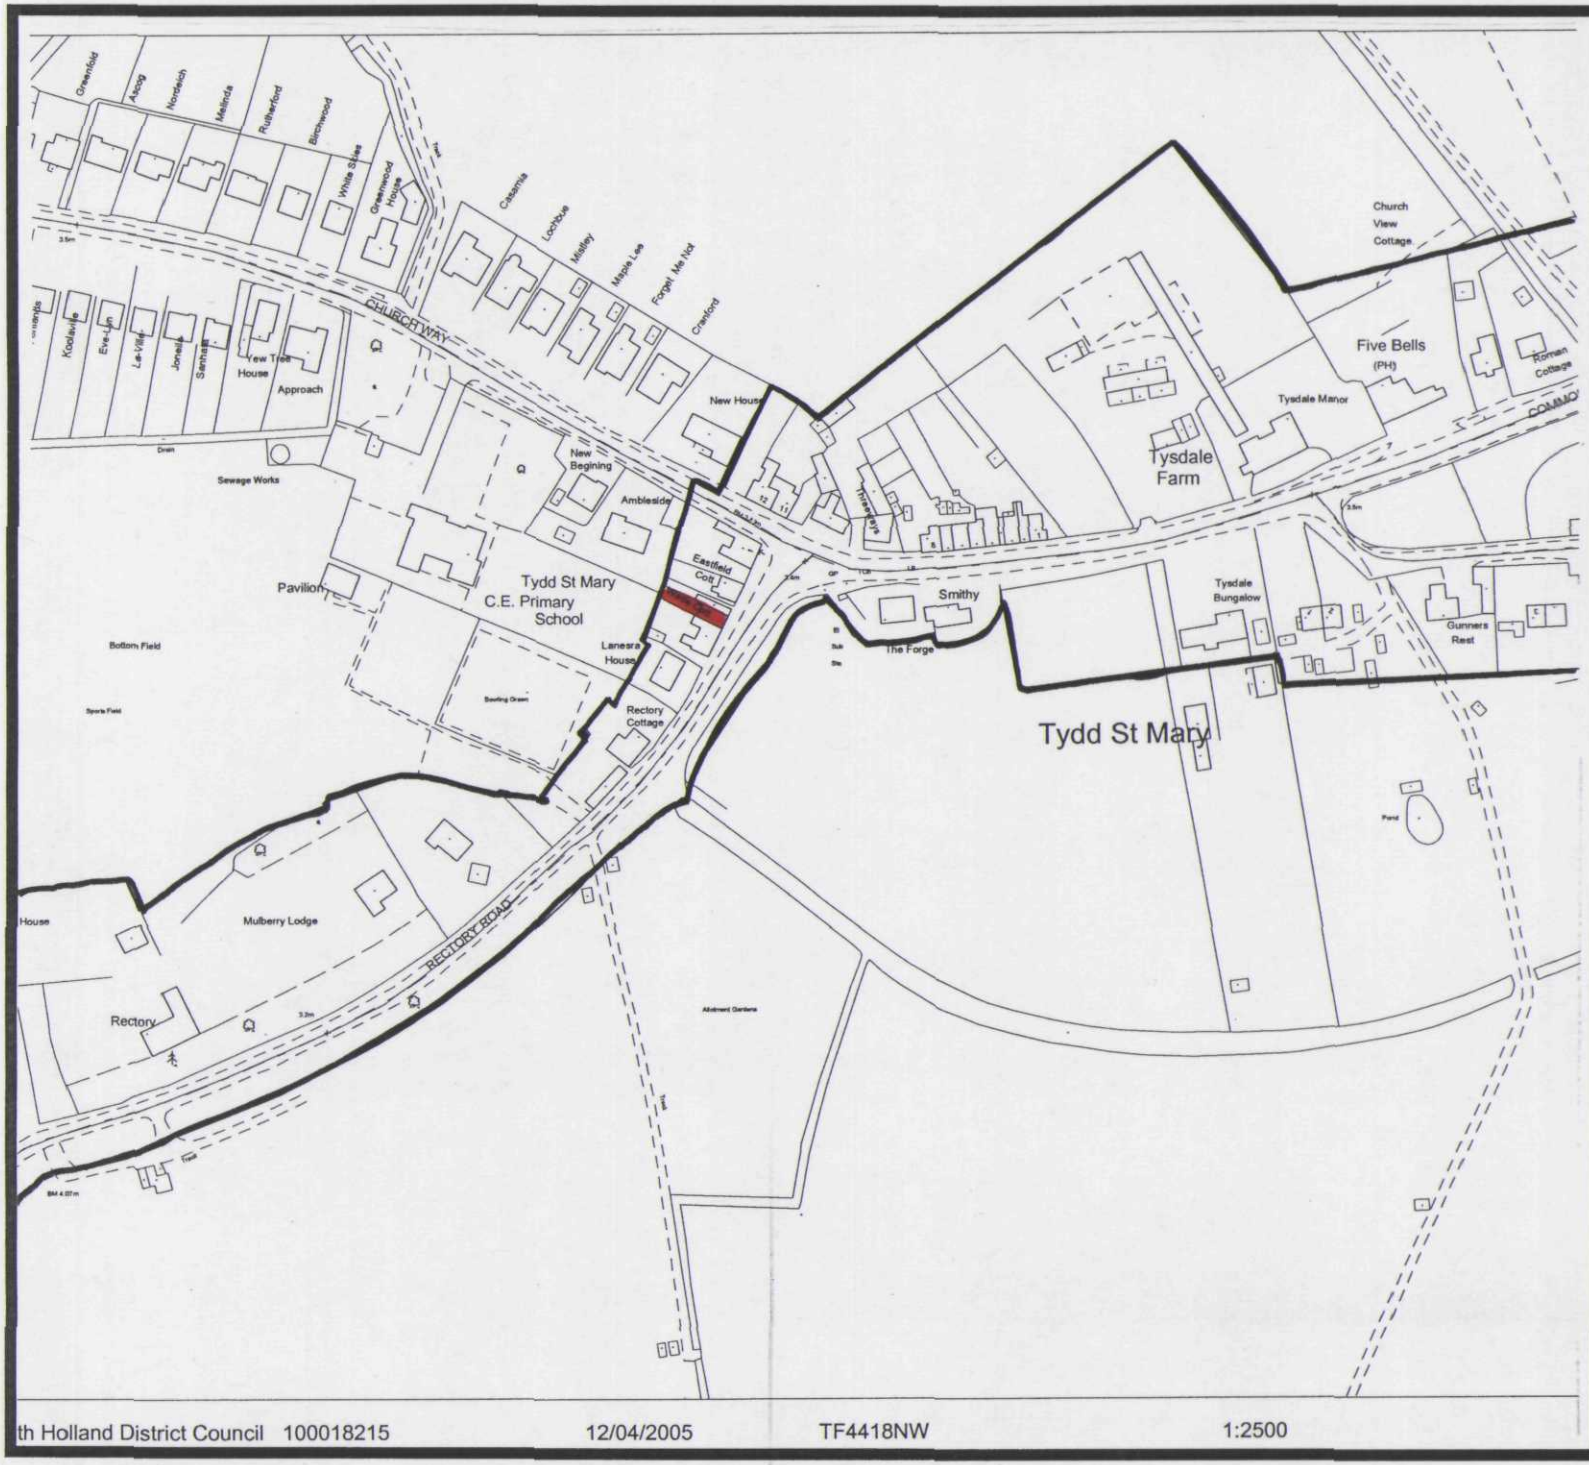


th Holland District Council 100018215 12/04/2005 TF4418NW 1:2500

South Holland District Council

Planning & Development

Appeal by

Miss H Jackson

Appeal Site

Conservation Area

Steve Williams
Head of Planning & Development
Council Offices,
Priory Road, Spalding, Lincs
PE11 2XE

Scale: 1:2500	Date: April 2005
Plan 'A'	North ↑