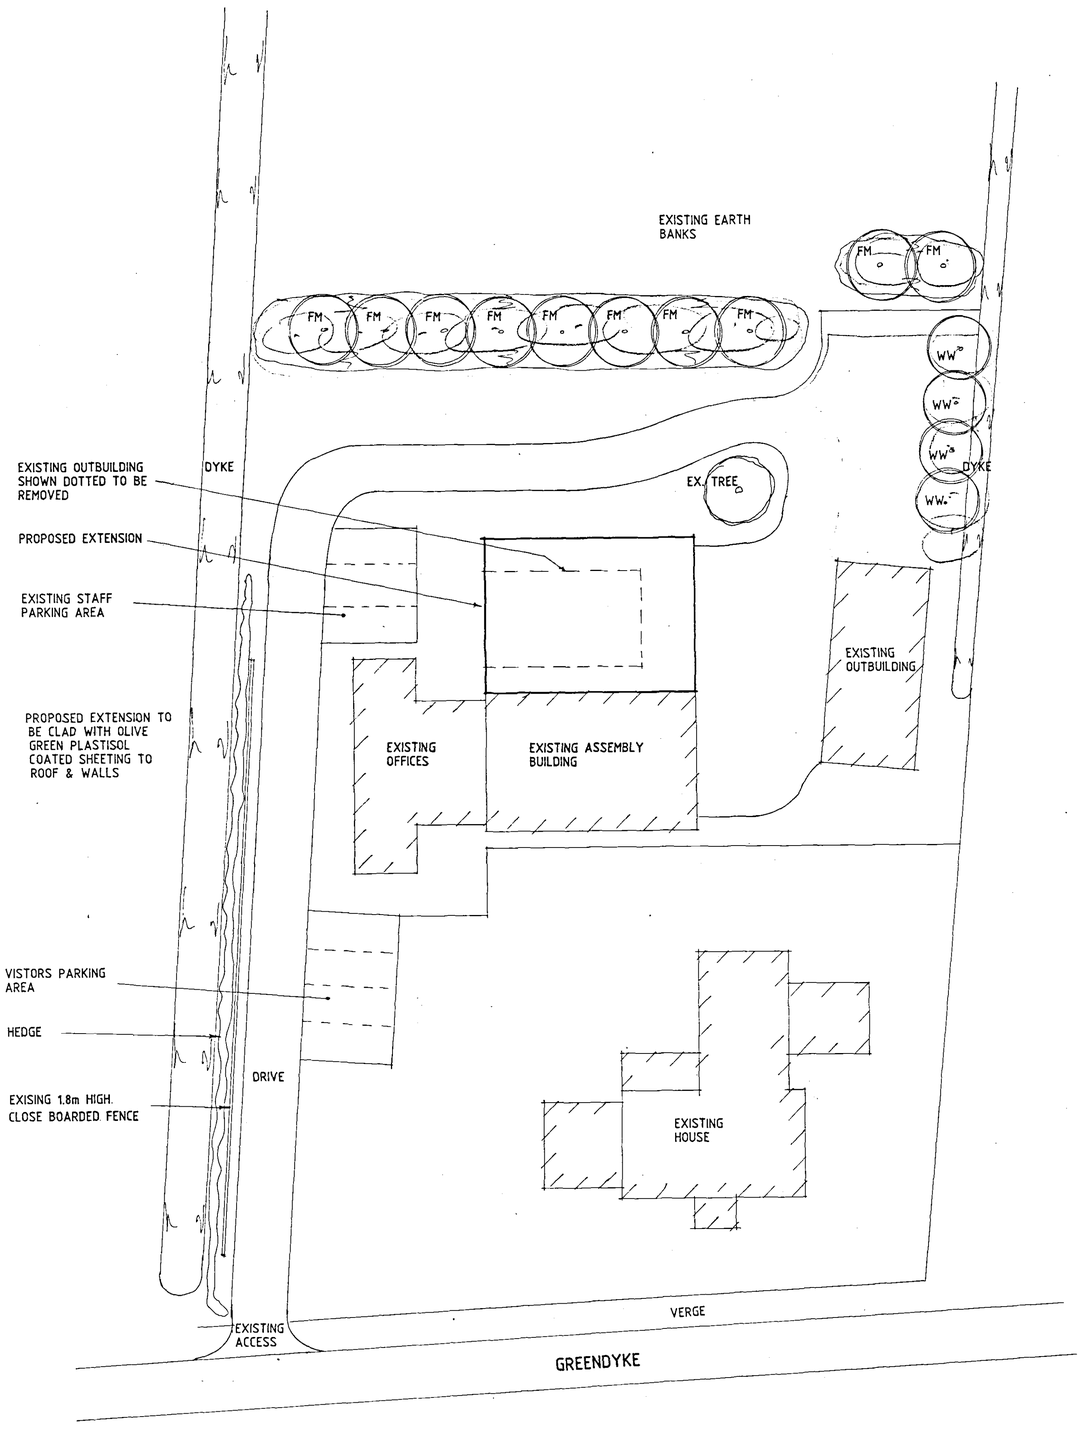


SITE PLAN

LANDSCAPING

PLANT TREES. AS SHOWN MIN.
HIEGHT ON PLANTING TO BE 2.0m.

FM - FIELD MAPLE
WW - WEEPING WILLOW

THIS DRG. TO BE READ IN CONJUNCTION WITH SD03-062/2

General Notes

Do not scale from this drawing

This drawing is copyright and may not be altered, traced, copied, photographed or used for any purpose other that that for which it is issued without written permission from Morton Stone Design

The General Contractor is to check all dimensions on site and report discrepancies to the Architect.

All details shown on this drawing are based upon typical site conditions related to the area. No responsibility can be accepted for abnormal conditions unless reported to the Architects so that design amendment may be considered. Site soil surveys are recommended in respect of foundations to establish specific site conditions before foundation work is undertaken

Please note this drawing is not a conveyance drawing.

Proposed on-site soakaways to be maintained by the owner for the life duration of the property.

This drawing is limited in the amount of information contained and does not purport to contain a full specification of the works. It is solely for the purpose of obtaining Planning and Building Regulation approvals. This drawing must not be used as a contract document alone. The works will not be supervised or inspected by Staton Design unless specifically instructed to do so. It is the client or their agent's responsibility to ensure workmanship, substitution of materials, adherence to specification, variations to contract, etc

All materials to be new, unless stated otherwise and all components and materials, etc. to be used, fitted and installed, etc. in strict accordance with manufacturers' instructions and relevant Code of Practice. Materials should conform to appropriate British Standard specification or BBA Certificate or European Code equivalent.

The Employer/Client shall ensure that the selected contractor is competent with and adopts all measures necessary to achieve compliance with Health and Safety Legislation for Building Sites and Work Places. The Employer/Client is advised that should the works need to comply with the Construction Design and Management Regulations 1994 (UK) and Health and Safety at Work, etc., Act 1974 (HSW Act) an independent Planning Supervisor will be required, whom should be supplied with a set of all relevant drawings, etc.

The works shall comprise of all work shown on the drawings and information, etc. Works that may not specifically be shown but may be reasonably inferred as necessary to carry out the works shall be deemed to be included.

These notes relate to this drawing and all associated drawings

DETERMINED PLAN

A - LANDSCAPING ADDED - 27.11.03

Staton Design
CONSULTANTS IN ARCHITECTURE & PLANNING

PROPOSED EXTENSION TO EXISTING CAR ASSEMBLY & SHOWROOM BUILDING AT GREENDYKE FARM,
GREENDYKE LANE, TYDD ST. MARY FOR

RANDALL MOTORSPORT

SITE PLAN

1:200	SD03-062/1
JULY-03	B.GILHAM.

SHDC PLANNING & DEVELOPMENT
28 NOV 2003
Ref. 1440/03

2 Edinburgh Walk, Holbeach, Spalding, Lincs PE12 7AP
Tel: 01406 424363 Fax: 01406 423702