


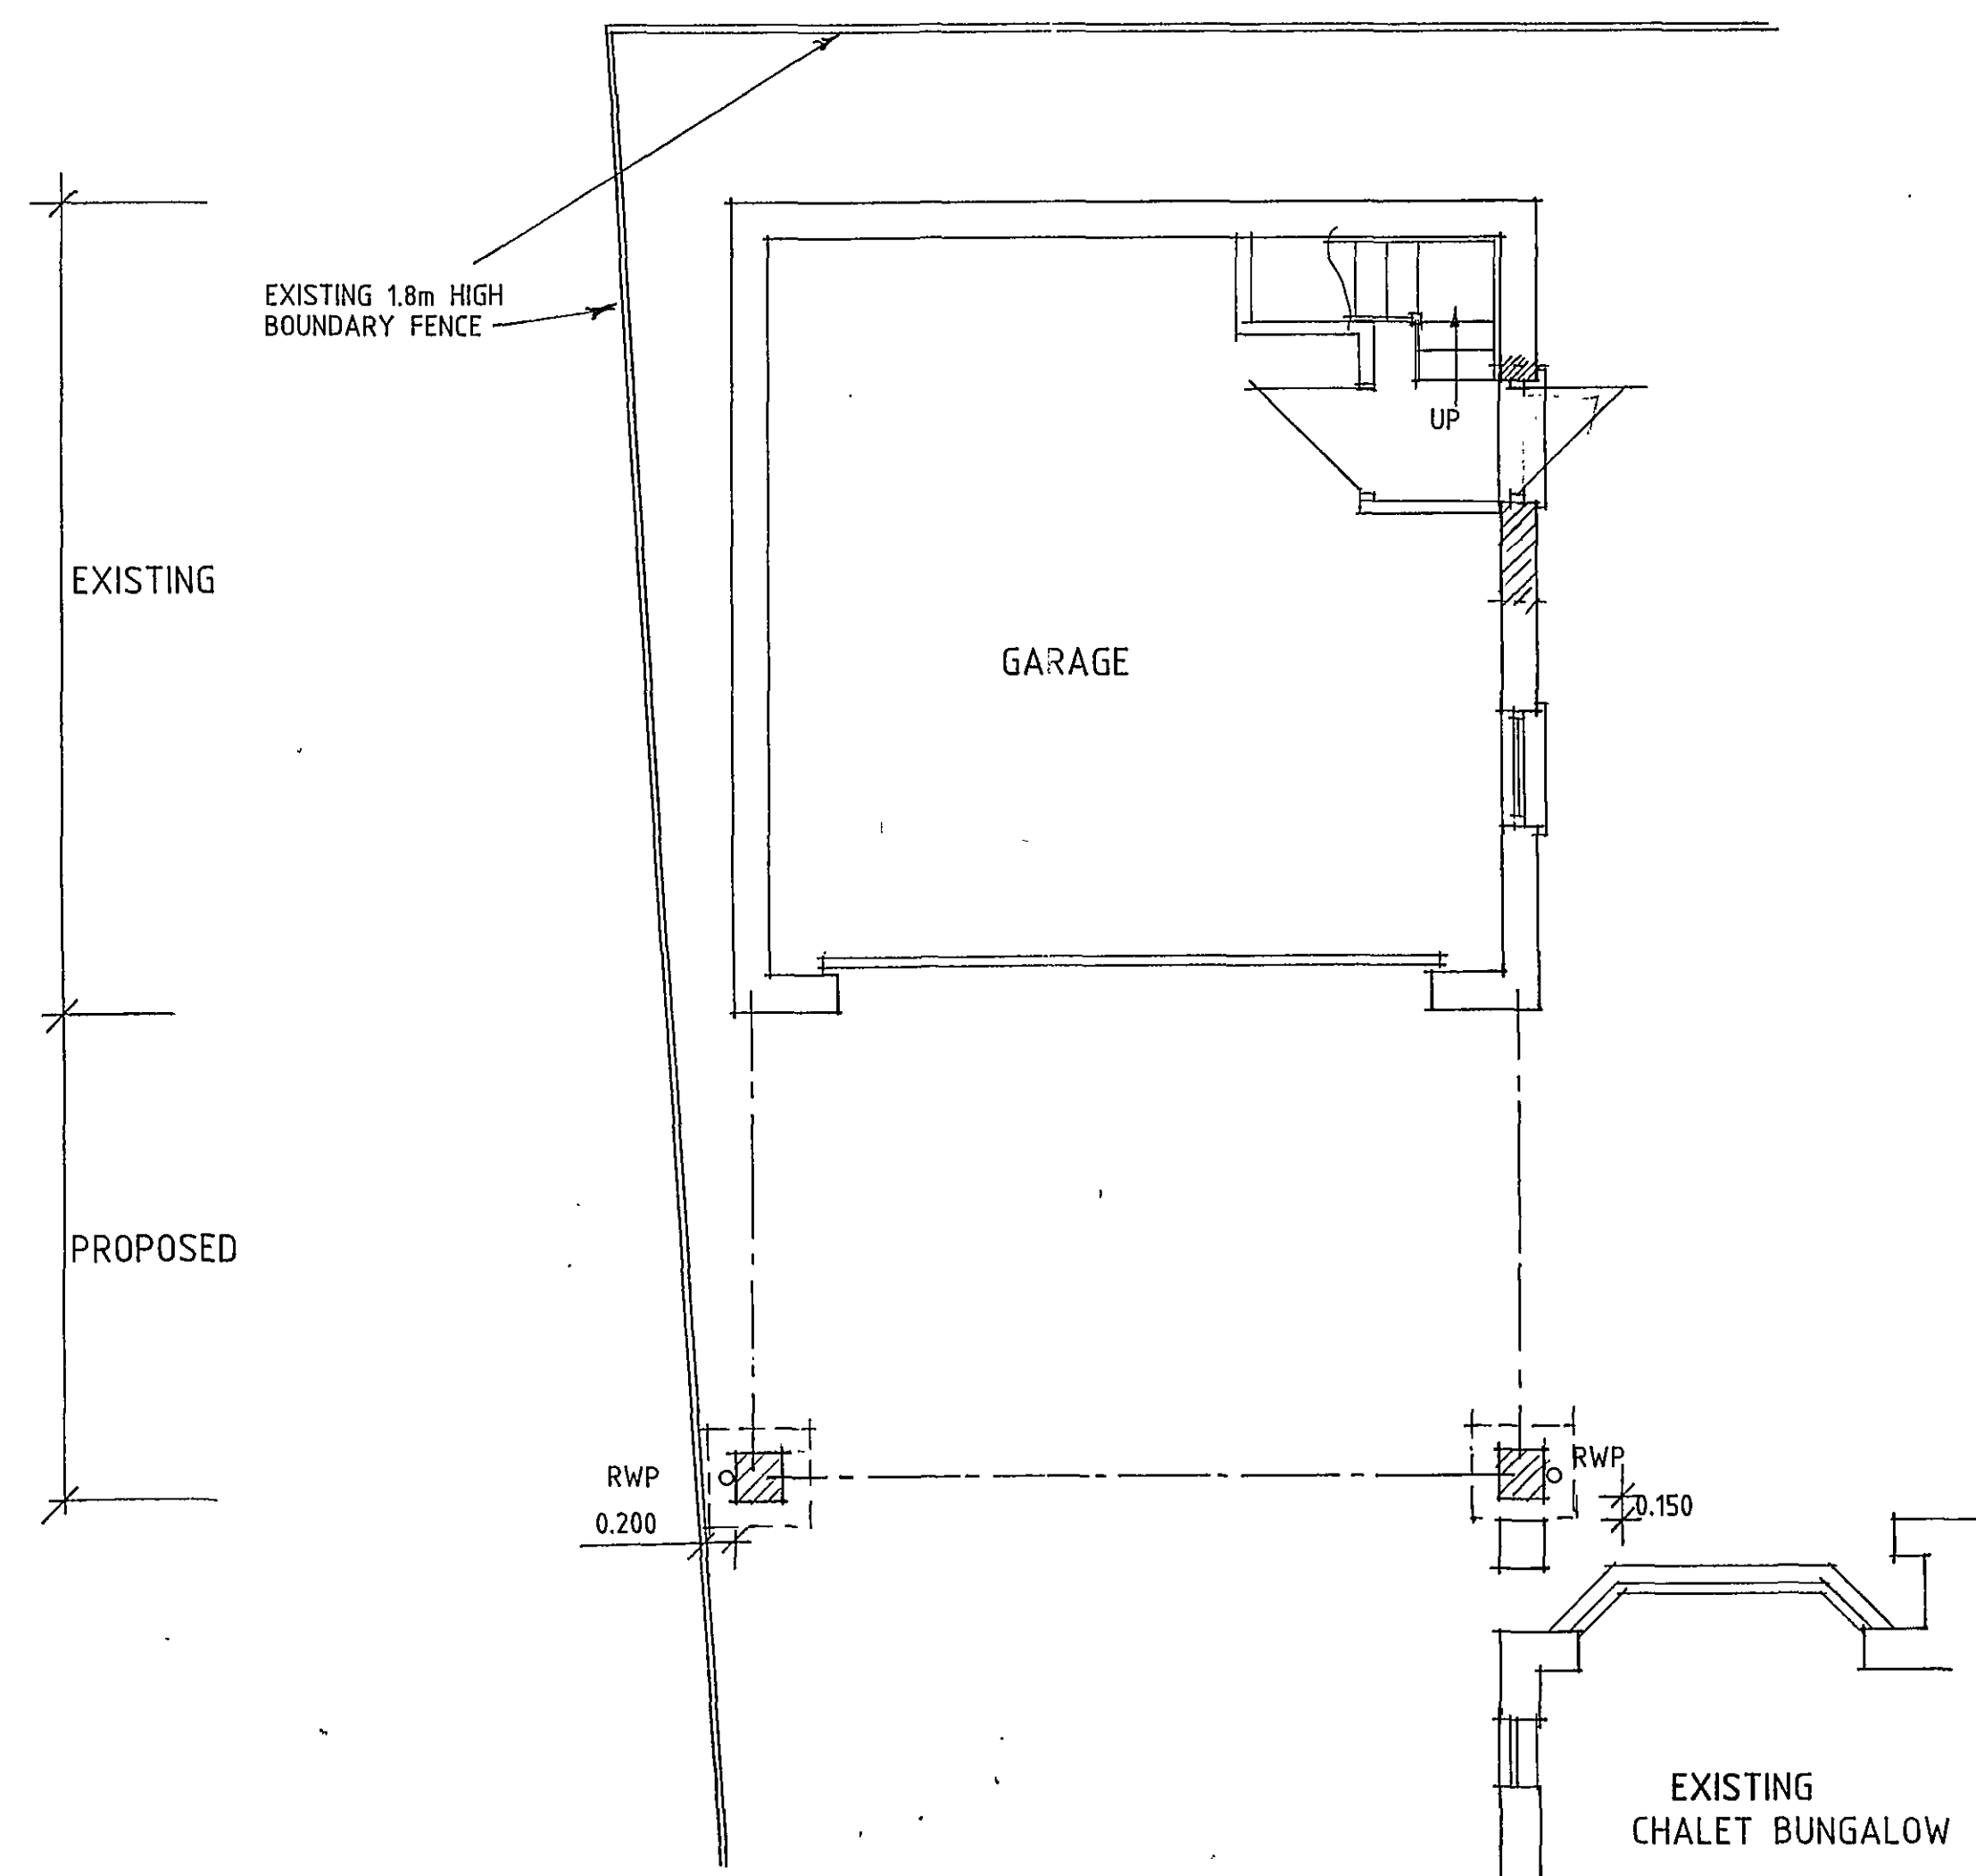


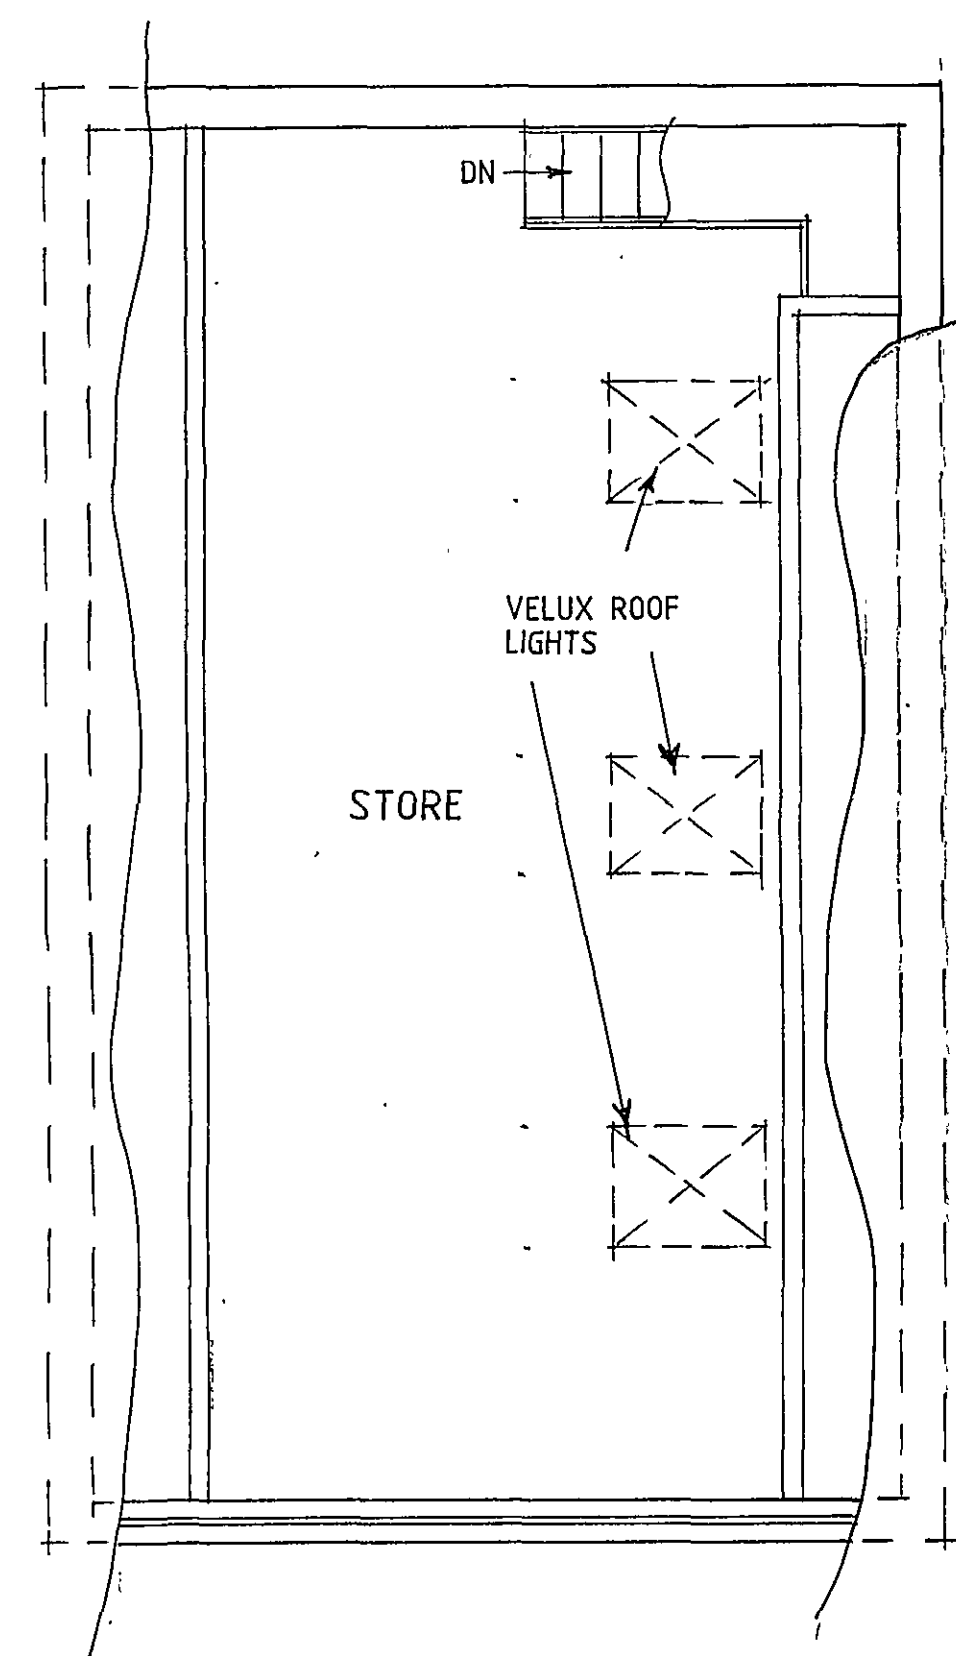


FRONT

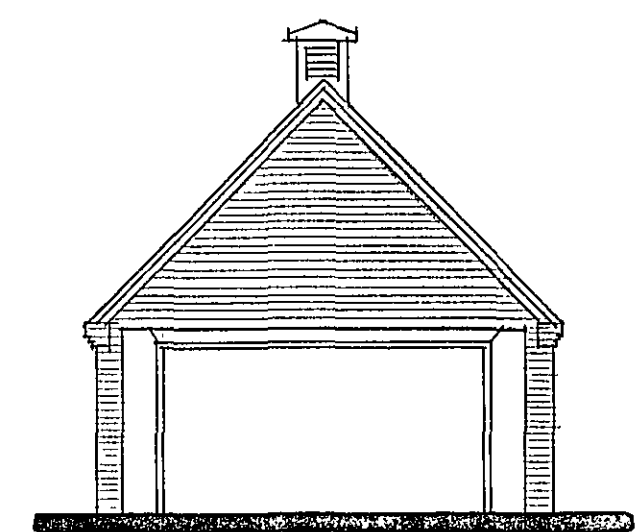


SIDE

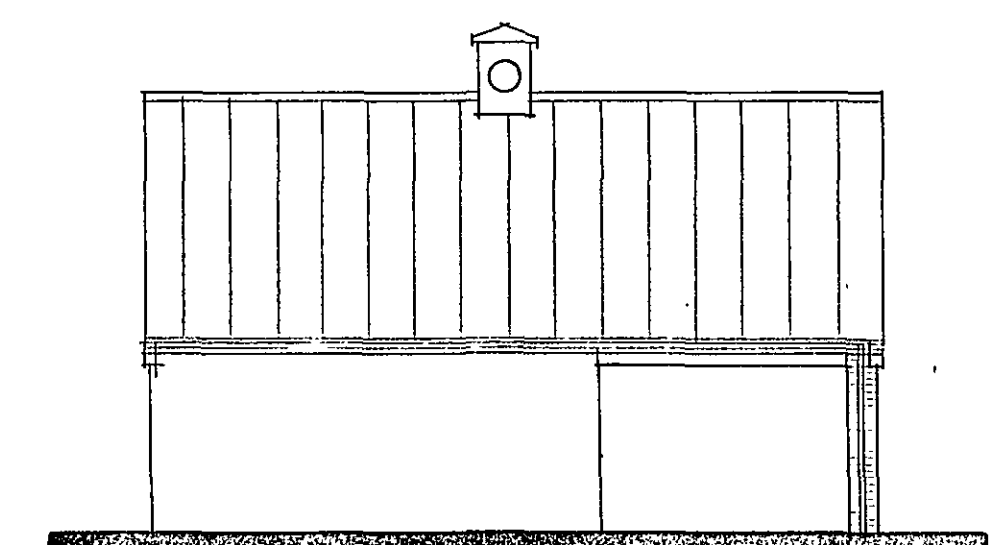

SIDE

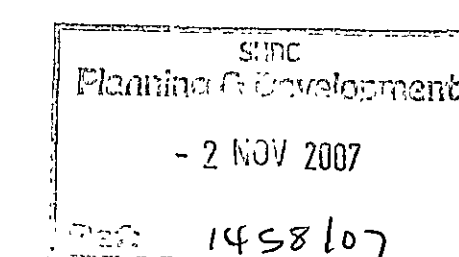

A - IMF. ADDED - 22/10/07

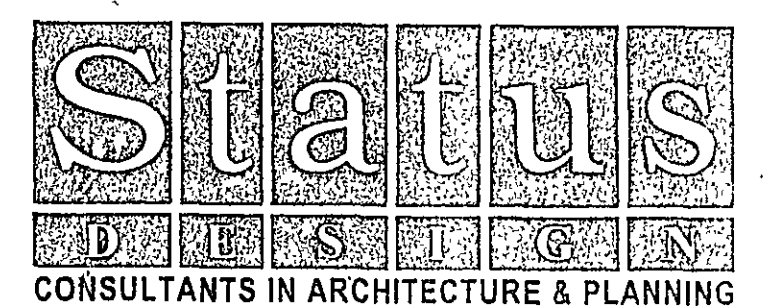

PROPOSED EXTENSION TO
GARAGE AT COSY CORNER,
LOW GATE, TYDD. ST. MARY
FOR

MR. V. DAY.

PLAN AS PROPOSED

1:50 1:100 DH07-002/1
OCT-07 B.GILHAM.