


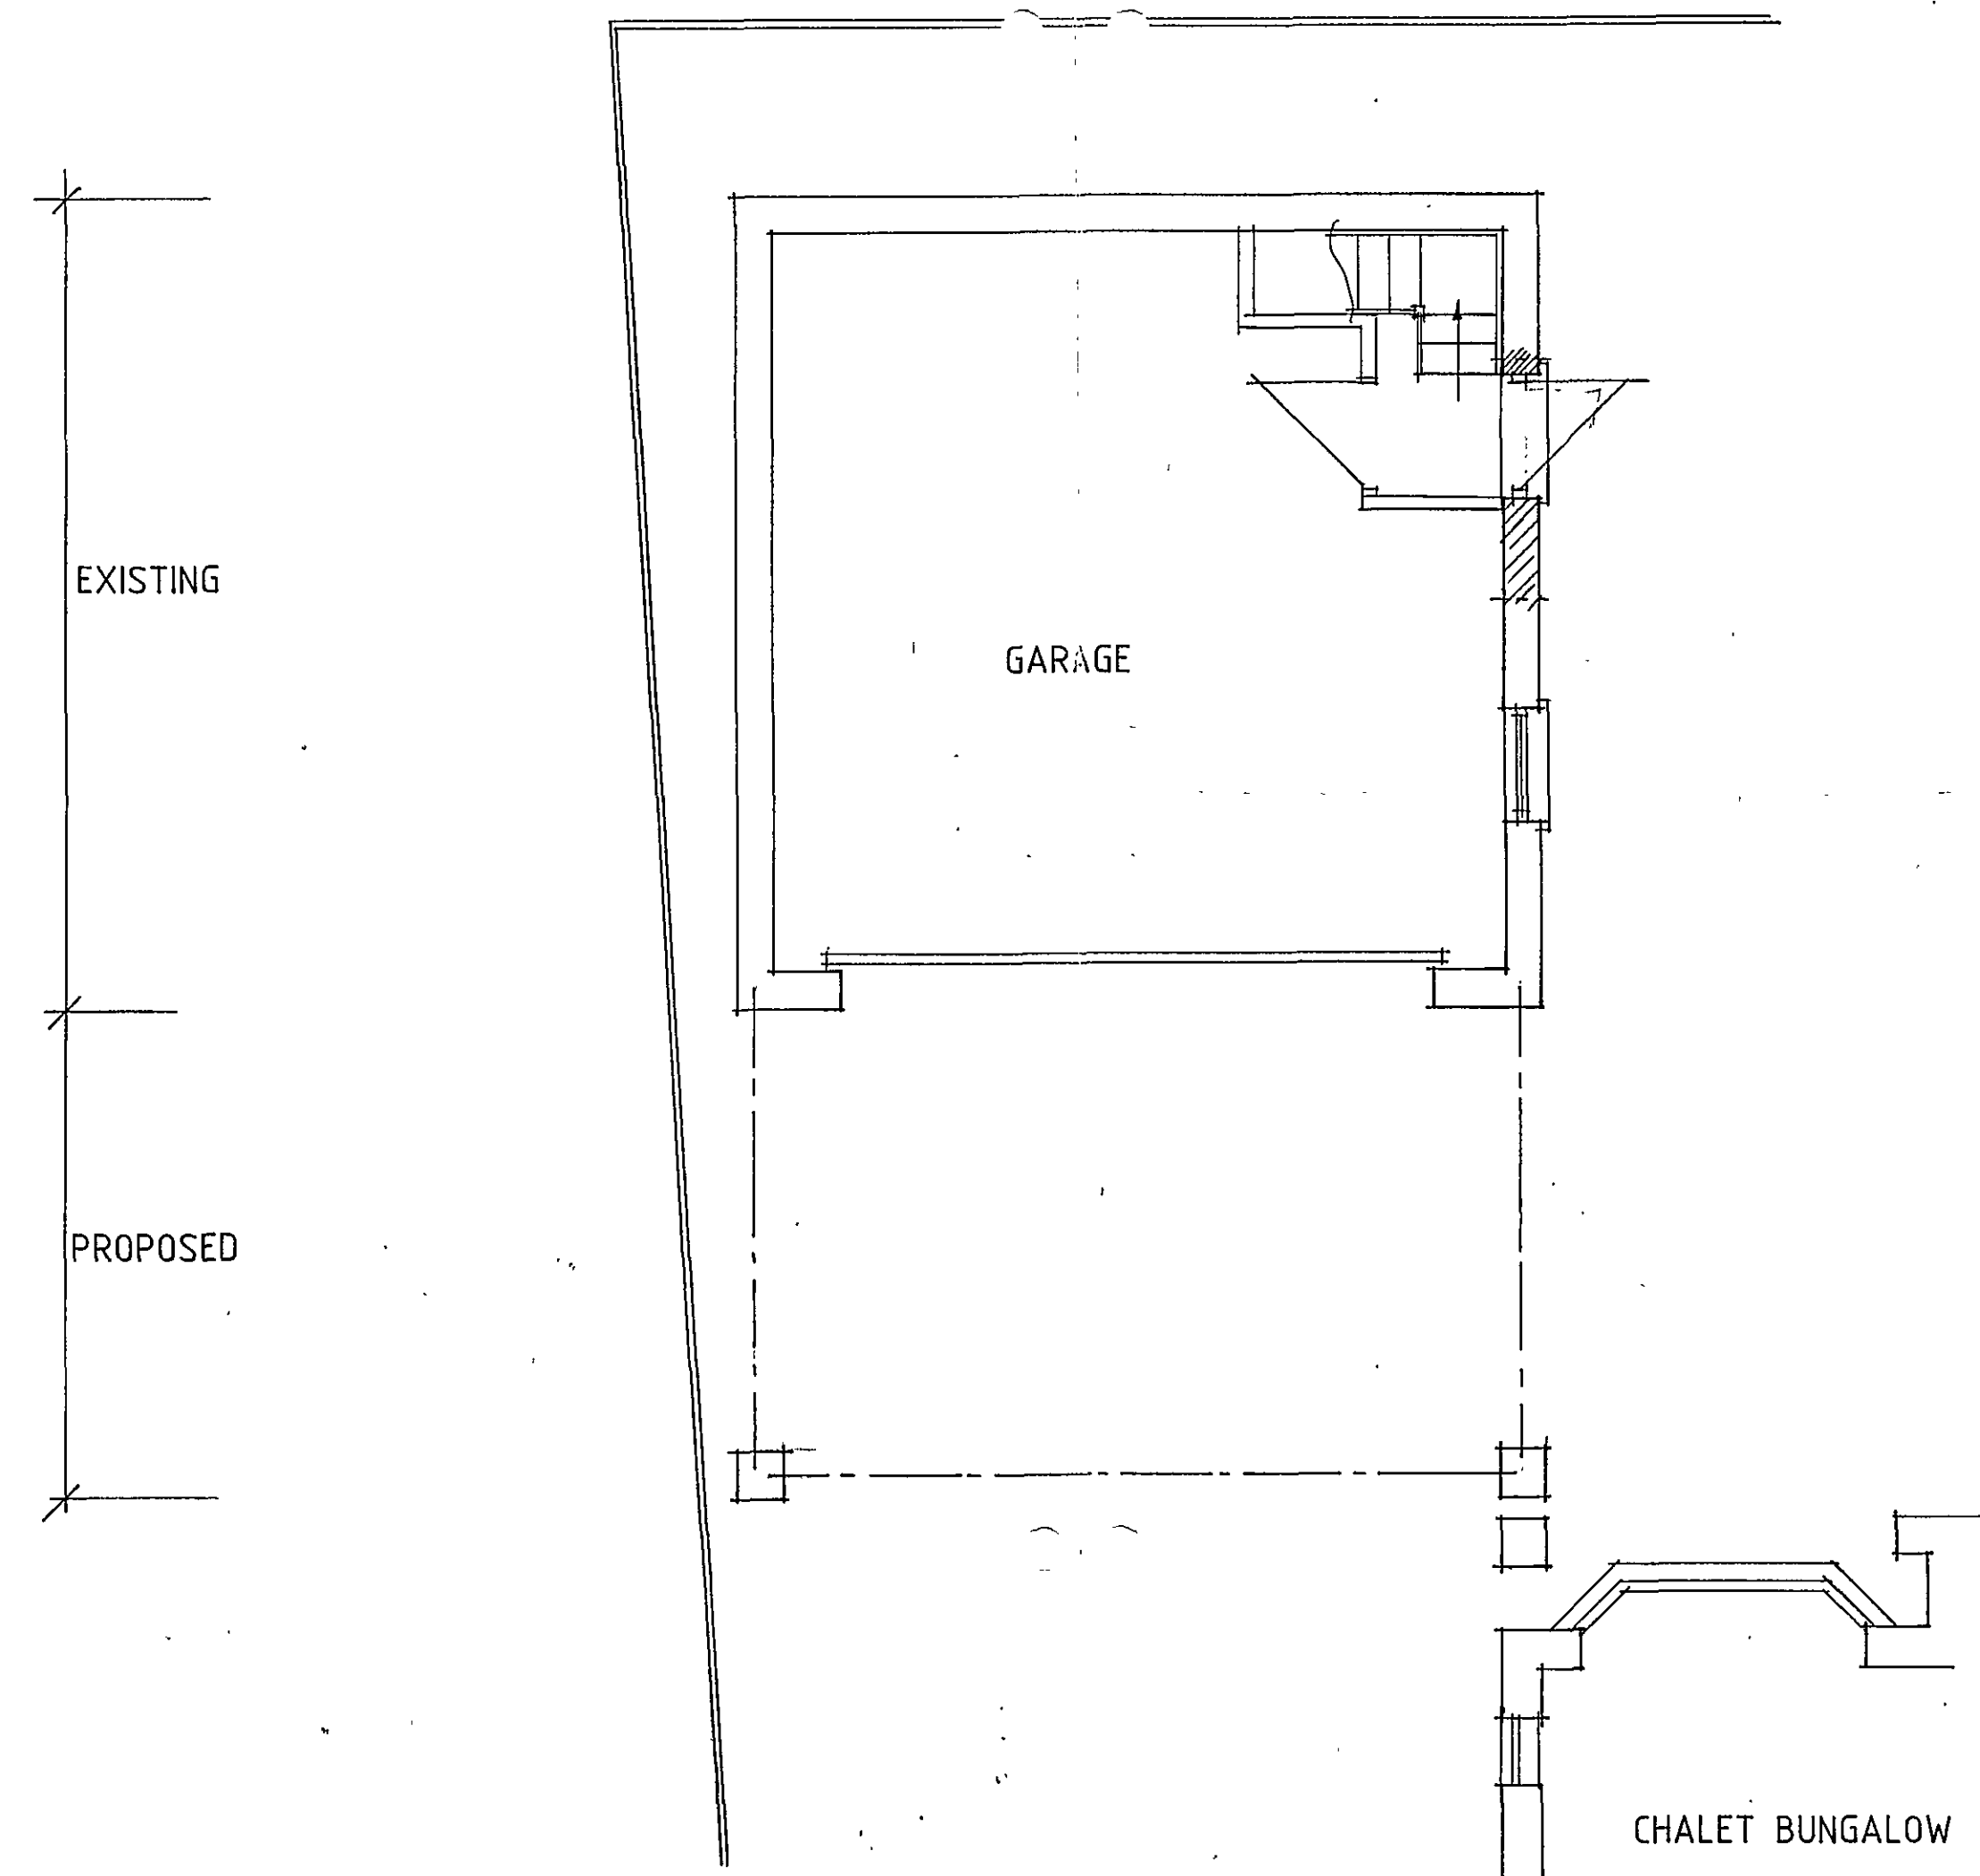
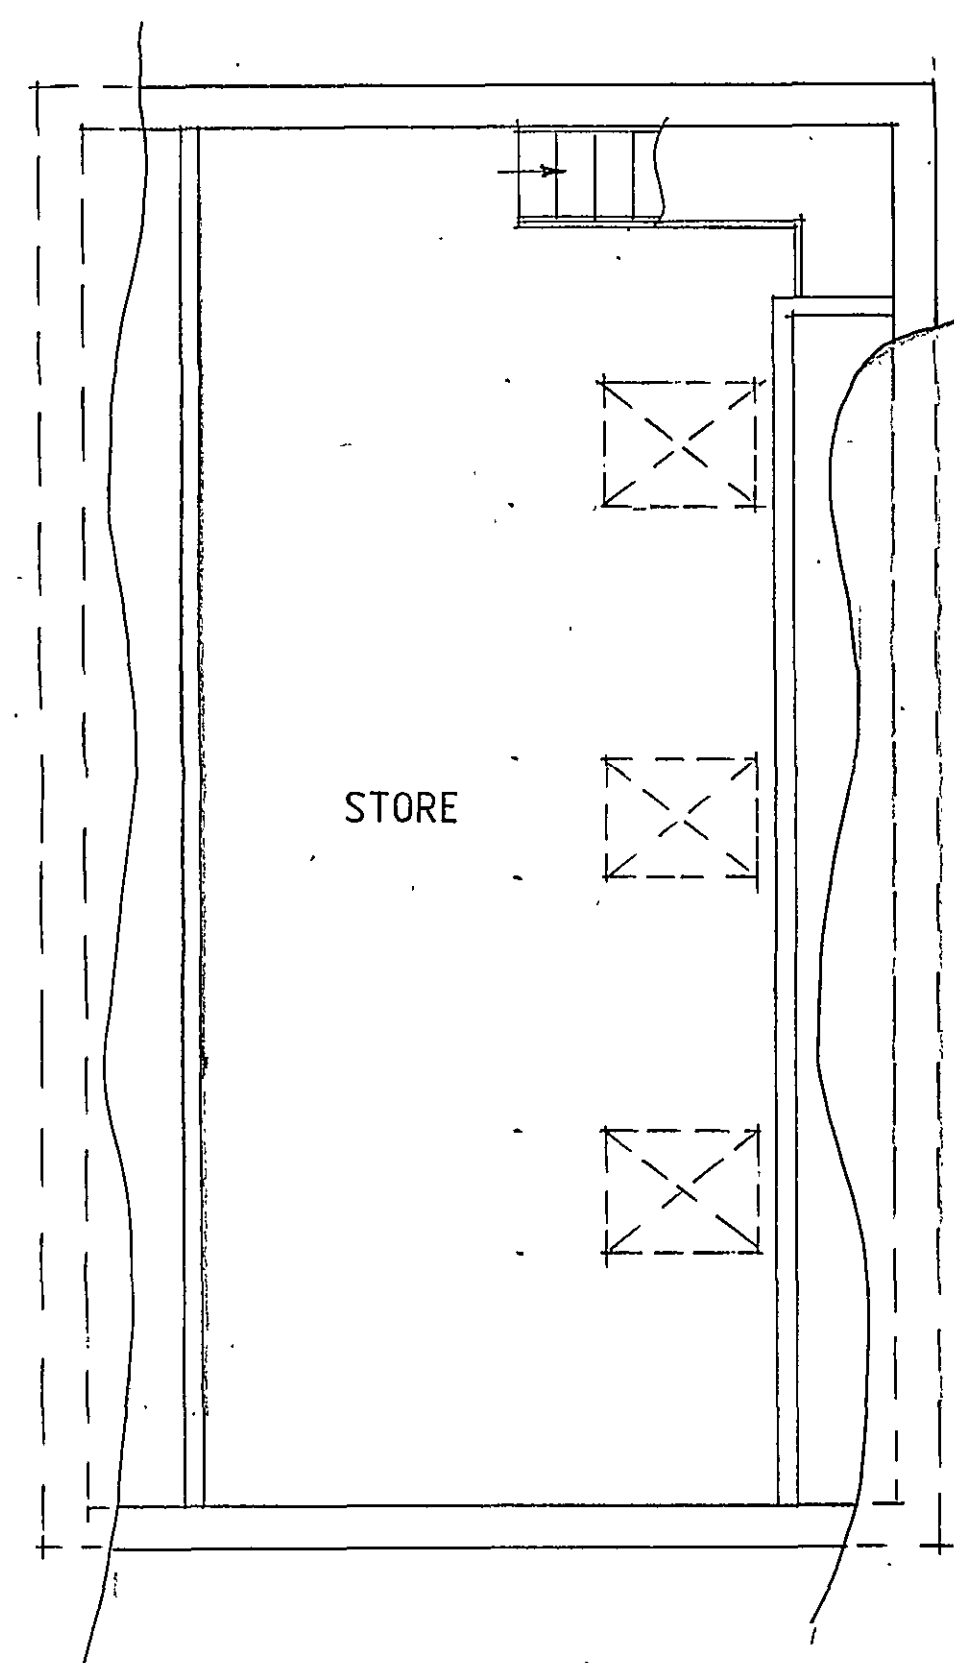
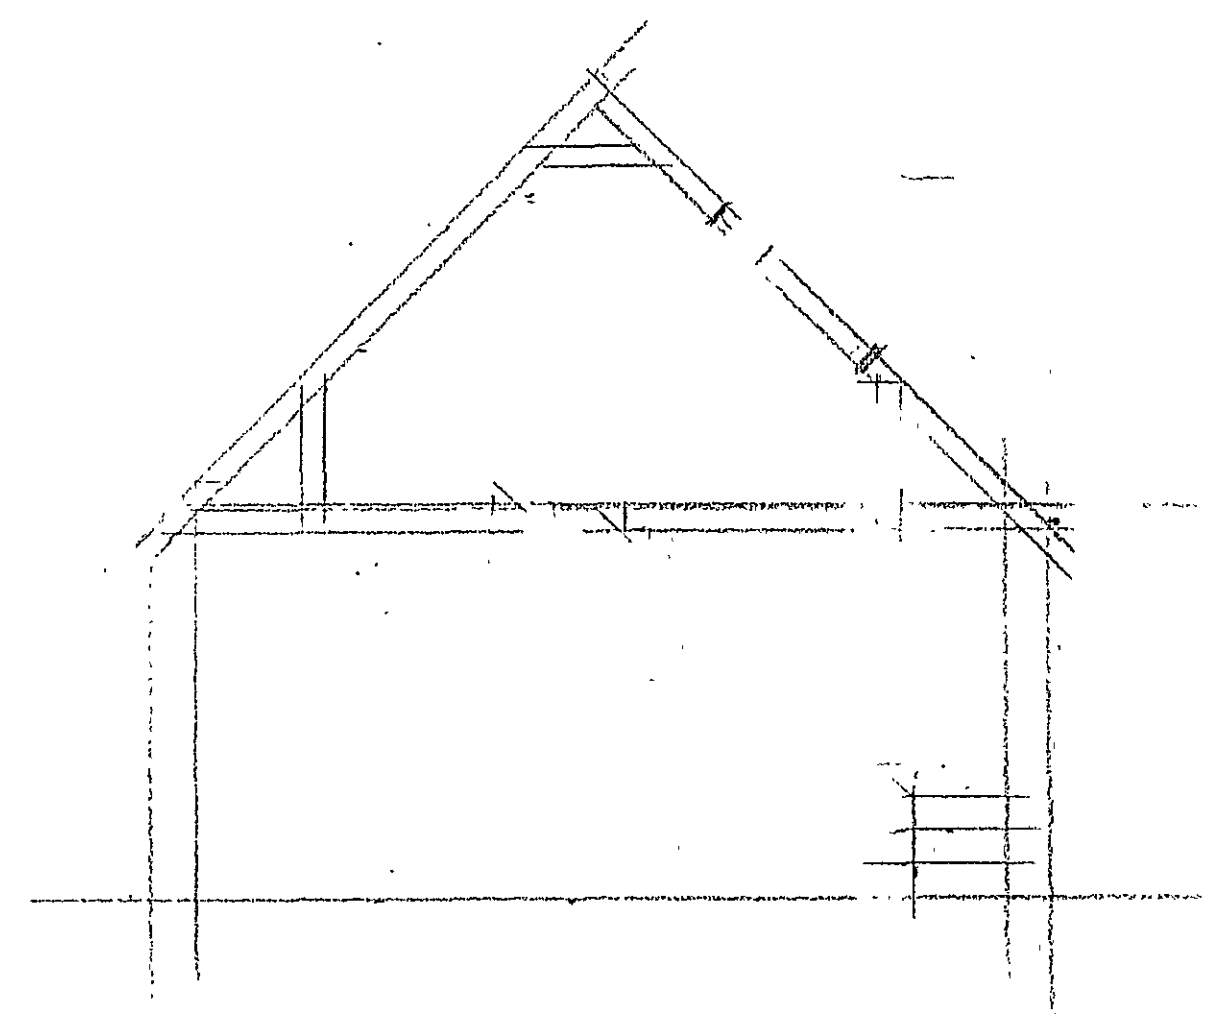


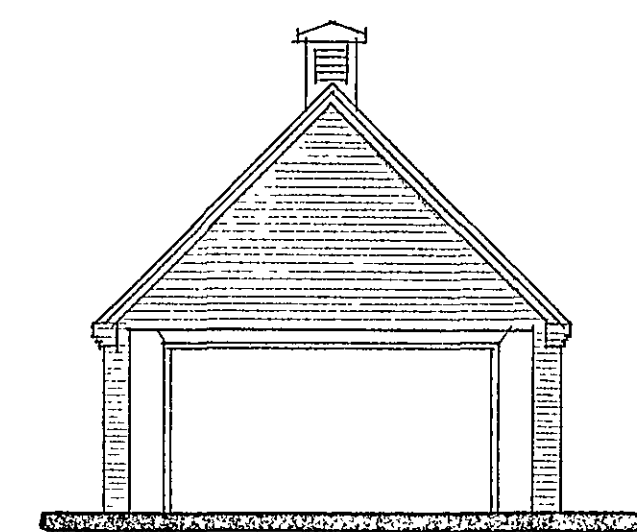

FRONT

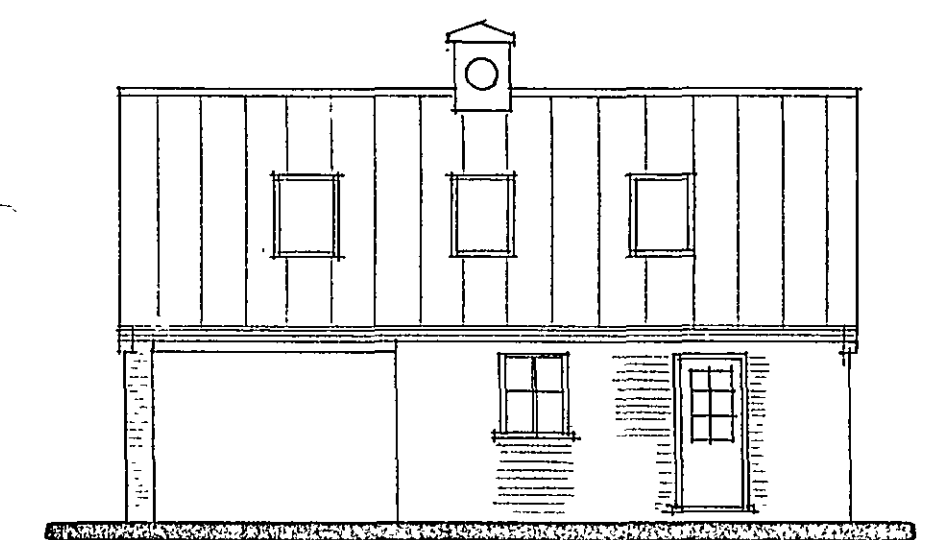

SIDE

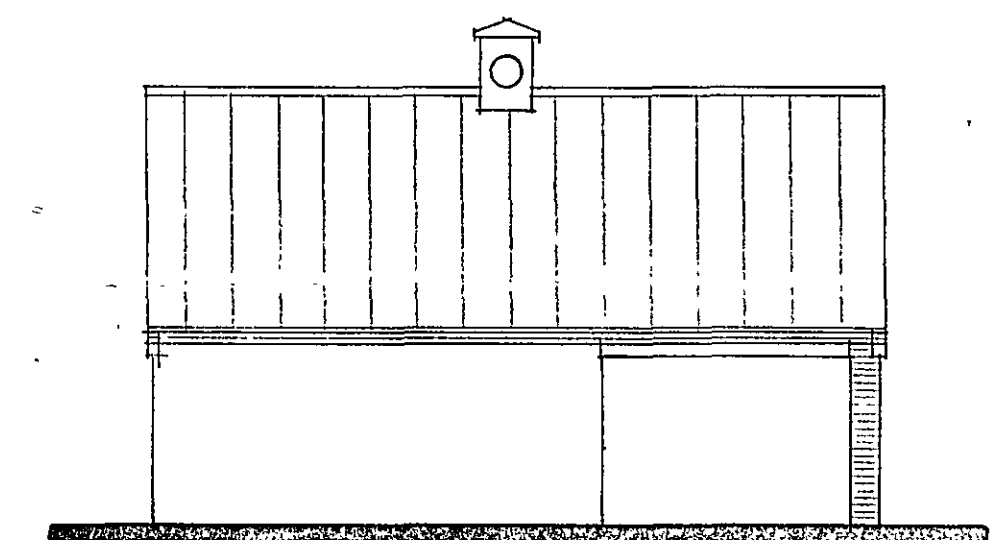

SIDE

Status
DESIGN
CONSULTANTS IN ARCHITECTURE & PLANNING

PROPOSED EXTENSION TO
GARAGE AT COSY CORNER,
LOW GATE, TYDD, ST. MARY
FOR

MR. V. DAY.

PLAN AS PROPOSED
SKETCH

1:50 1:100 DH07-002/1
OCT-07 B.GILHAM.

2 Edinburgh Walk, Holbeach,
Spalding, Lincs. PE12 7AP
Tel: 01406 424343 Fax: 01406 490702

