

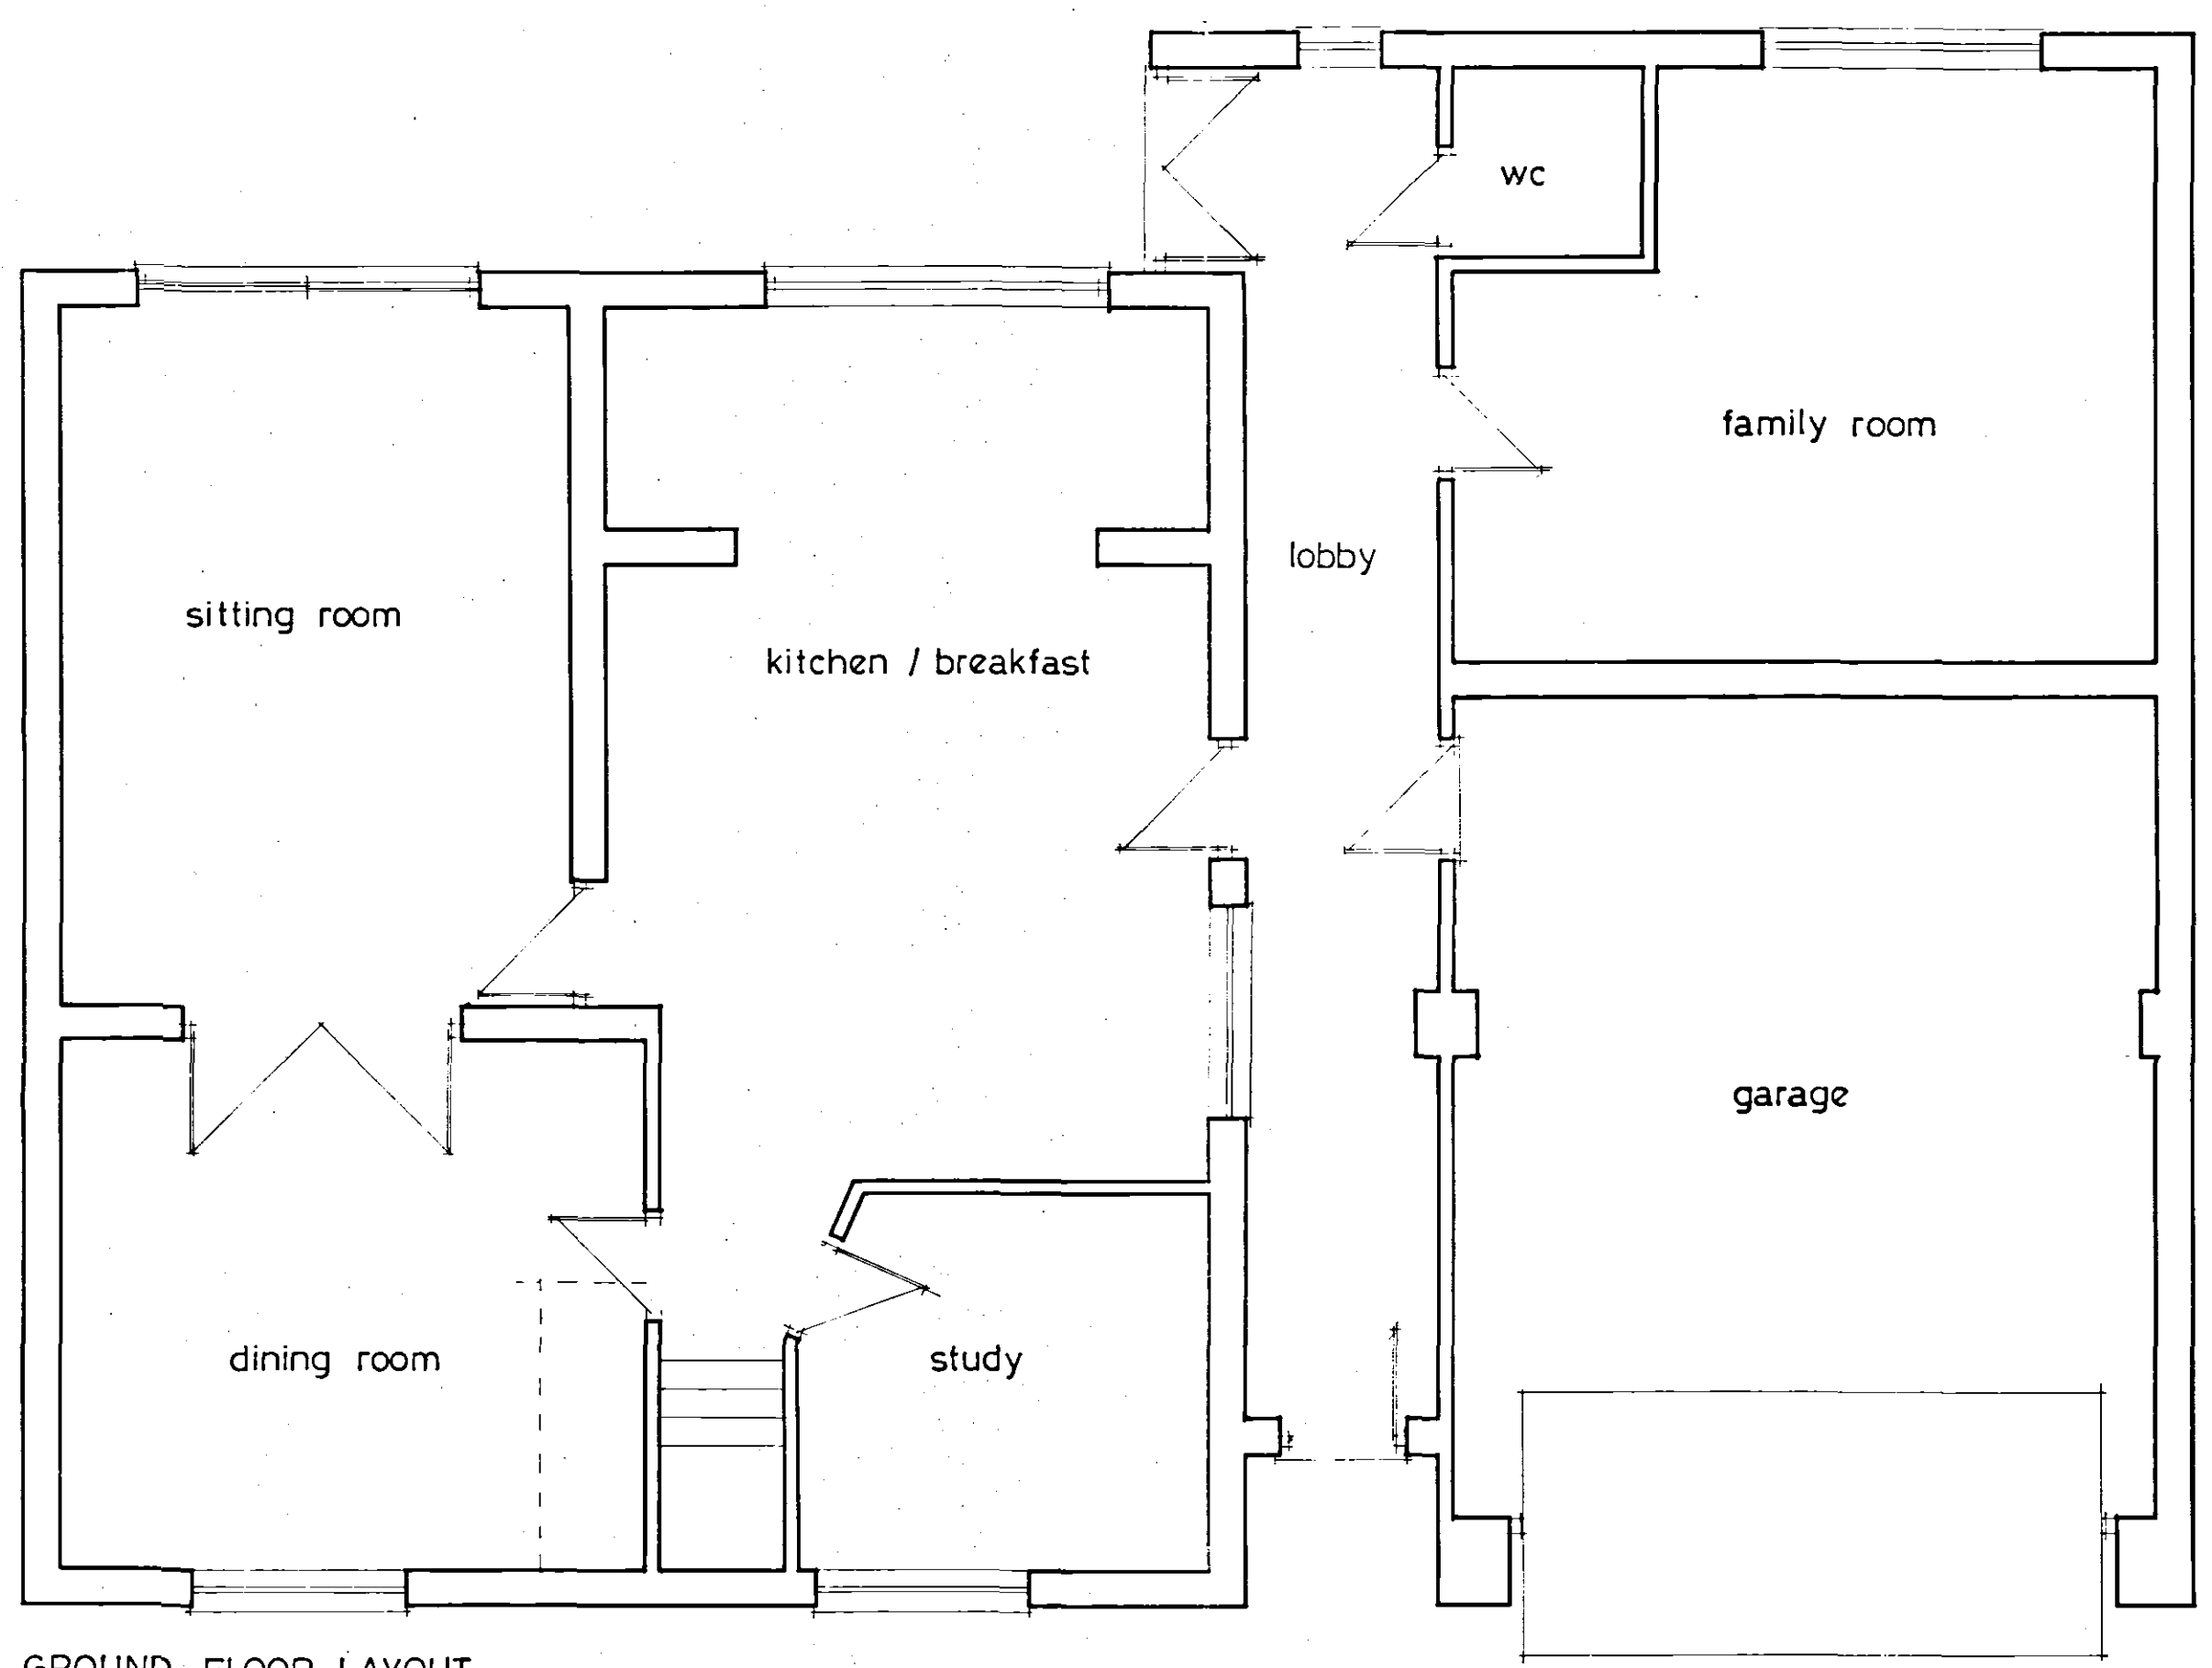


0005104
- 6 JAN 2004

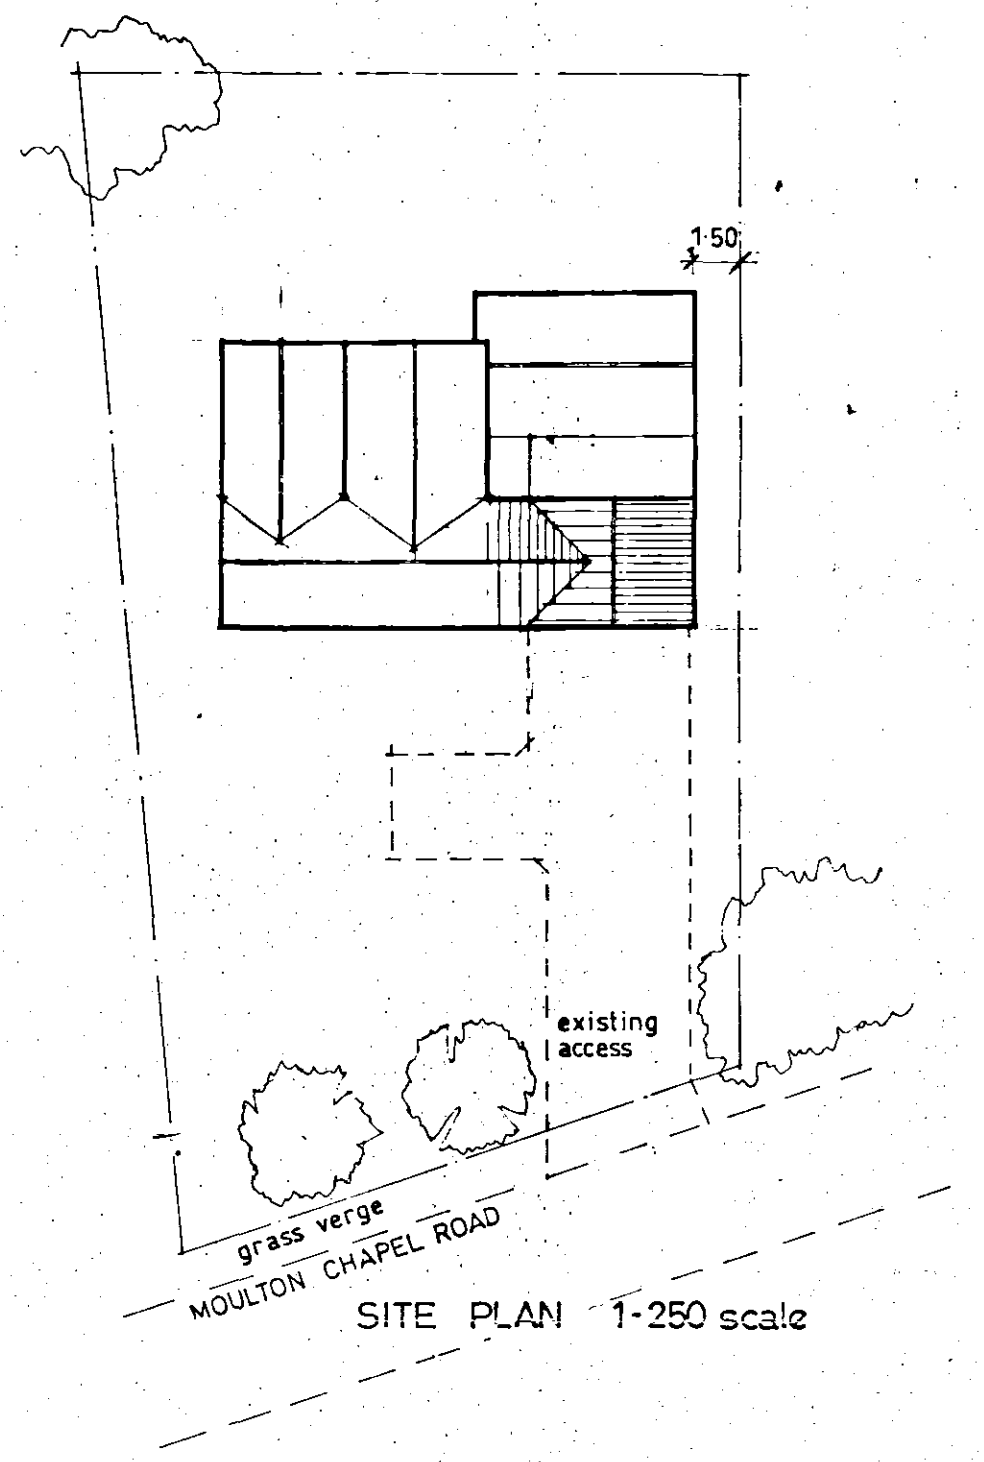

GROUND FLOOR LAYOUT

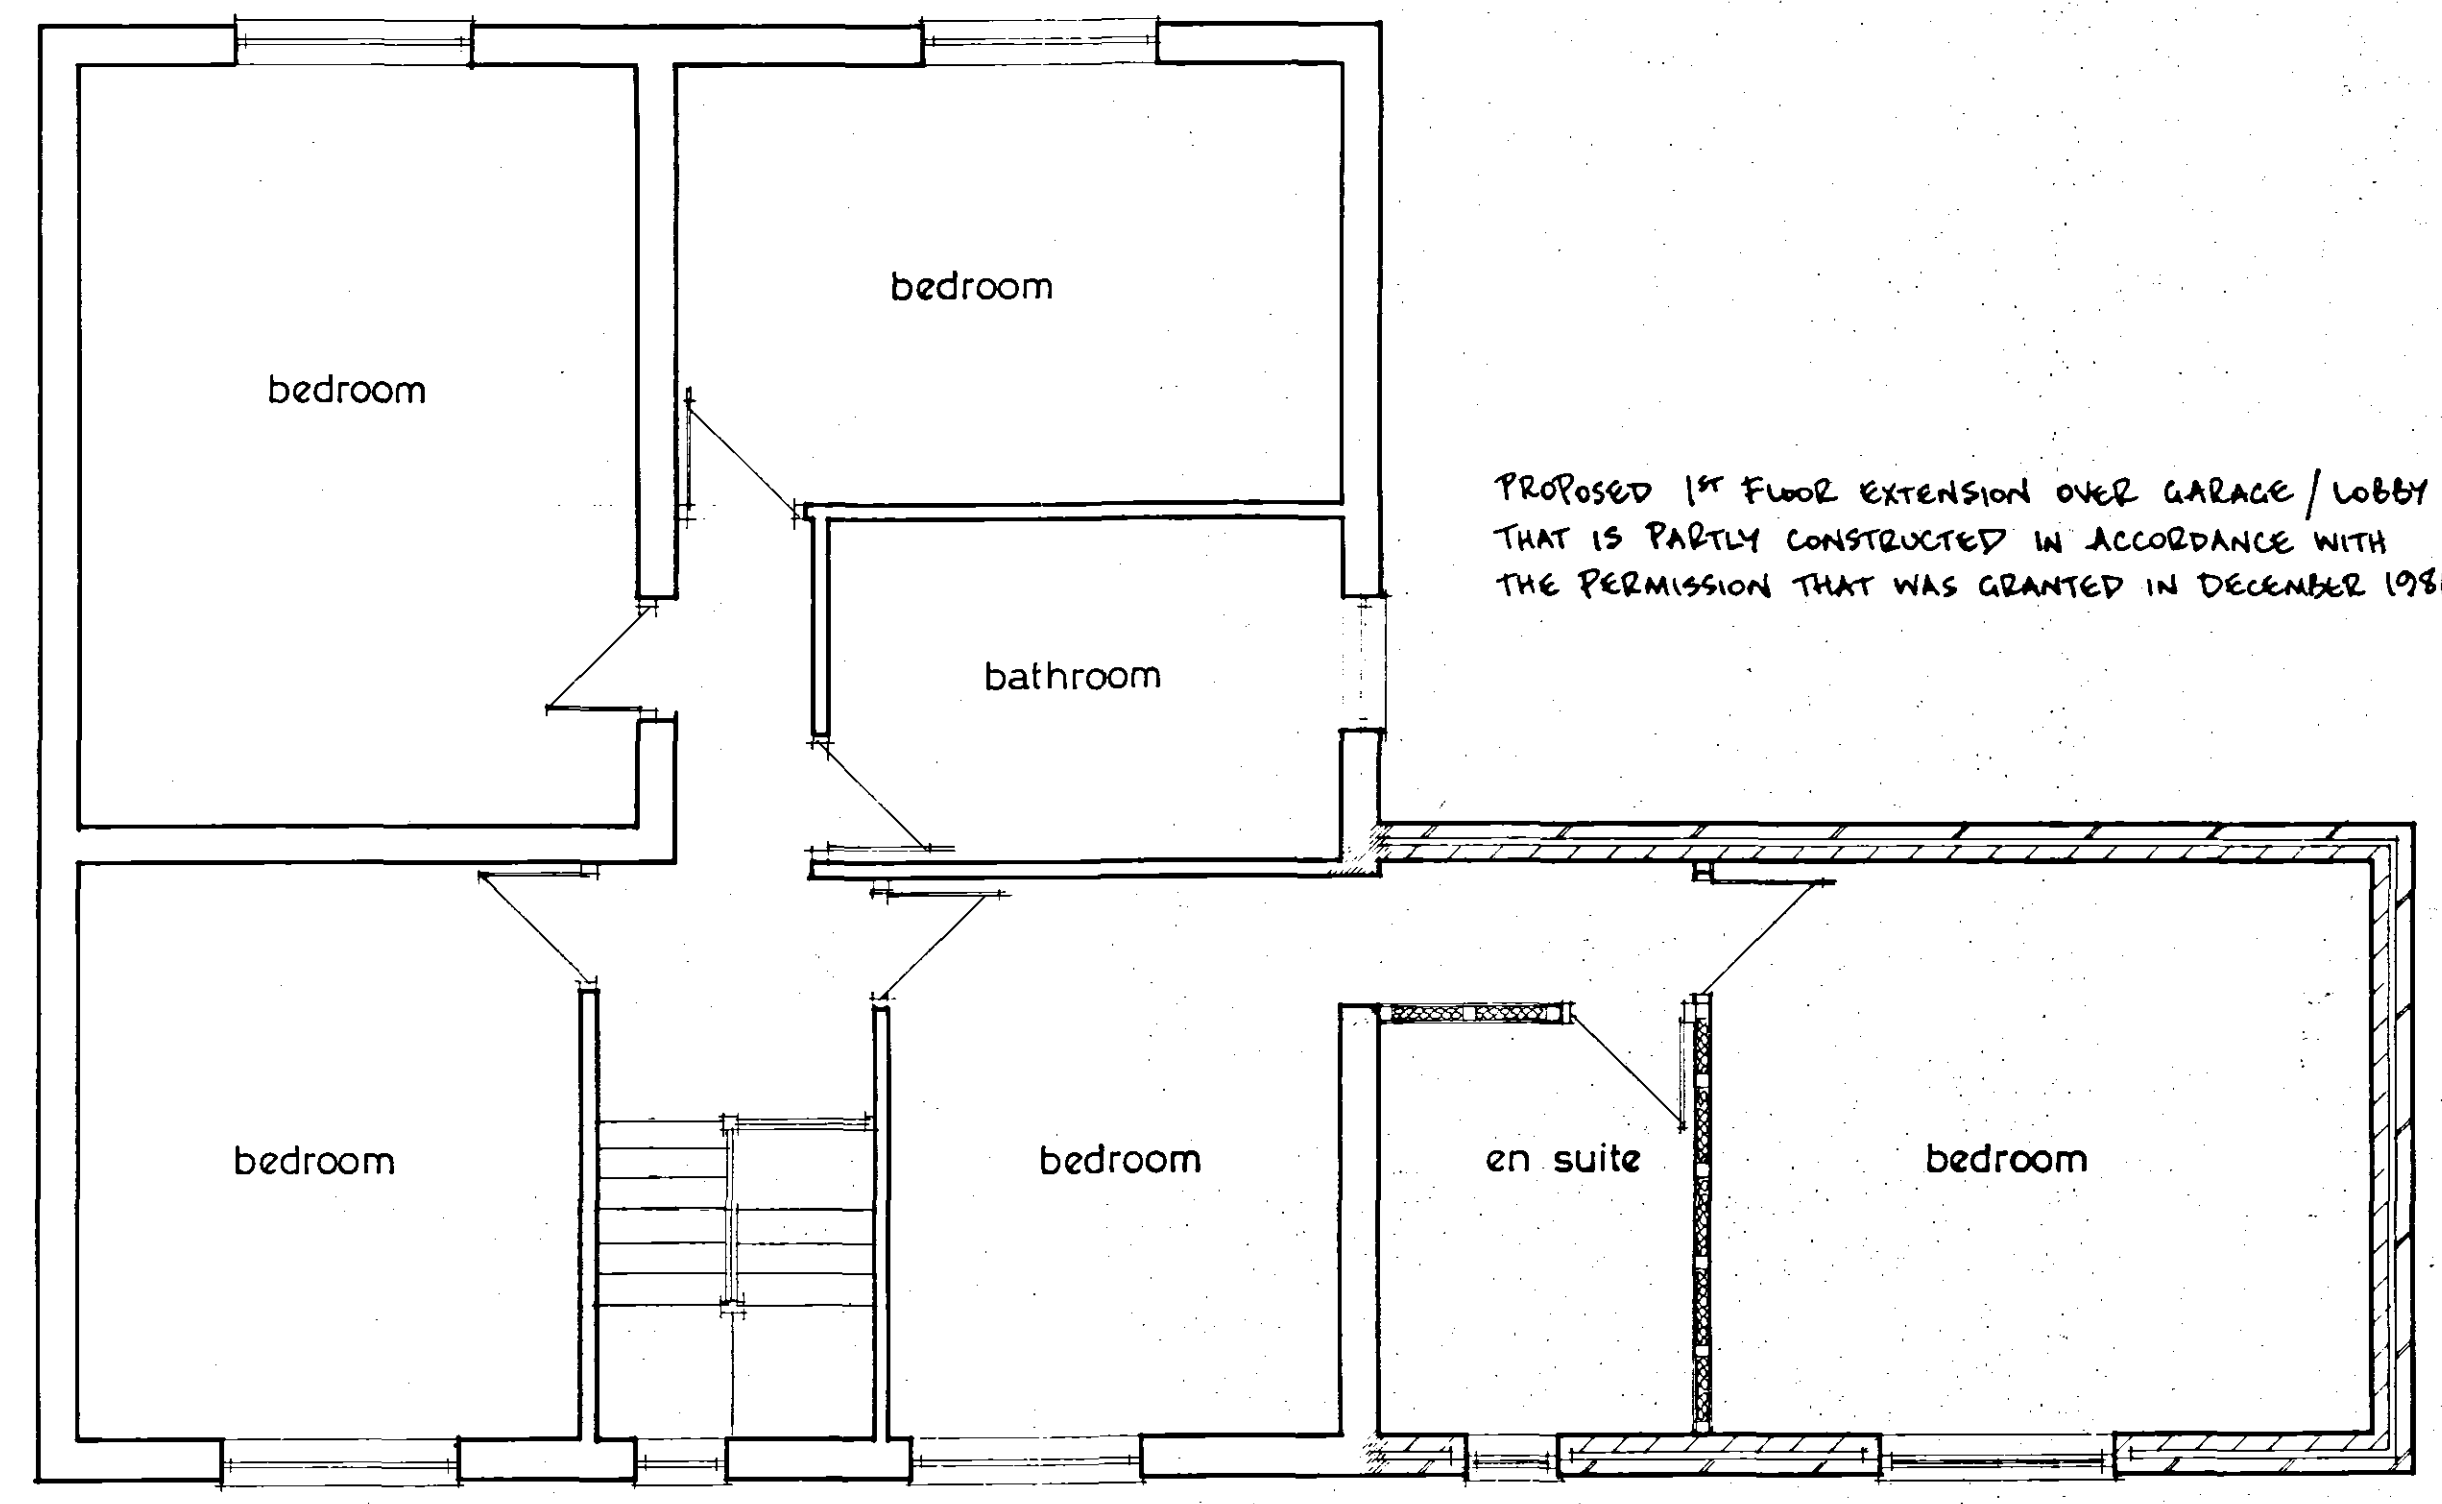

FIRST FLOOR LAYOUT - PROPOSED