


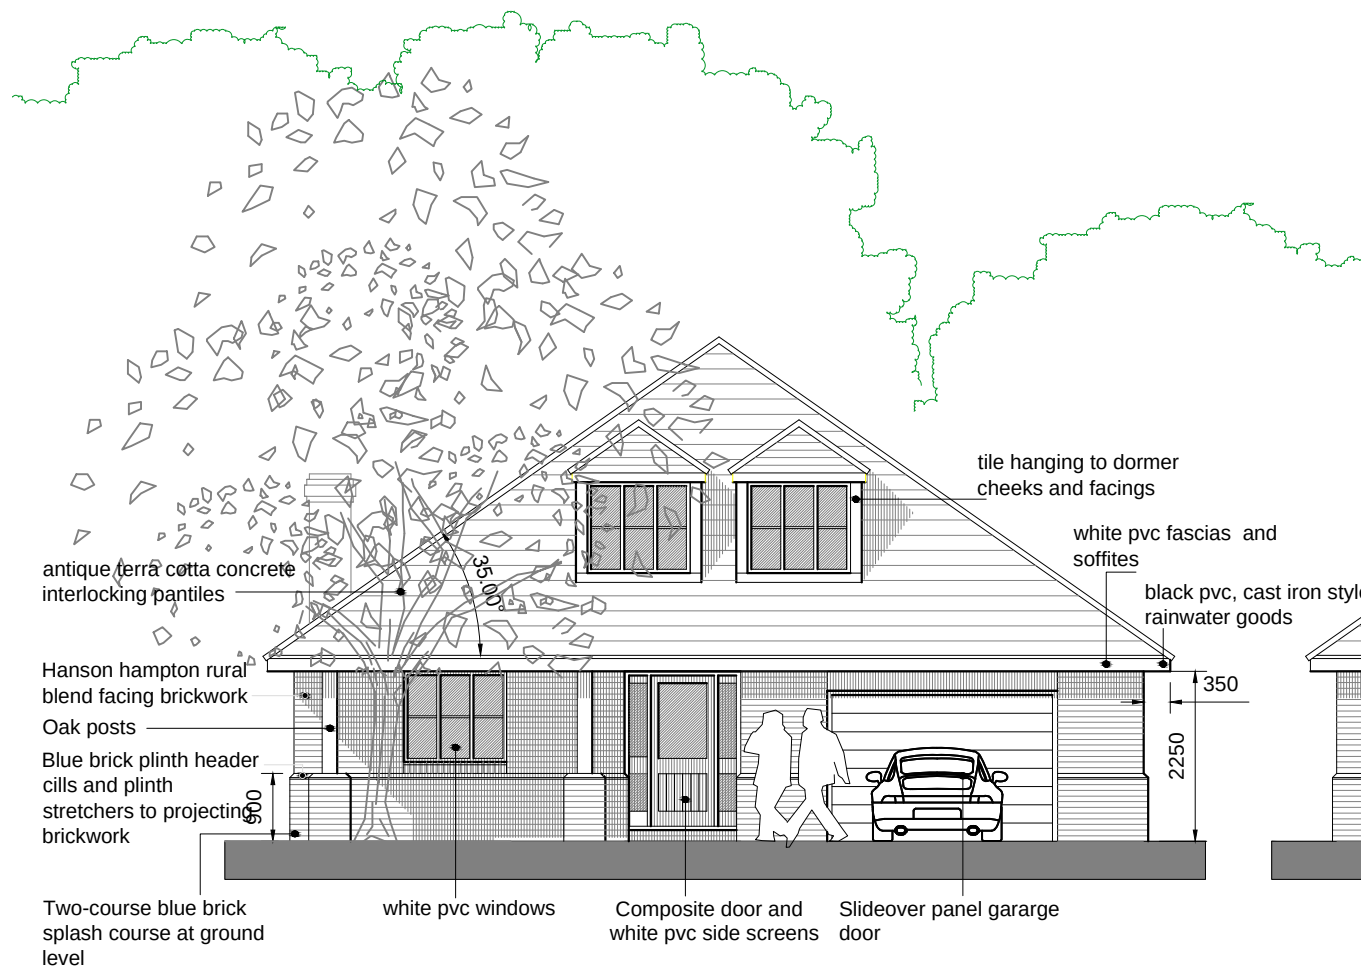

FRONT ELEVATION - SE




REAR ELEVATION - NW




SIDE ELEVATION - NE




SIDE ELEVATION - SW

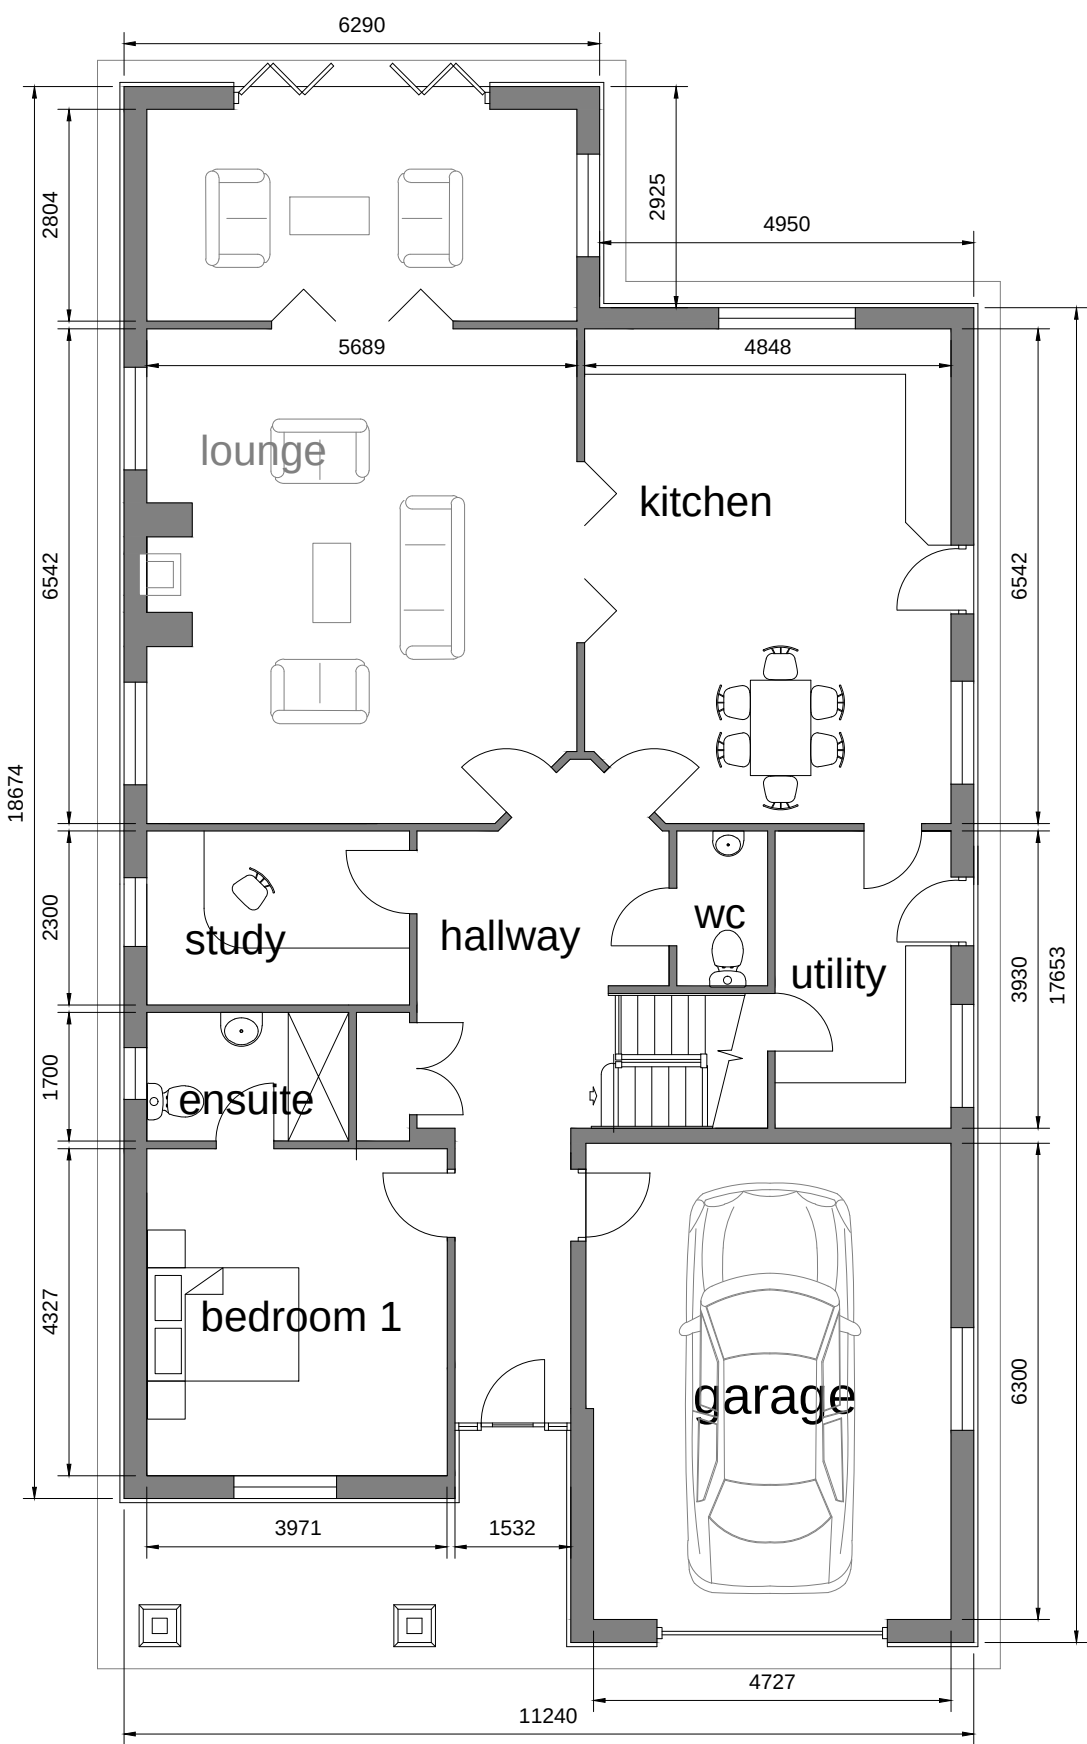


GROUND FLOOR LAYOUT

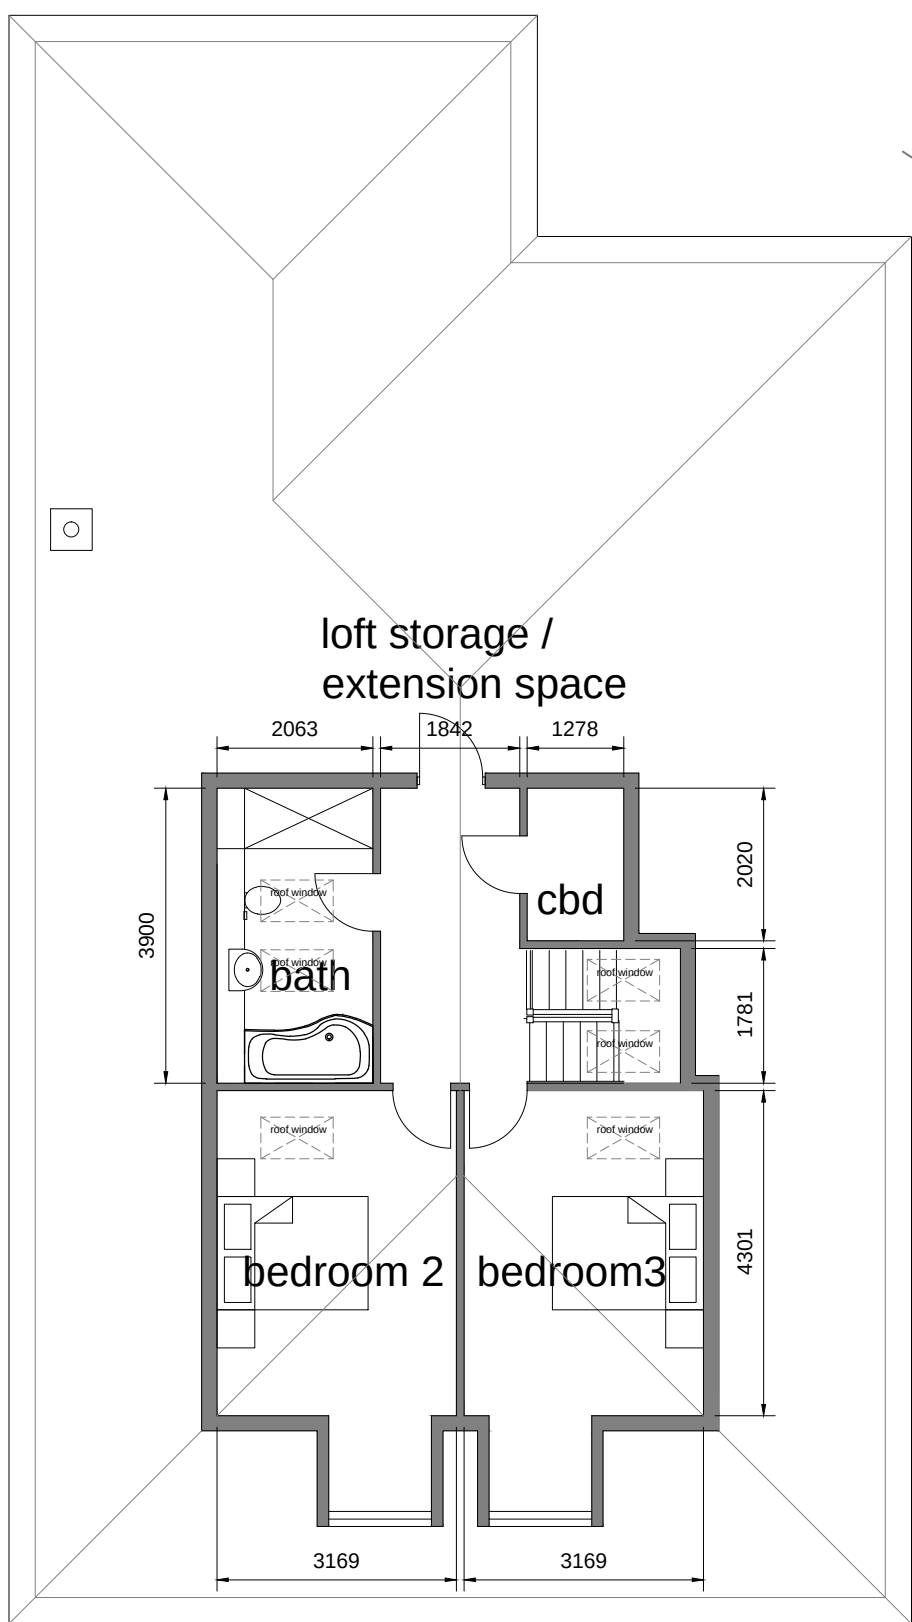

FIRST FLOOR LAYOUT

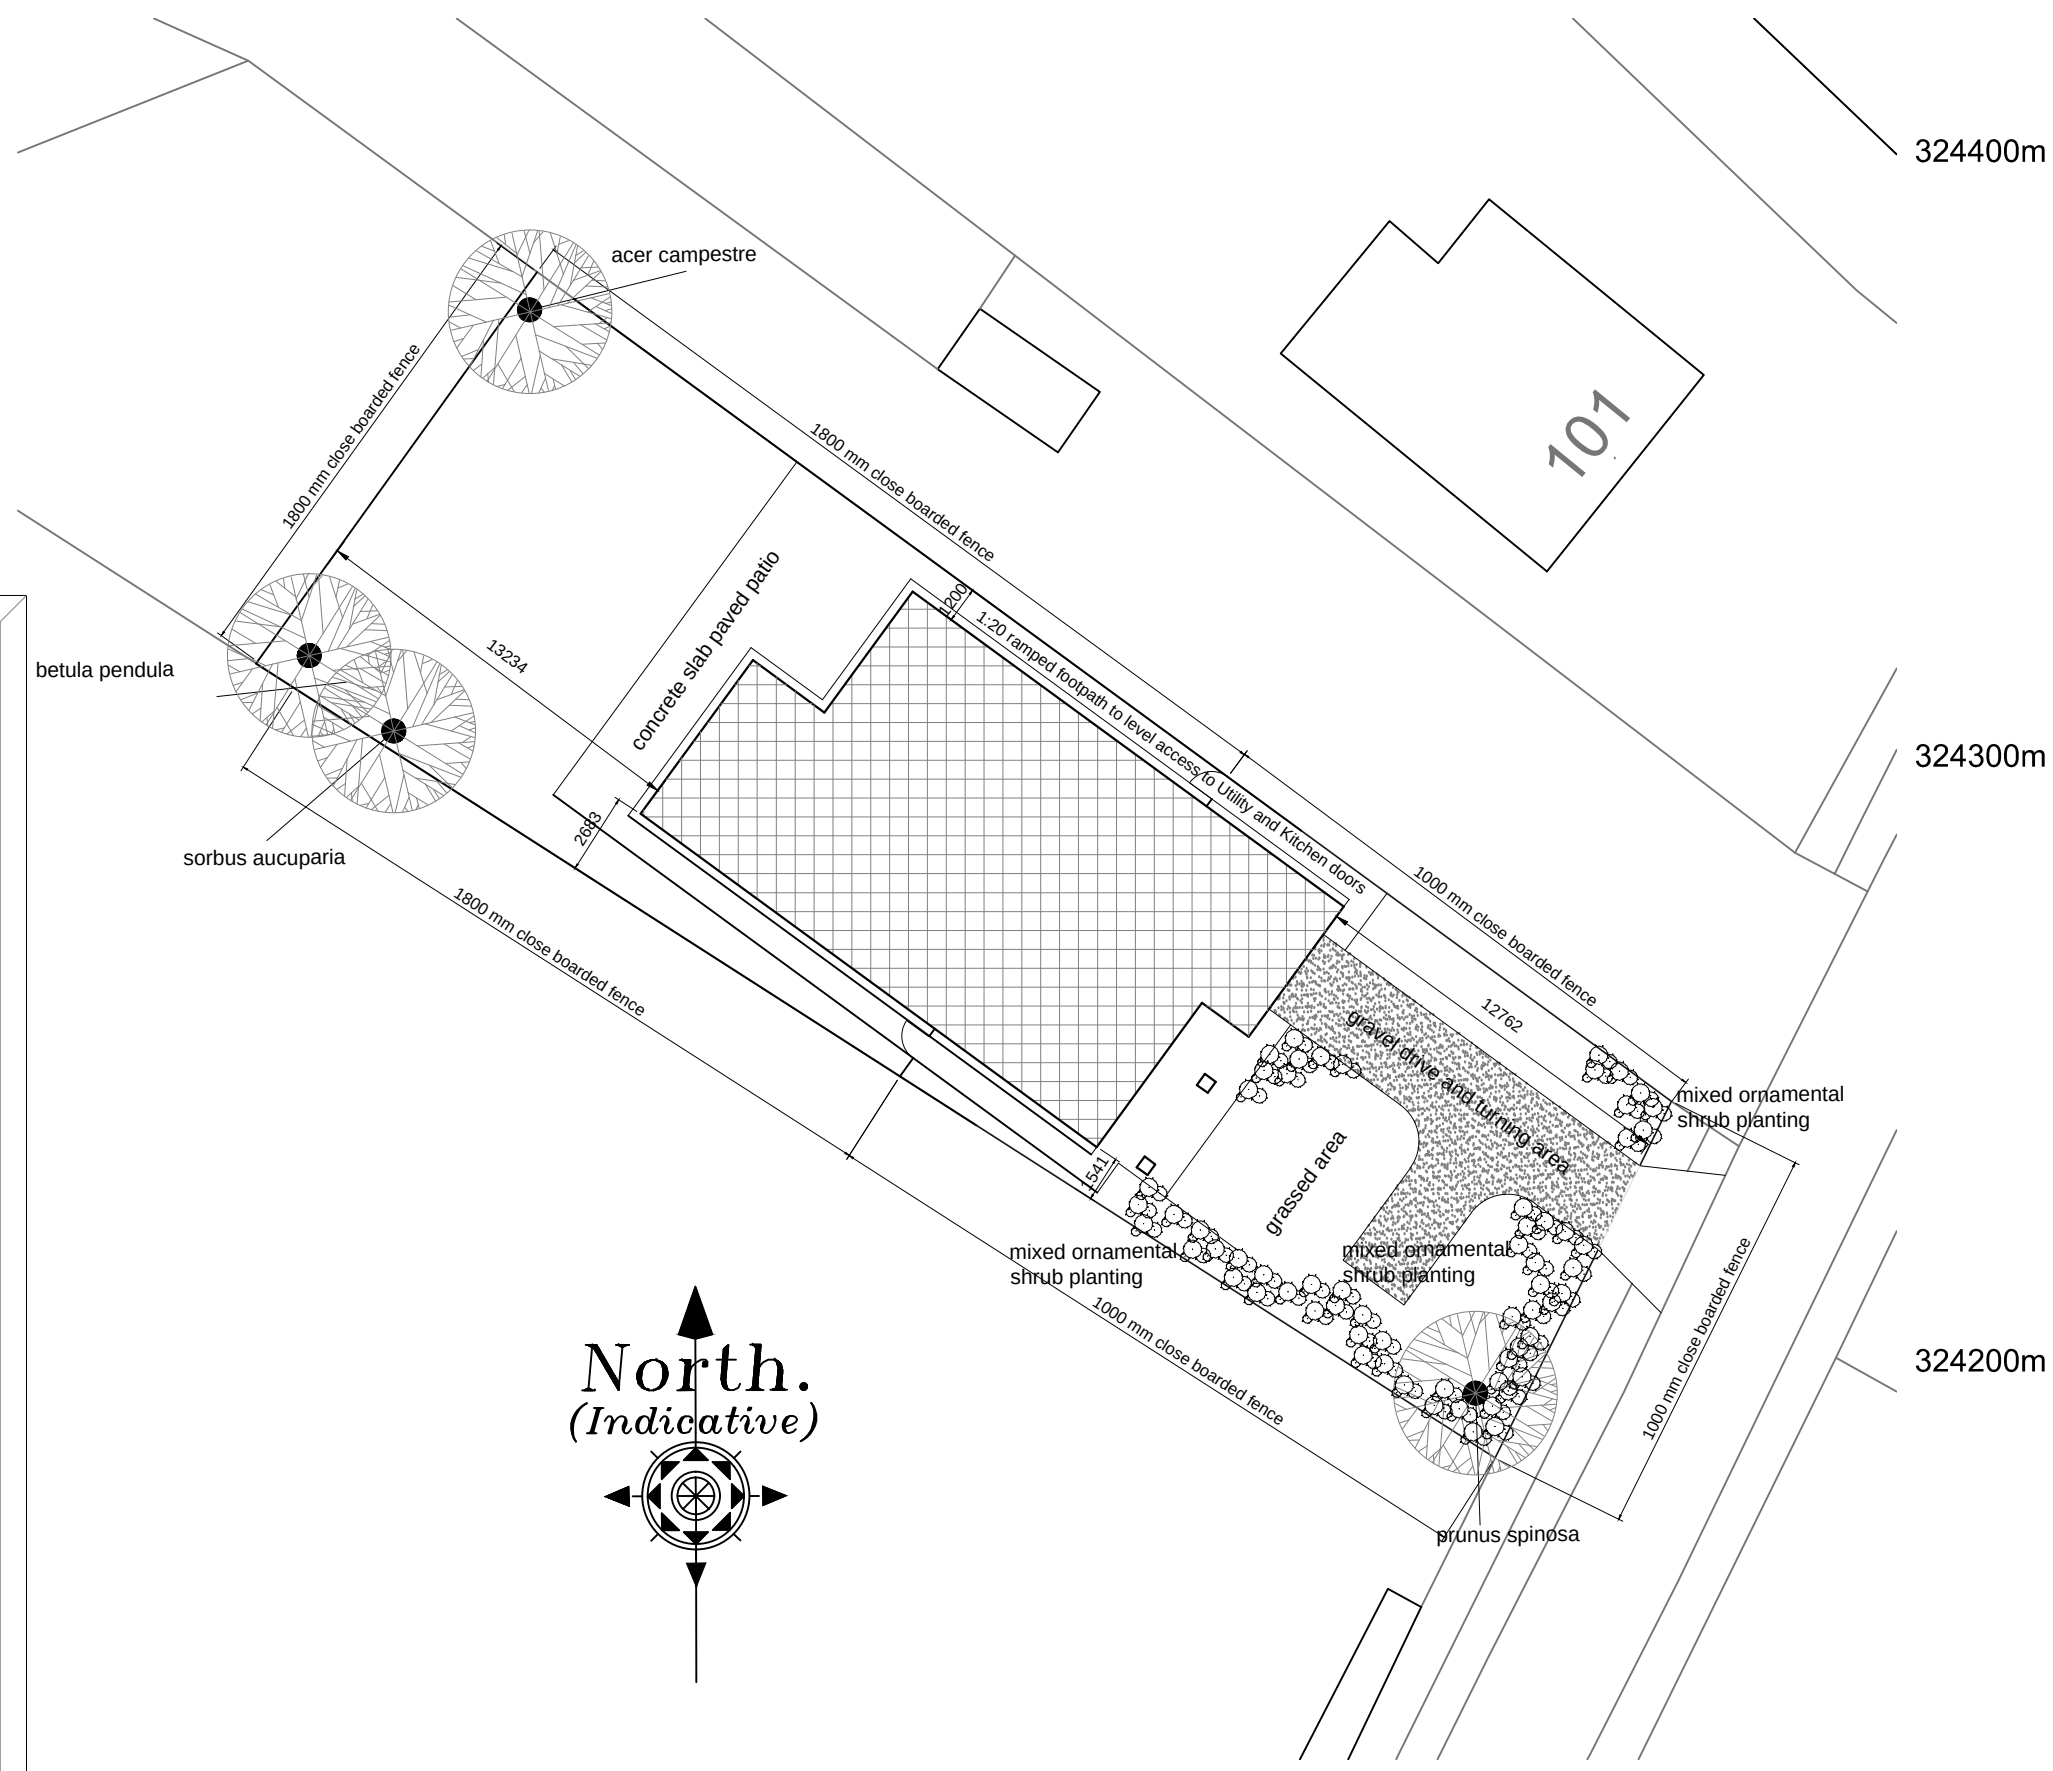

SITE PLAN 1:250

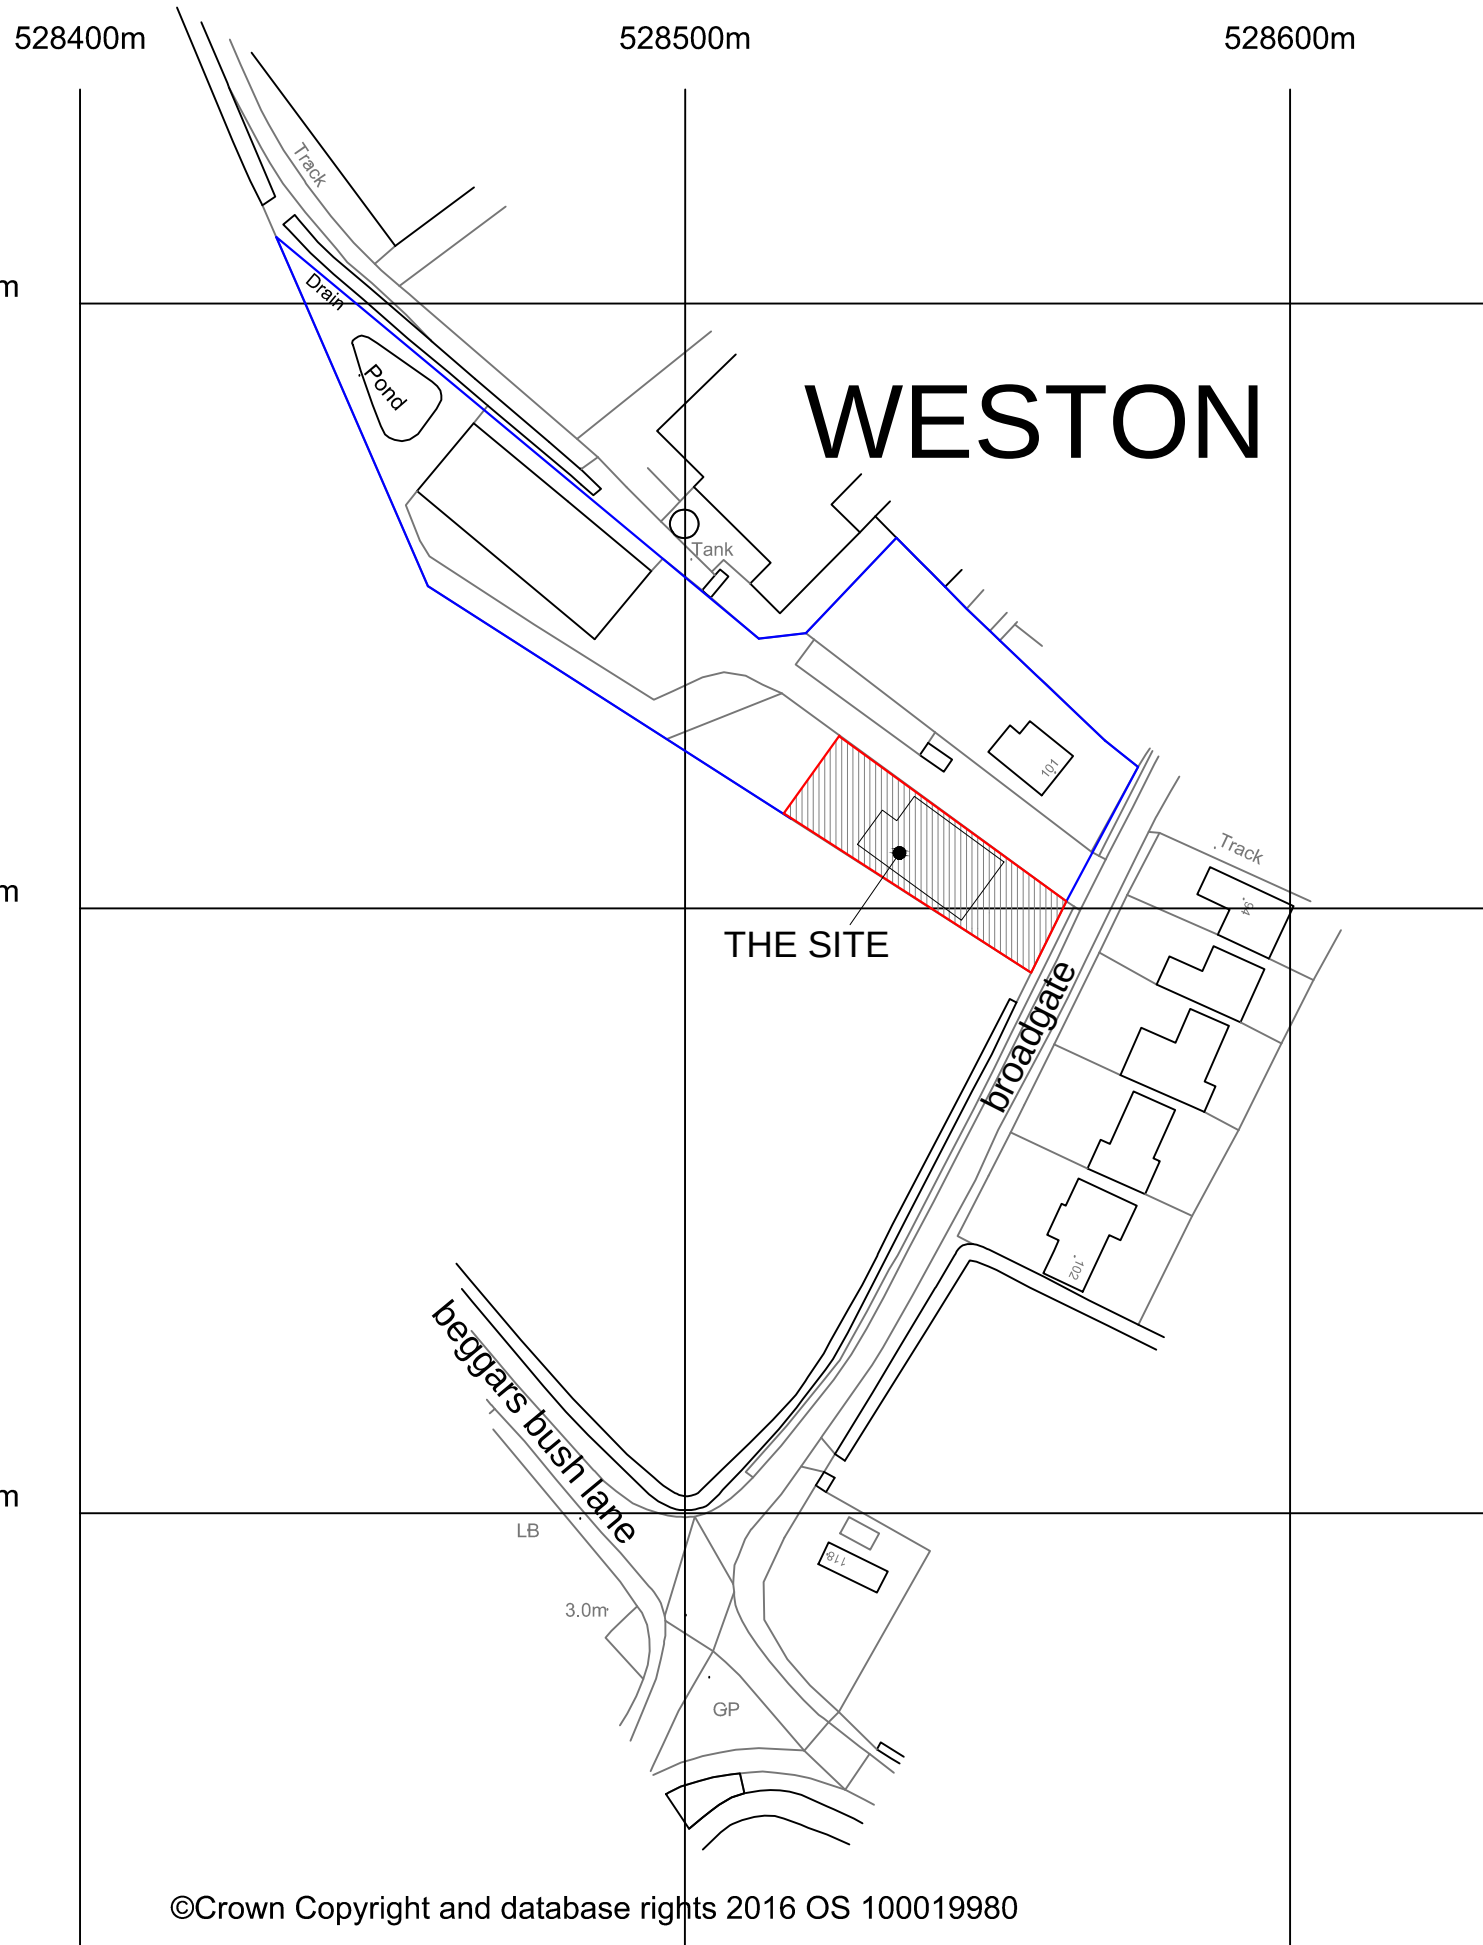

LOCATION PLAN 1:1250