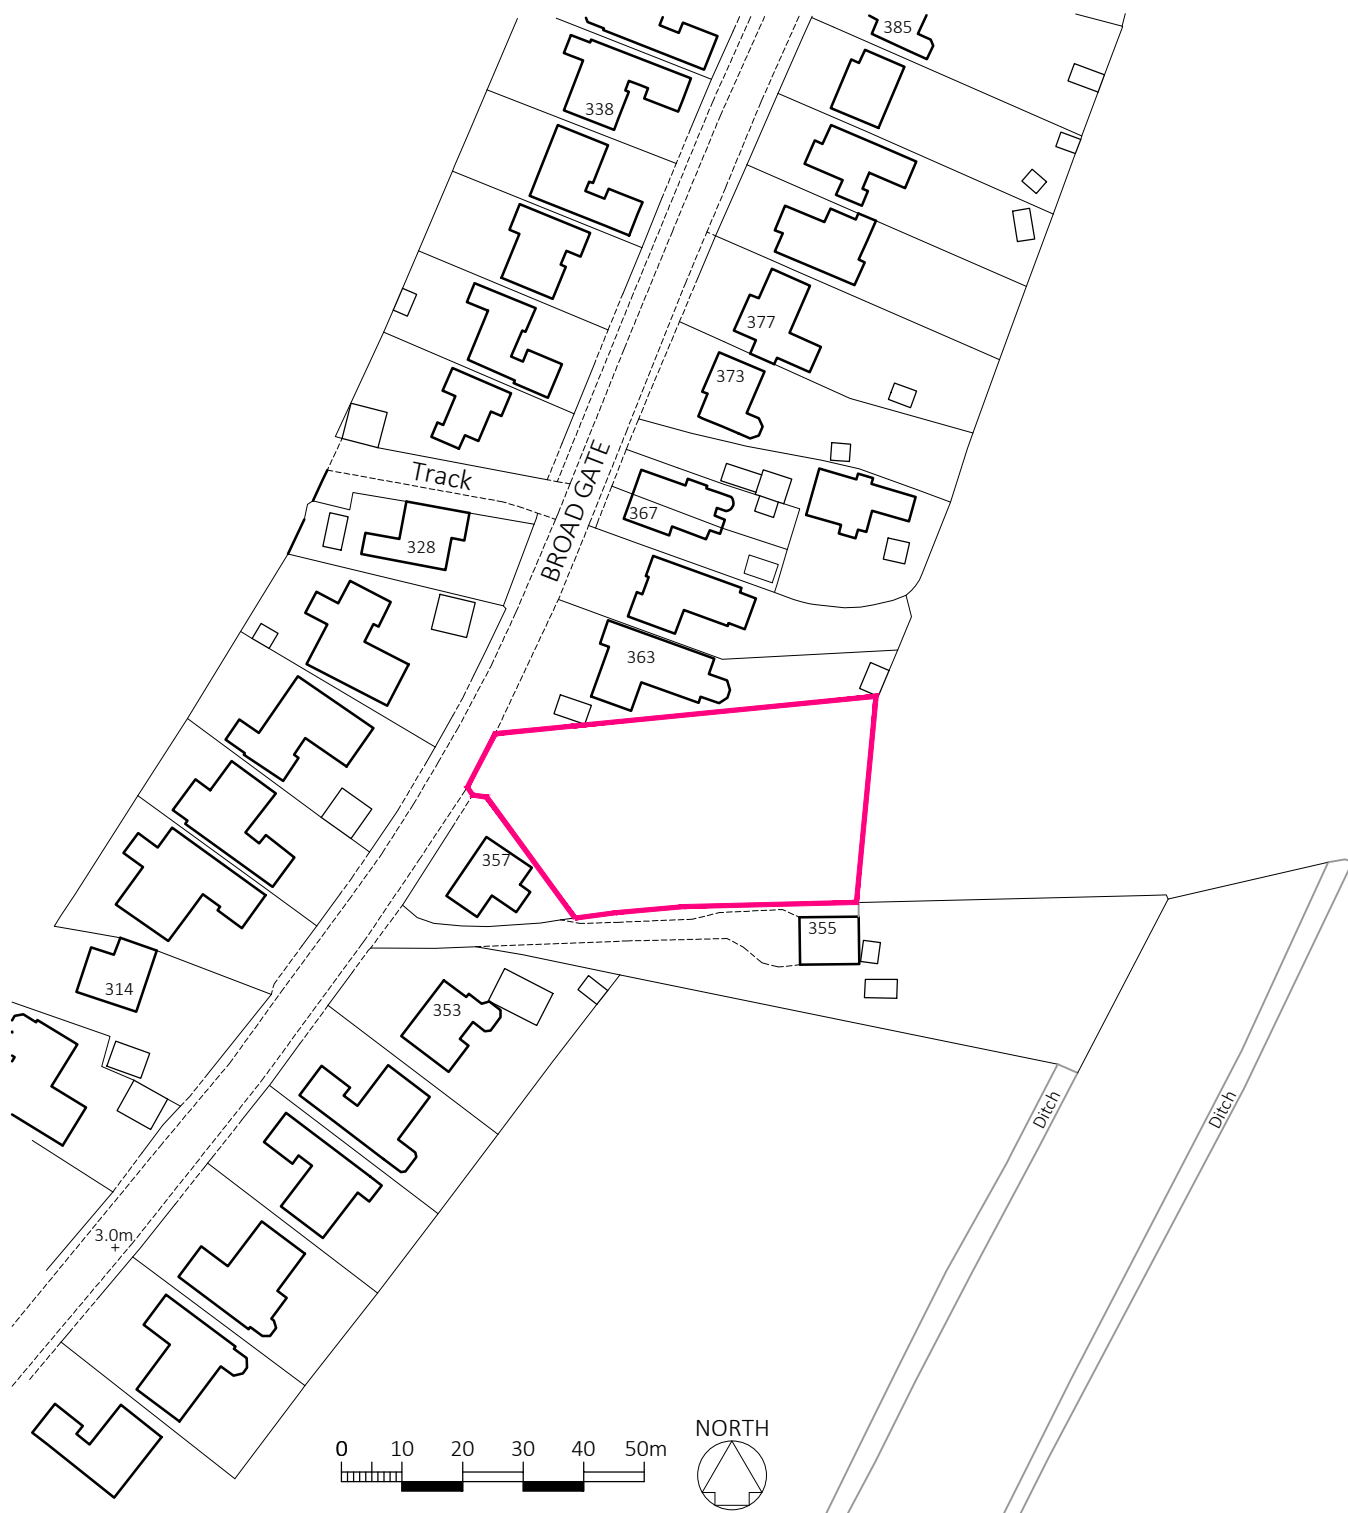


RESIDENTIAL DEVELOPMENT, LAND BETWEEN
357 & 363 BROADGATE, WESTON HILLS
LOCATION PLAN

Scale: 1:1250@A4

Drawn: CRB

Date: 11/2022

Dwg No: 22037/PL01

PDG ARCHITECTS LTD

1 Eaglethorpe Barns,
Eaglethorpe, Warmington,
Peterborough, PE8 6TJ

T: 01733 371000

E: design@pdgarchitects.co.uk

W: www.pdgarchitects.co.uk