


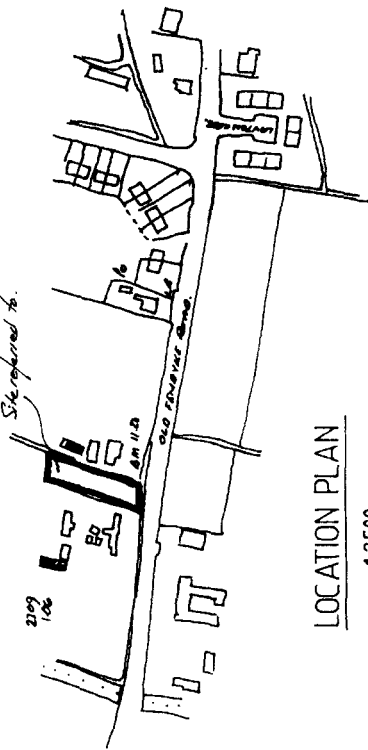

LOCATION PLAN


1.2500

$$\begin{array}{r} 89003 \\ 2 \end{array} \quad \begin{array}{r} 28 \\ 4 \\ 89 \end{array}$$


DOOR, WINDOW & LINTEL SCHEDULE.

N ^o	T ^Y E	WATERWAY	DIR	LENGTH	EST ^{IM} ATION
1	WINDON	3/8 CC	16 L/S		2100
2	DOCK	FWS (2 1/4")	16 L/S		1200
3	WINDON	20 CC	16 L/S		1500
4	WINDON	3/8 CC	16 L/S		2100
5	GR. DOCK OF TOWN		16 L/S		2700
6	DOCK/ WINDON	FE (50 (6' 9"))	16 L/S		1800
7	WINDON	210 CC	16 L/S		1500
8	--	3/8 CC	16 L/S		2100
9	--	2/2 CC	16 L/S		1500
10	--	3/8 CC	16 L/S		2100
11	--	110 C	16 L/S		1050
12	ARCHWAY		100 Box		1800
13	WINDON		--		1050

ALL JOINED TO BE SOUTHERN & APOI DOUBLE CLASSED.
ALL INTERVIEW INTERVIEWS TO BE 1/6 TO CHARGE APOI
& 1/6 TO BE 1/6 IF ACCEPTING FLOOR LEADS

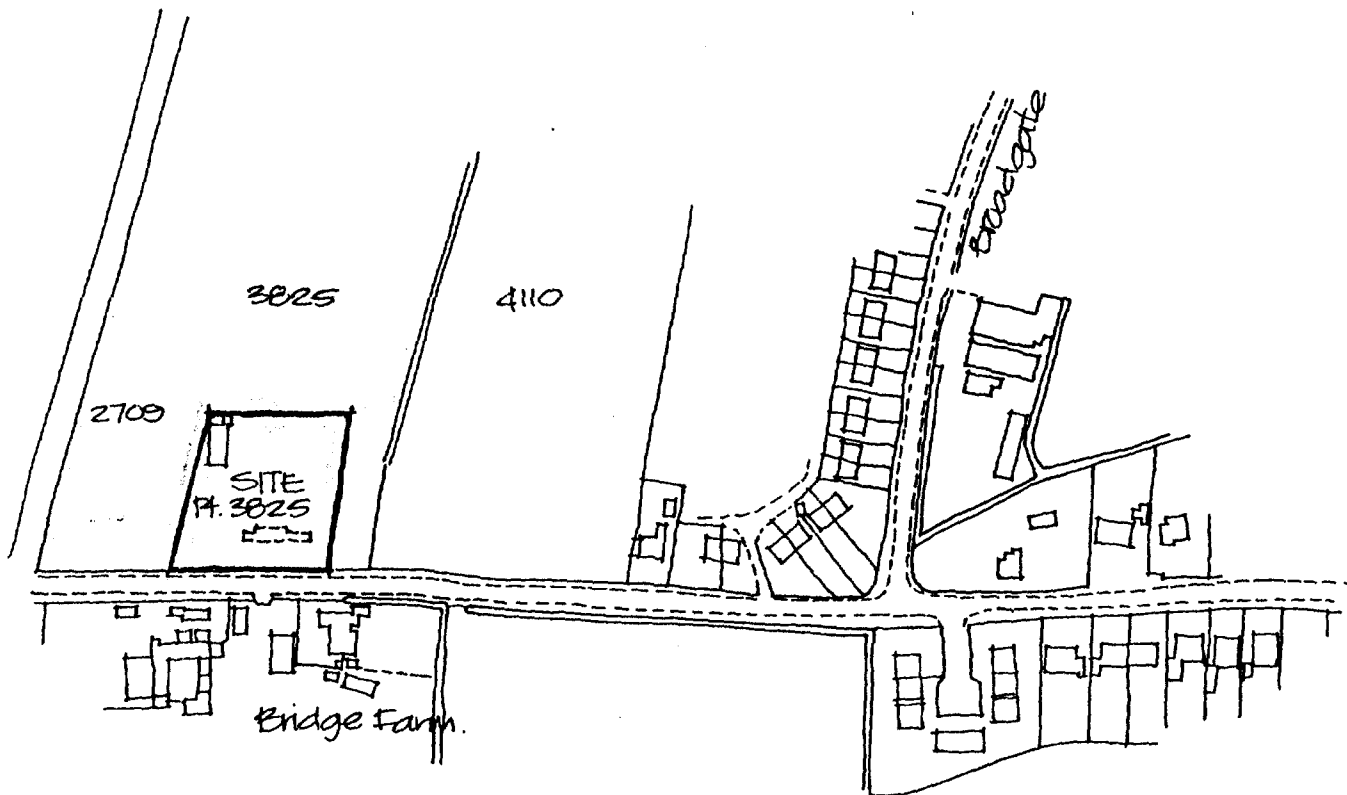

LOCATION PLAN
Scale 1:2500

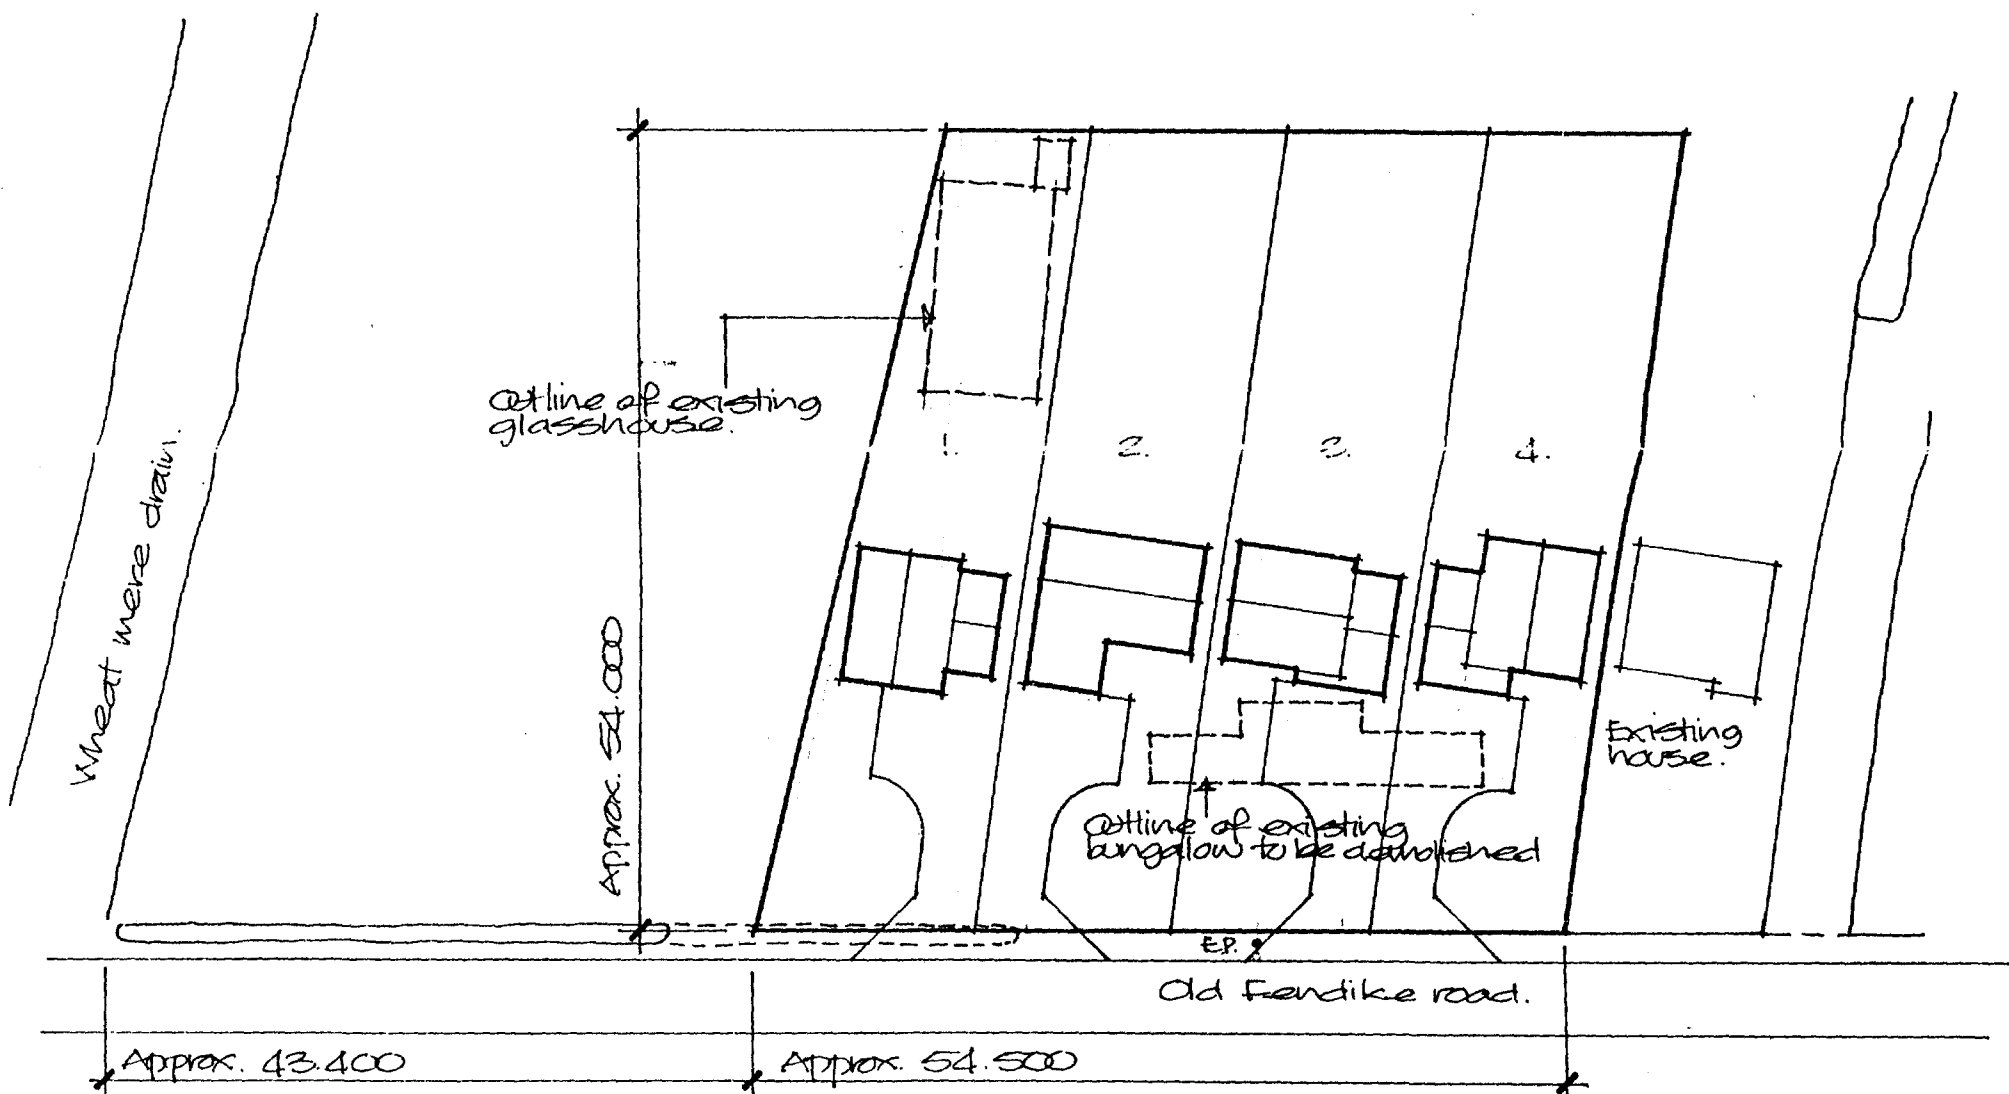

BLOCK PLAN
Scale 1:500

16/03/97
16/03/97
16/03/97

Project

OUTLINE PLANNING
APPLICATION FOR FOUR
DWELLINGS
AT OLD FENDIKE ROAD,
WESTON HILLS.

Client

MR. A.E. DEAN

ALAN HORNSBY
ARCHITECTURAL SERVICES

'Little Acre'
Peak Hill, Cowbit,
Spalding, Lincs. PE12 6AW
Tel. Holbeach (01406) 380591

Scale

Date Feb. 97

Drg. no.

97/04/01