


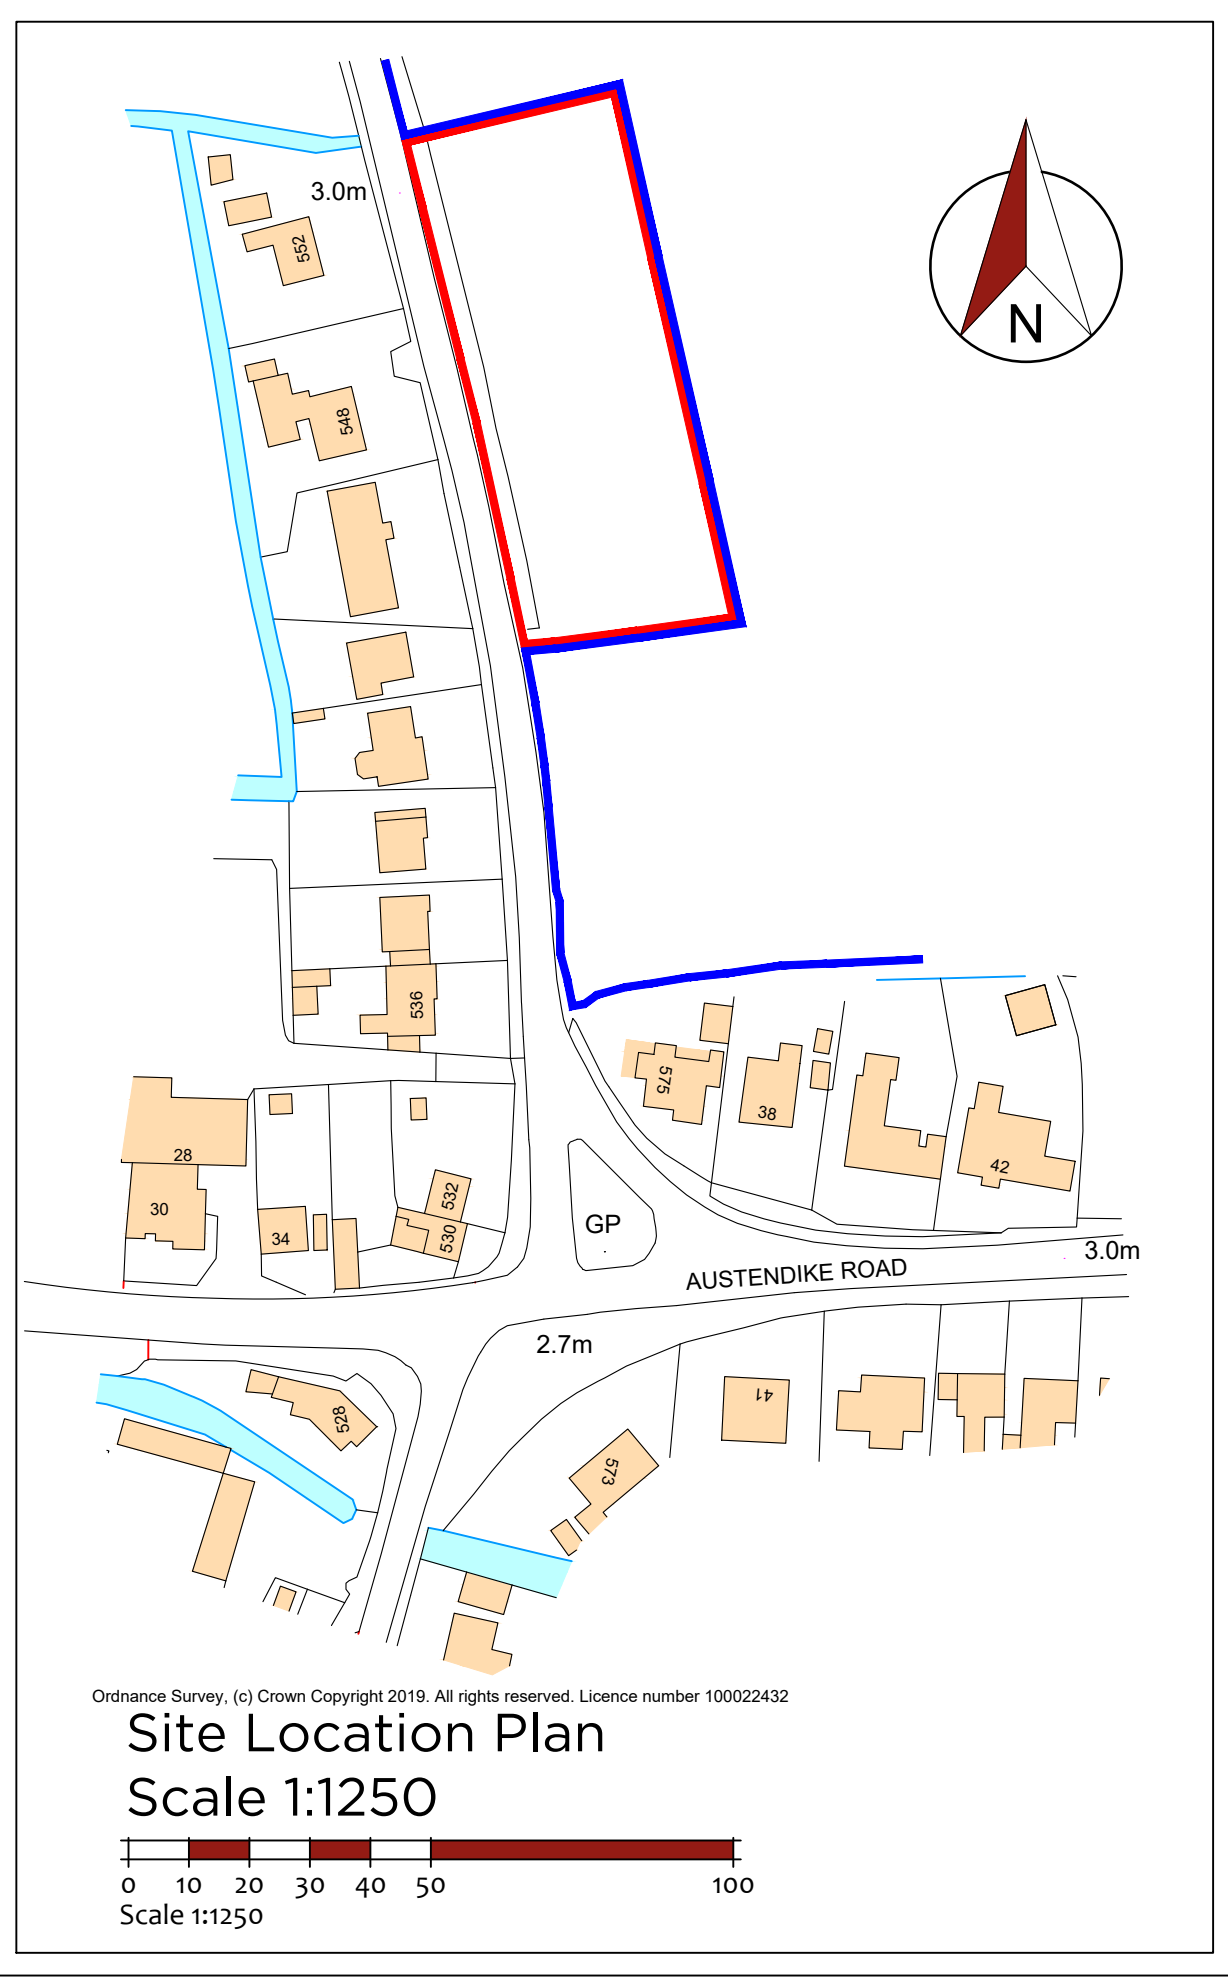

THIS DRAWING IS NOT TO BE USED FOR CONSTRUCTION.
DO NOT SCALE FROM THIS DRAWING

REV	DATE	NOTES

Scale 1:200

seven22
ARCHITECTURE LTD

22 SHORE VIEW, PETERBOROUGH CAMBRIDGESHIRE, PE7 8FS E.info@seven22.co.uk ~ T.07799 585277		
PROJECT PROPOSED DWELLINGS LAND ADJ. TO No.575 AUSTENDYKE ROAD WESTON HILLS SPALDING	CLIENT HIGHGROVE HOMES ASHGROVE LODGE AUSTENDYKE ROAD WESTON HILLS SPALDING	
TITLE SITE LOCATION & EXISTING SITE LAYOUT (Phase 2)		
DRAWING No. 002 - P-00		
SCALE 1:1250 & 1:200 @ A1	DATE Dec 19	REV