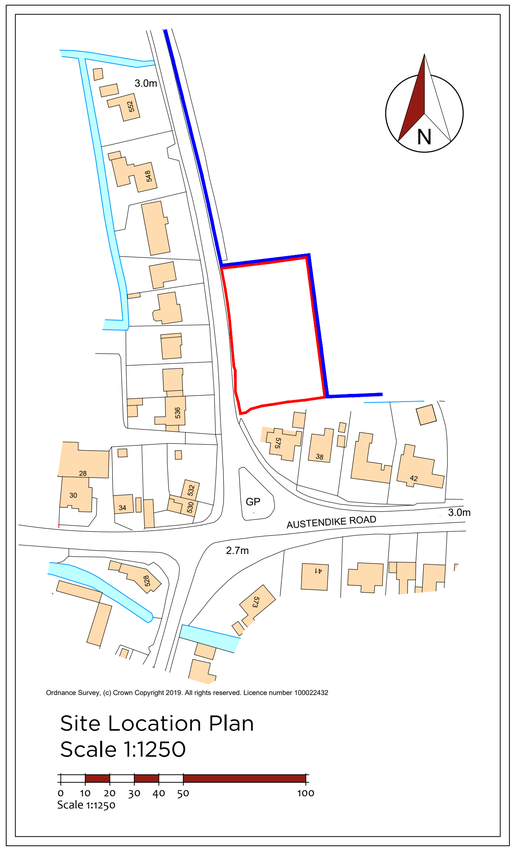


Ordnance Survey, (c) Crown Copyright 2019. All rights reserved. Licence number 100022432

Site Location Plan
Scale 1:1250

0 10 20 30 40 50 100
Scale 1:1250

THIS DRAWING IS NOT TO BE USED FOR CONSTRUCTION.
DO NOT SCALE FROM THIS DRAWING

REV	DATE	NOTES

seven22 ARCHITECTURE LTD
22 SHORE VIEW, PETERBOROUGH
CAMBRIDGESHIRE, PE7 8FS
E.info@seven22.co.uk ~ **T**.07799 585277

PROJECT	CLIENT
PROPOSED DWELLINGS LAND ADJ. TO No.575 AUSTENDYKE ROAD WESTON HILLS SPALDING	HIGHGROVE HOMES ASHGROVE LODGE AUSTENDYKE ROAD WESTON HILLS SPALDING

TITLE
SITE LOCATION & EXISTING SITE LAYOUT (Phase 1)

DRAWING No.
001 - P-00

SCALE	DATE	REV
1:1250 & 1:200 @ A1	Dec 19	