

THIS DRAWING IS NOT TO BE USED FOR CONSTRUCTION.
DO NOT SCALE FROM THIS DRAWING

| REV | DATE | NOTES |
|---|---|---|


Refer to Outline Planning Approval, Ref; H22-0850-18 and corresponding Reserved Matters application

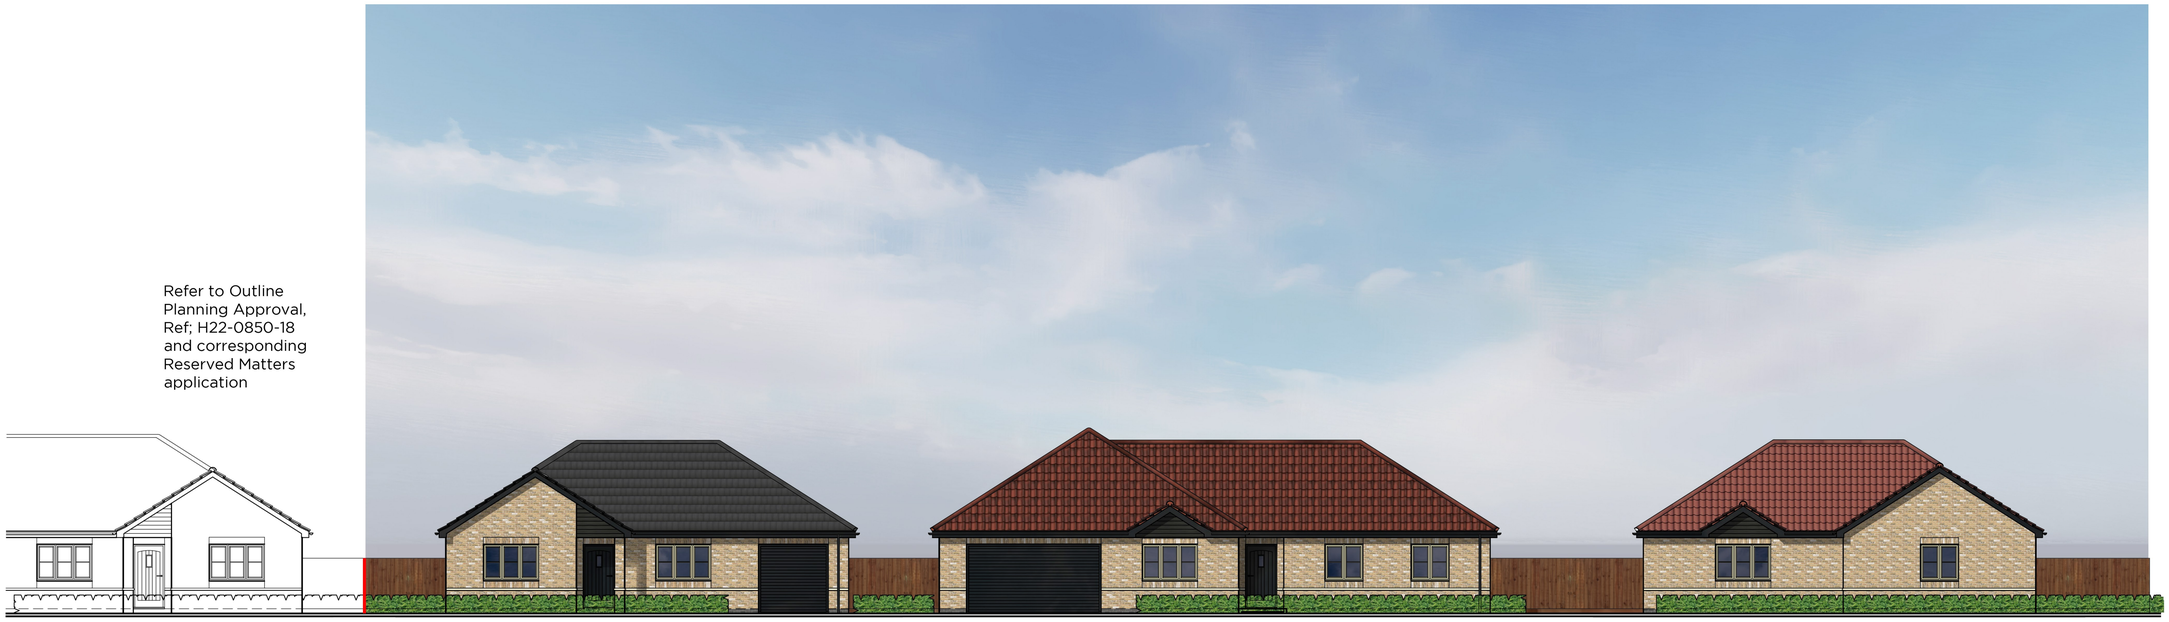


Indicative Street Scene Plots 1 - 3
Phase 1
Scale 1:100

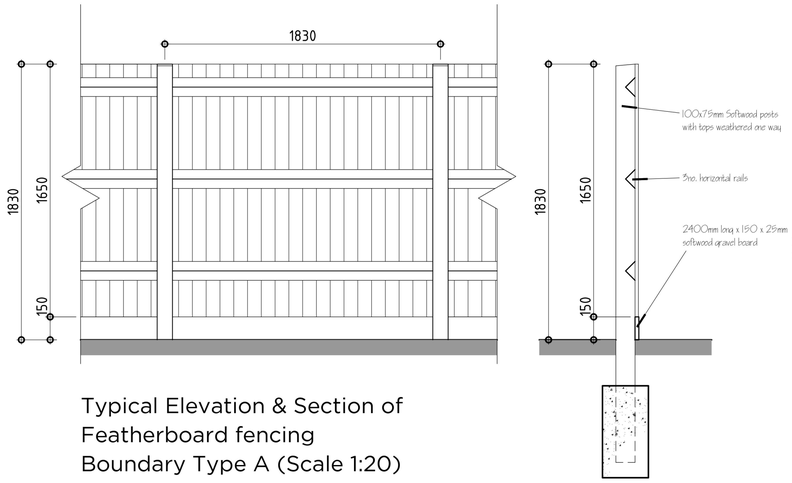


Typical Elevation & Section of
Featherboard fencing
Boundary Type A (Scale 1:20)

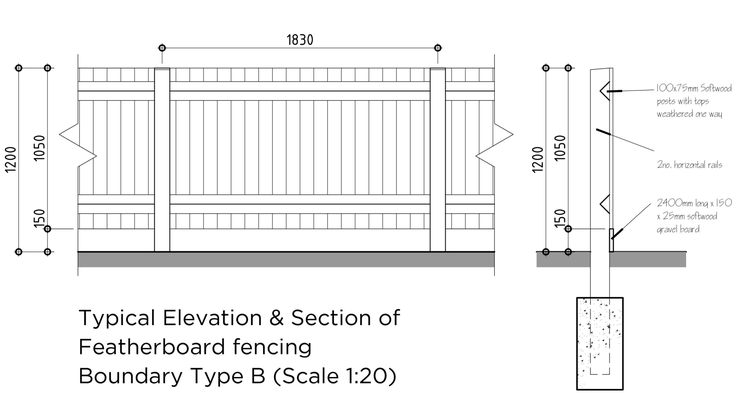


Typical Elevation & Section of
Featherboard fencing
Boundary Type B (Scale 1:20)

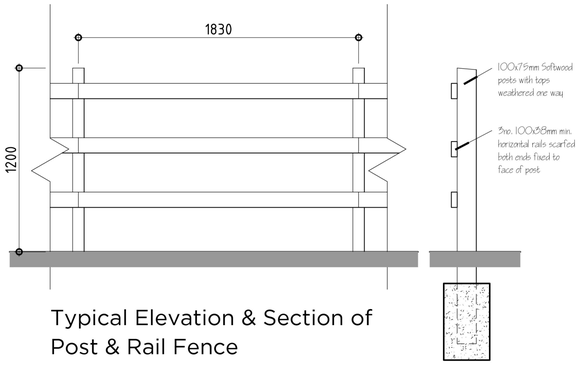


Typical Elevation & Section of
Post & Rail Fence
Boundary Type C (Scale 1:20)

0 0.1 0.5 1m
Scale 1:20

0 1 2 5 10
Scale 1:100

seven22 ARCHITECTURE LTD

22 SHORE VIEW, PETERBOROUGH
CAMBRIDGESHIRE, PE7 8FS
**E**.info@seven22.co.uk - **T**.07799 585277

| PROJECT | CLIENT |
|---|---|
| PROPOSED DWELLINGS<br>LAND ADJ. TO No.575<br>AUSTENDYKE ROAD<br>WESTON HILLS<br>SPALDING | HIGHGROVE HOMES<br>ASHGROVE LODGE<br>AUSTENDYKE ROAD<br>WESTON HILLS<br>SPALDING |

TITLE
PROPOSED STREET SCENE &
BOUNDARY TREATMENTS - (Phase 1)

DRAWING No.
001 - P05

| SCALE | DATE | REV |
|---|---|---|
| 1:100 @ A1 - 1:200 @ A3 | Dec 19 | |