

Black Lettering


White Background

Green / Red Graphics


540

920

EXISTING SIGN N.T.S.

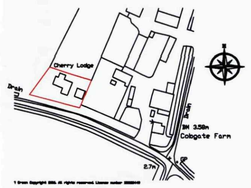

LOCATION PLAN 1:2500

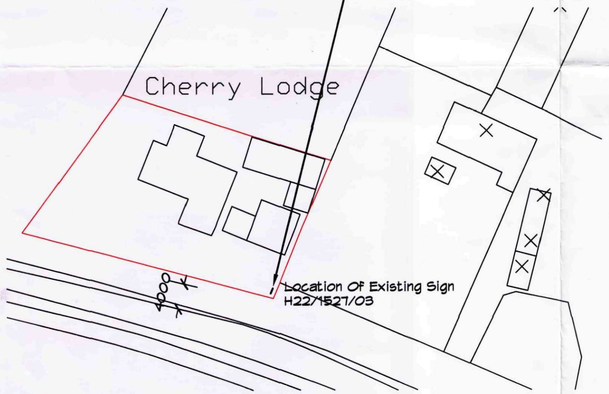

BLOCK PLAN 1:500

A PERMISSION OF APPLICATION JAN 2009
Revisions

Albion Technical Solutions

Building Design Consultants

Client
MRS V HUGHES

Project
PROPOSAL OF ADVERTISING CONSENT
CHERRY LODGE BOARDING CATTERY
MEET GOB GATE
PERTON
STAFFORD
ST20 0LP

Drawing
MAIN TITLE
BLOCK PLAN
LOCATION PLAN

Scale: AS NOTED
Date: NOV 2008
Drawing number: ATS-006-08/01
Revision: A
Original Sheet Size: A3

DETERMINED PLAN

SHDC
Planning & Development
19 JAN 2009
Ref: 09/00069