






Indicative Street Elevation
Scale 1:100

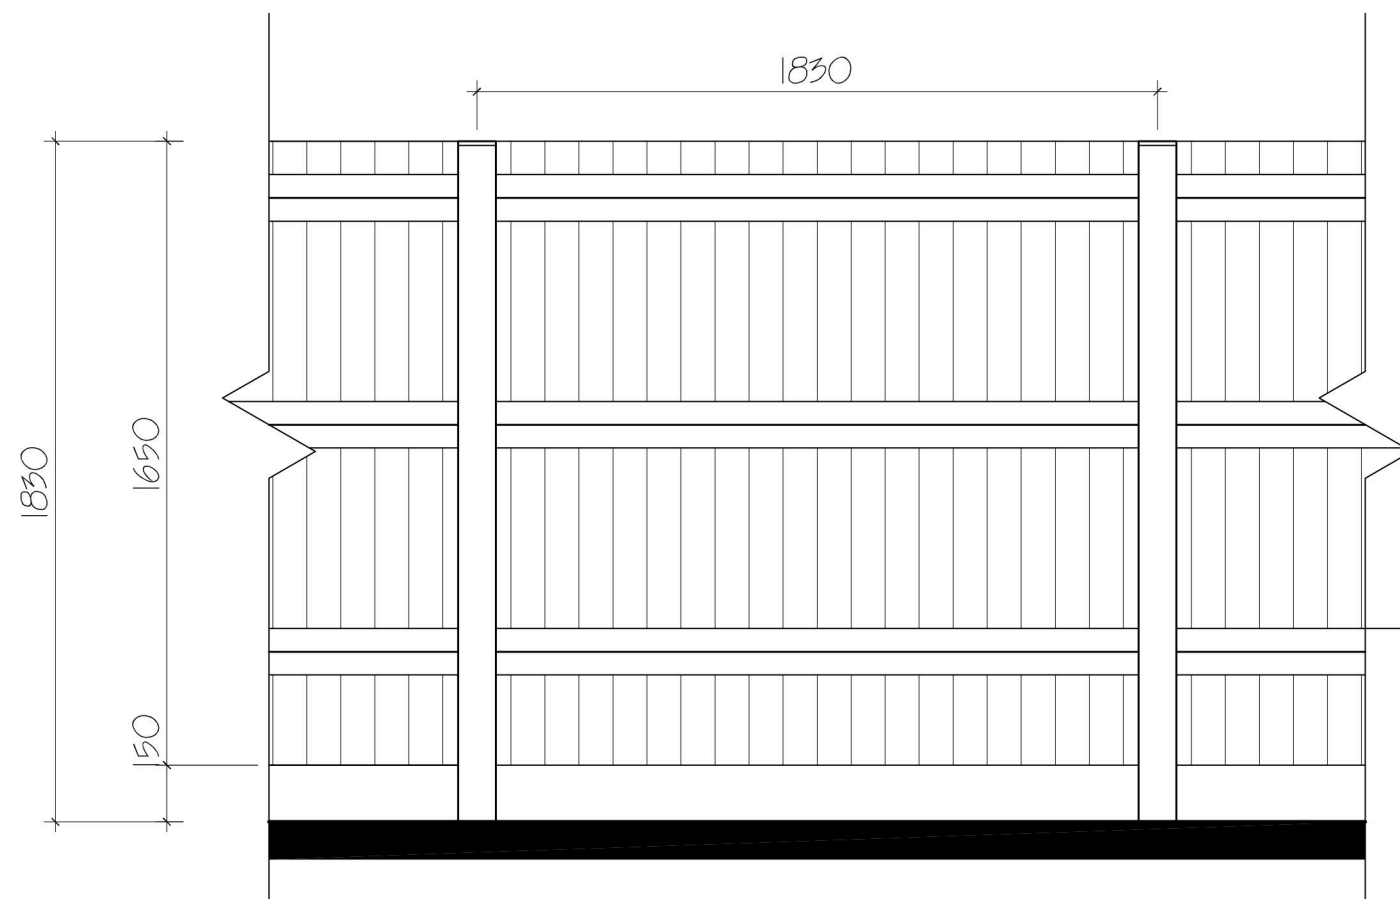


Part Elevation of featherboard fencing
Boundary Type A (Scale 1:20)

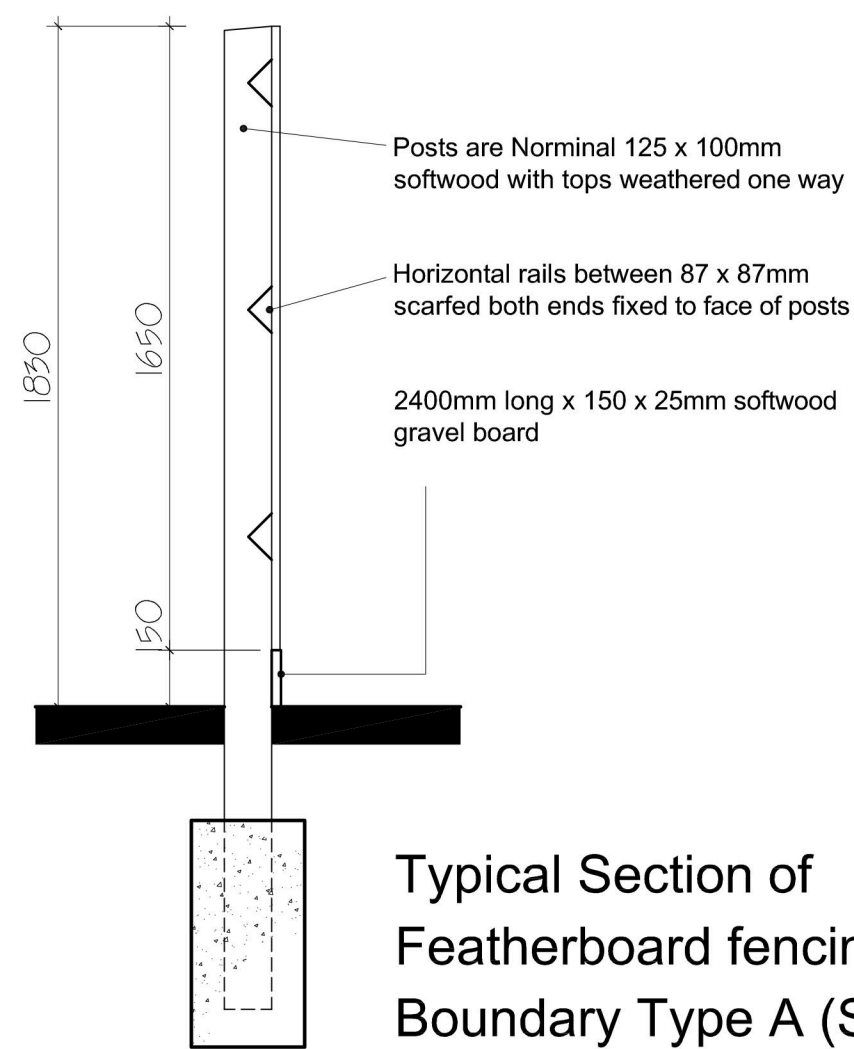


Typical Section of
Featherboard fencing
Boundary Type A (Scale 1:20)

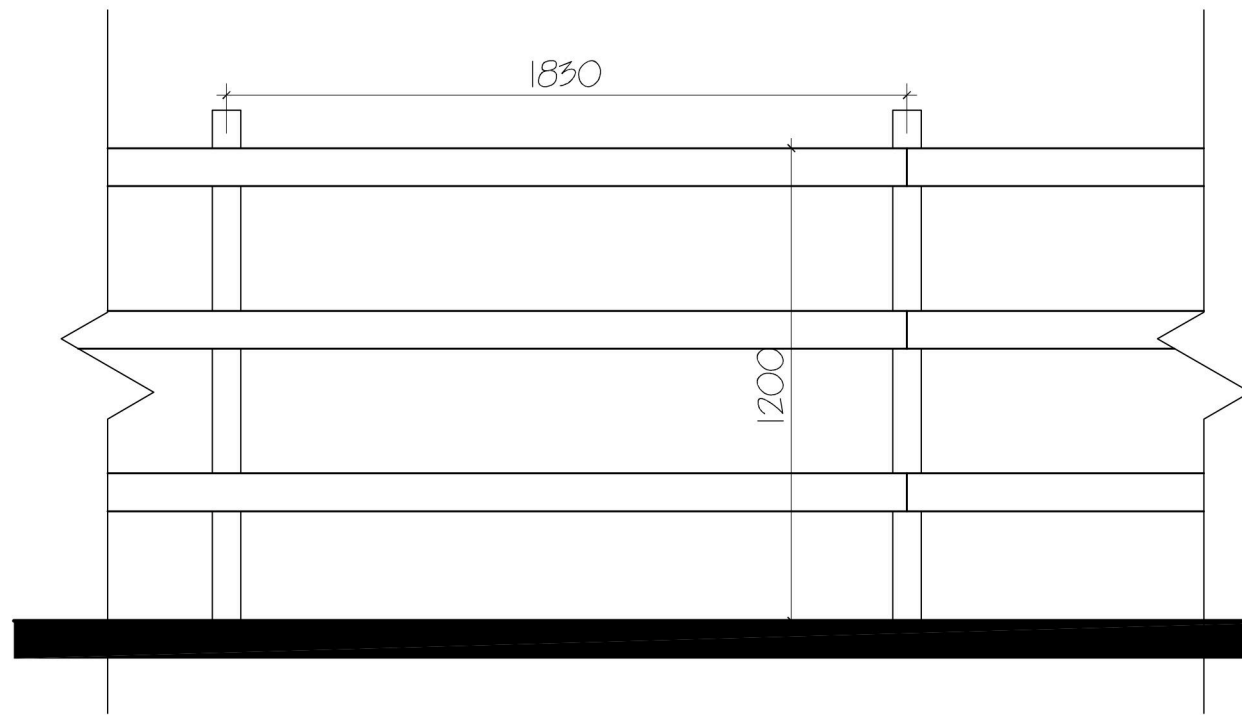

Part Elevation of Post and Rail Fencing
Boundary Type B (Scale 1:20)

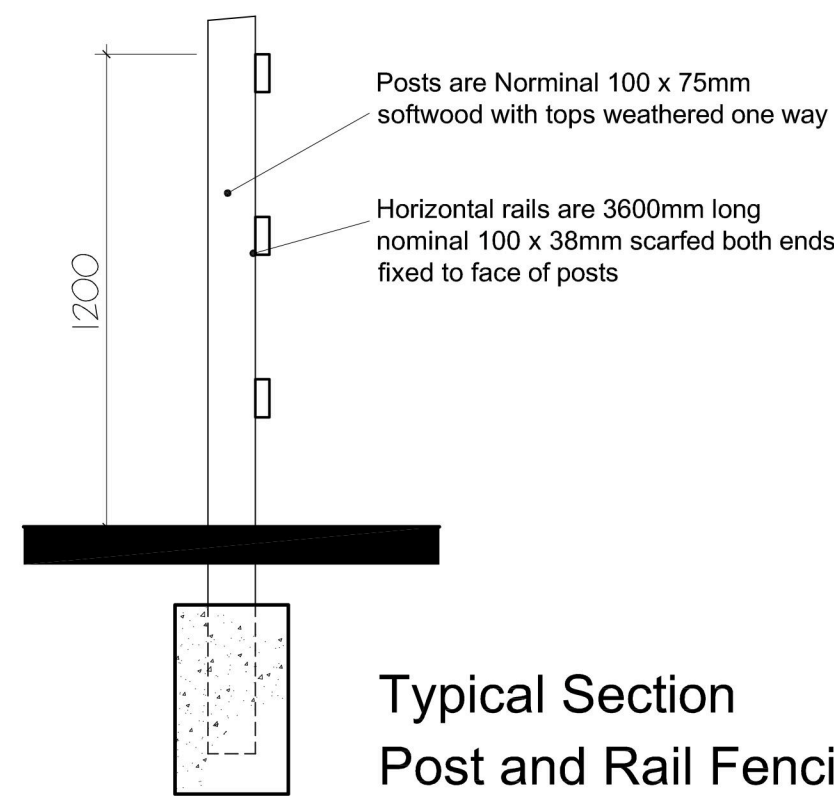

Typical Section
Post and Rail Fencing
Boundary Type B (Scale 1:20)

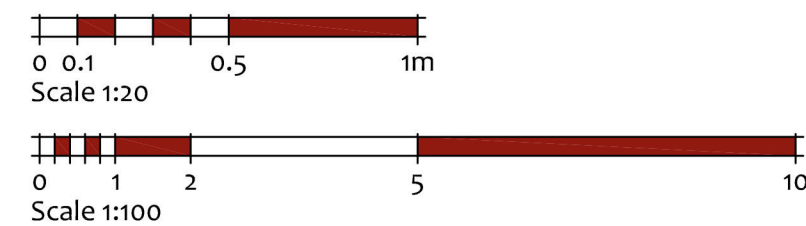

ASHGROVE LODGE, AUSTENDYKE ROAD
WESTON HILLS, LINCOLNSHIRE
PE12 6BZ ~ T.07852 227448

Project
RESIDENTIAL DEVELOPMENT
LAND ADJACENT TO 62 AUSTENDYKE ROAD
WESTON HILLS
SPALDING
LINCOLNSHIRE

Title
PROPOSED STREET SCENE &
BOUNDARY TREATMENTS

Drawing No.
HGH AA-07

Scale 1:100 & 1:20 @ A1	Date JAN 2018	Revision
----------------------------	------------------	----------