
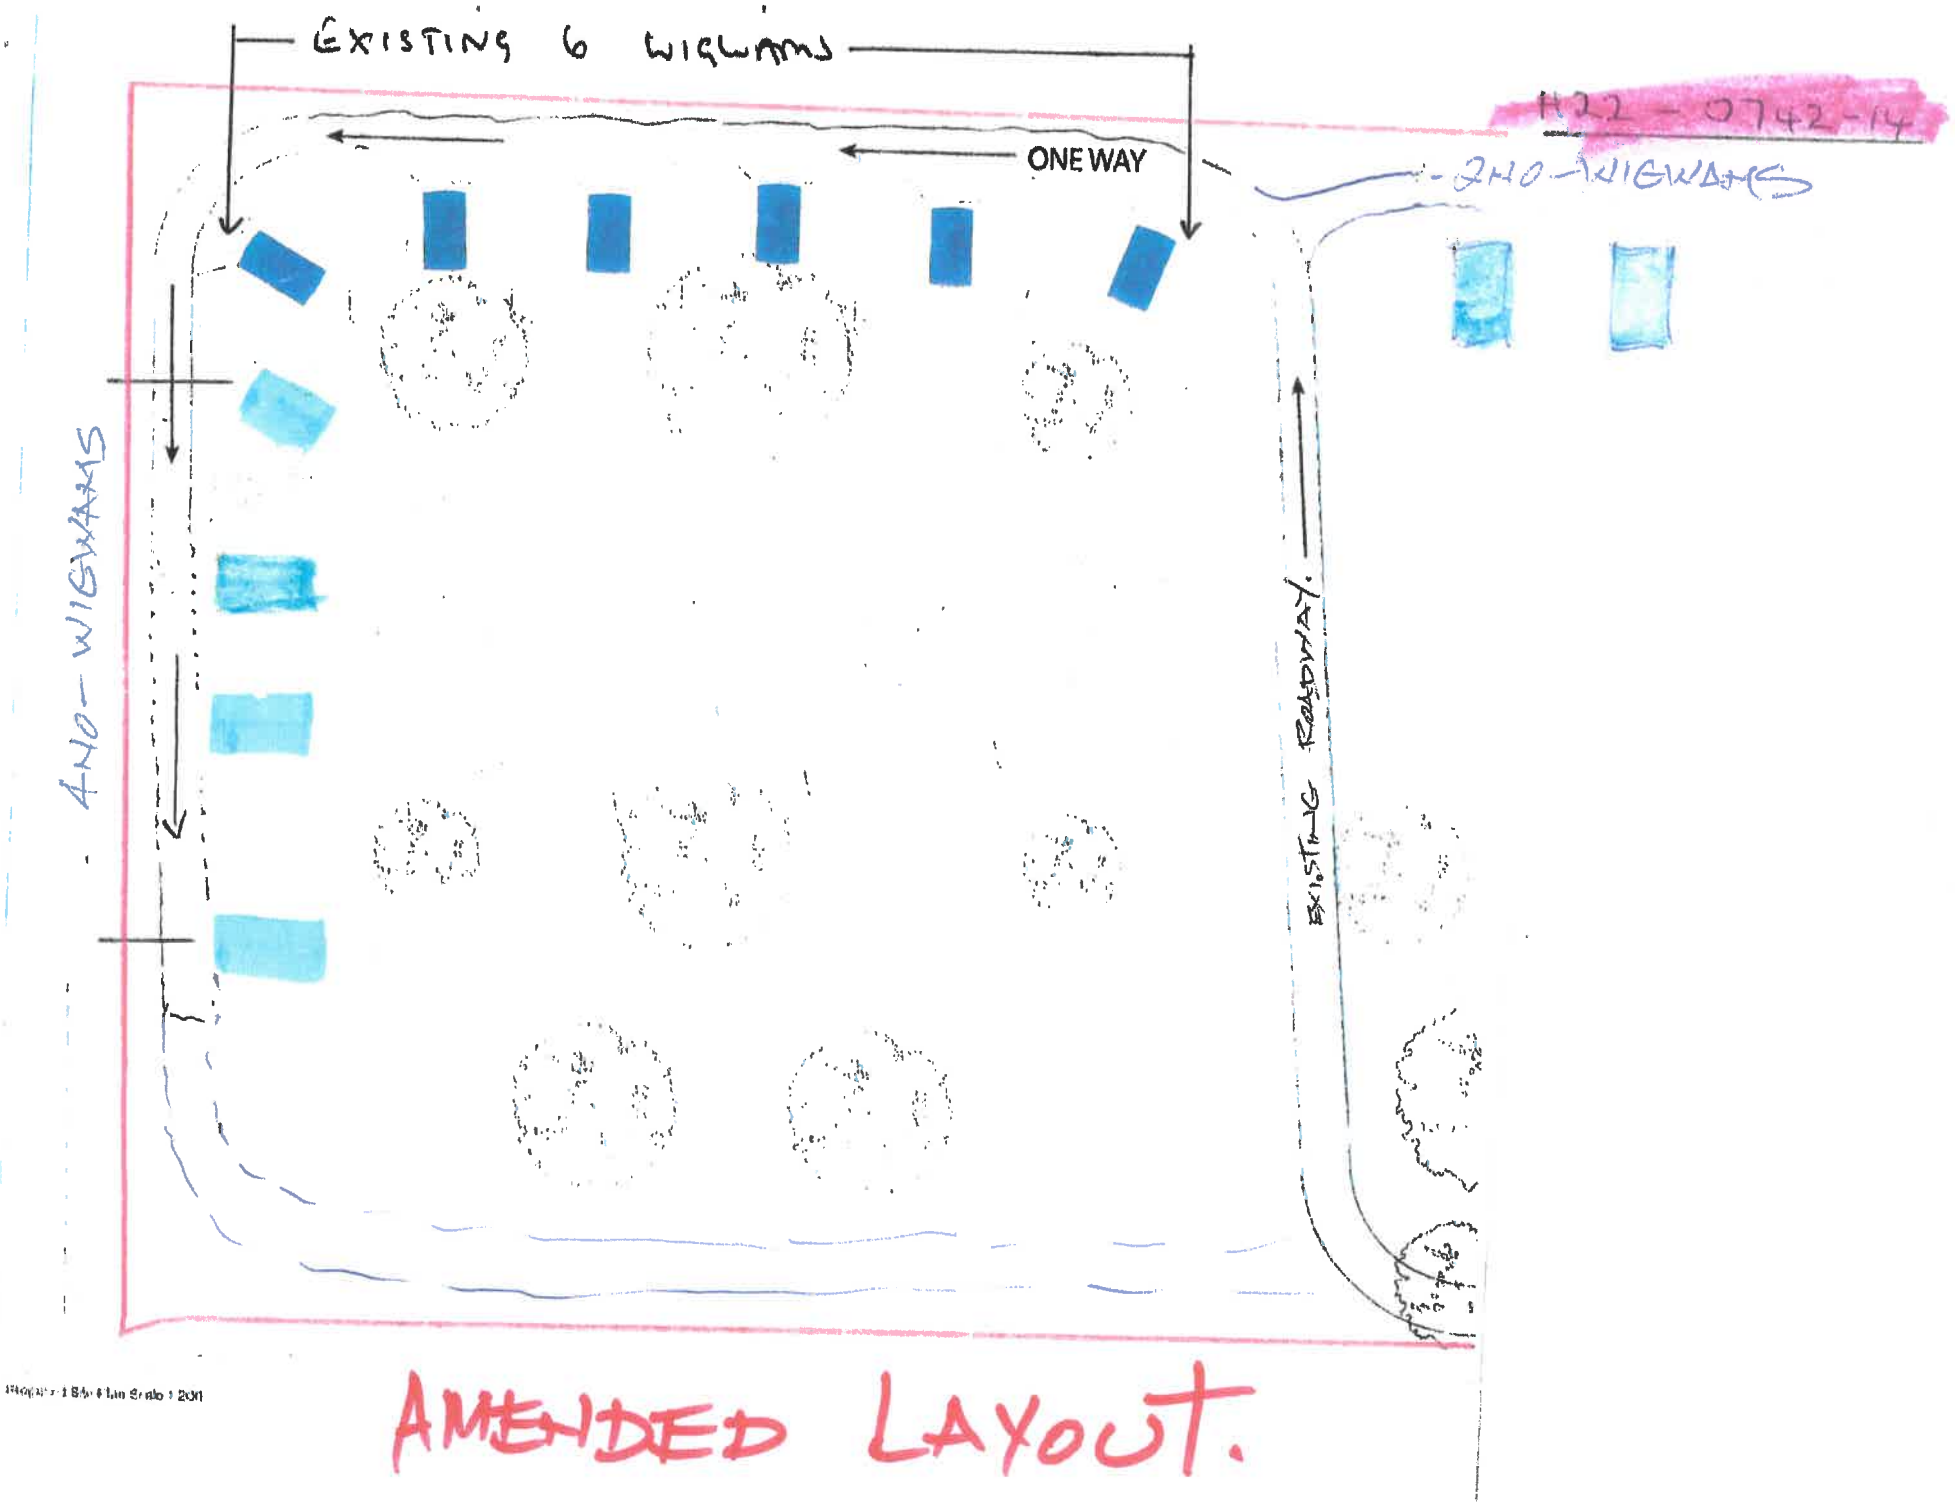


AMENDED LAYOUT.

APROVED LAYOUT.


H22-0742-14

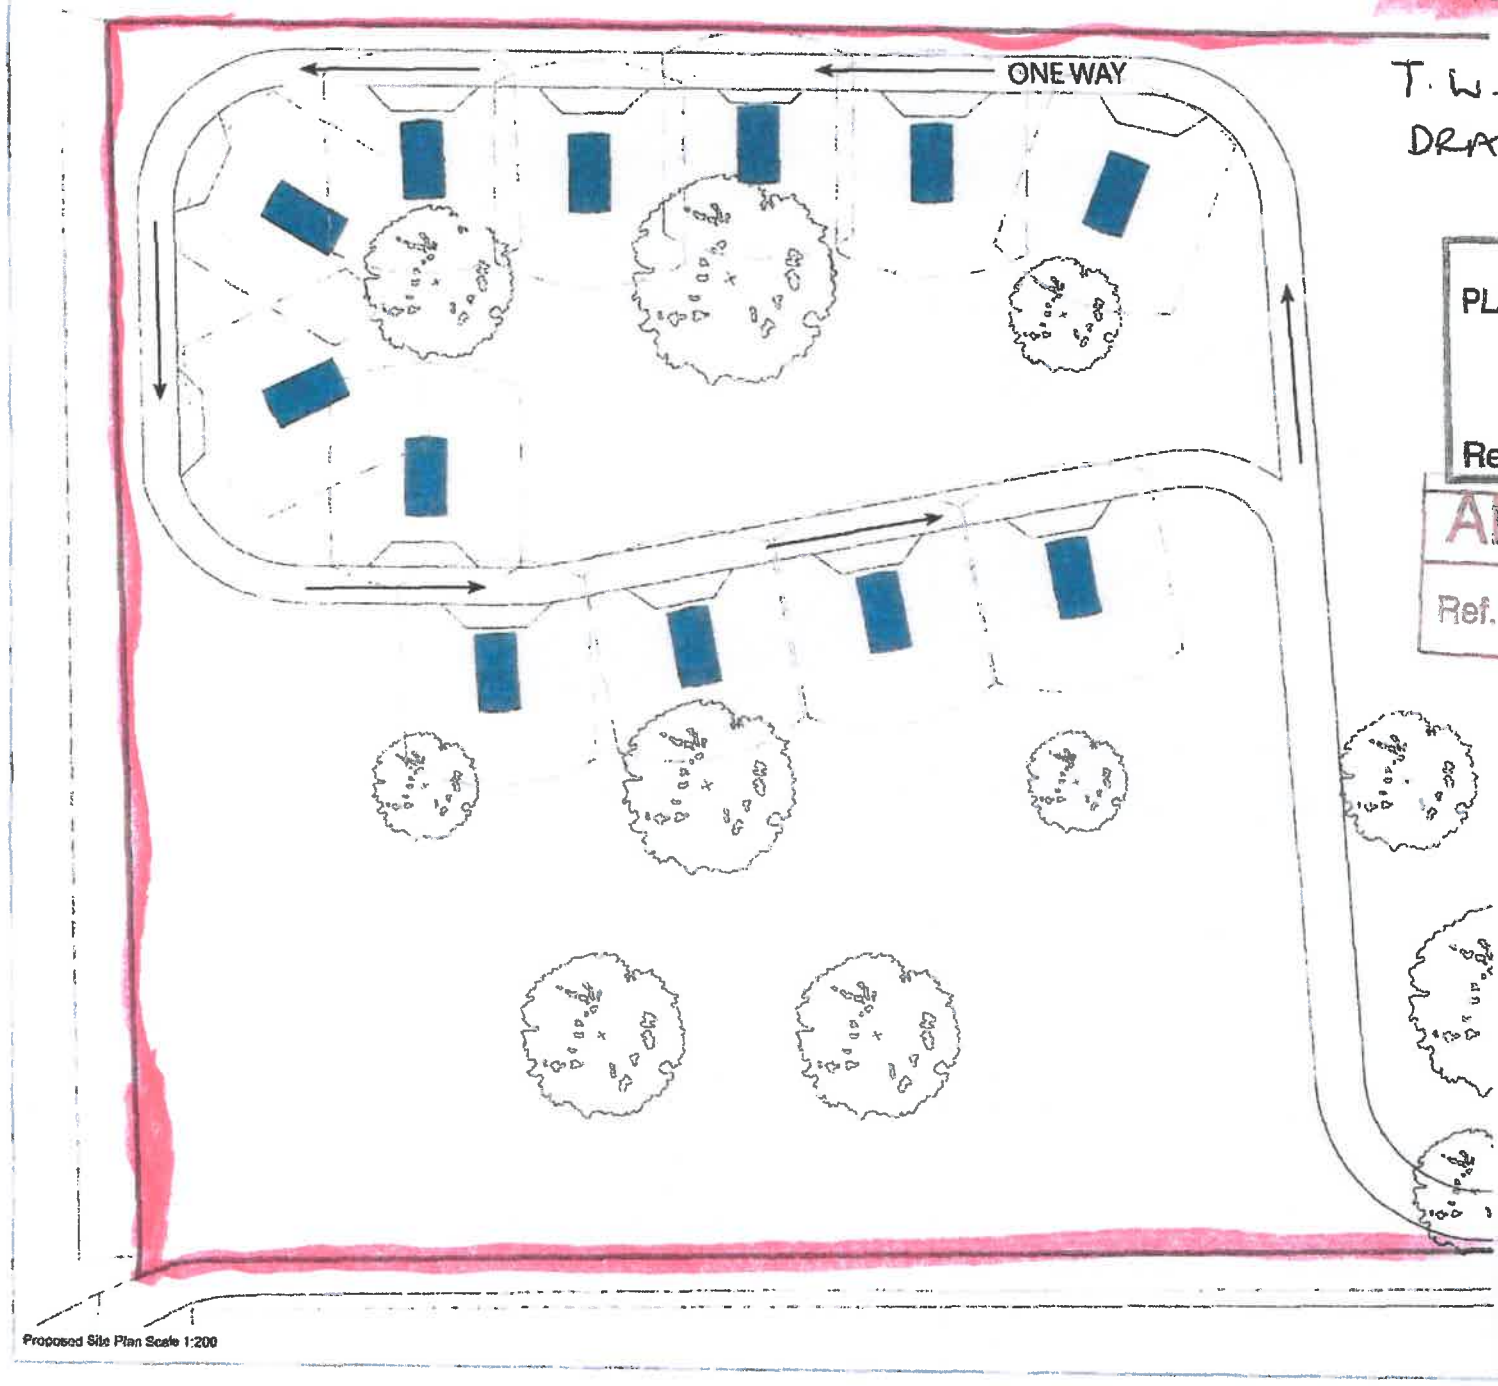

T.W. MEWS & SON
DRAWING Nº 2

SHDC
PLANNING & DEVELOPMENT
- 8 OCT 2014
Ref. 0742-14


AMENDED PLAN
Ref. A1

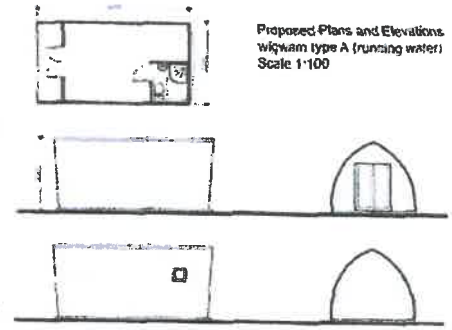



APPROVED LAYOUT.

T. W. MEWS & SON
DRAWING Nº 2.

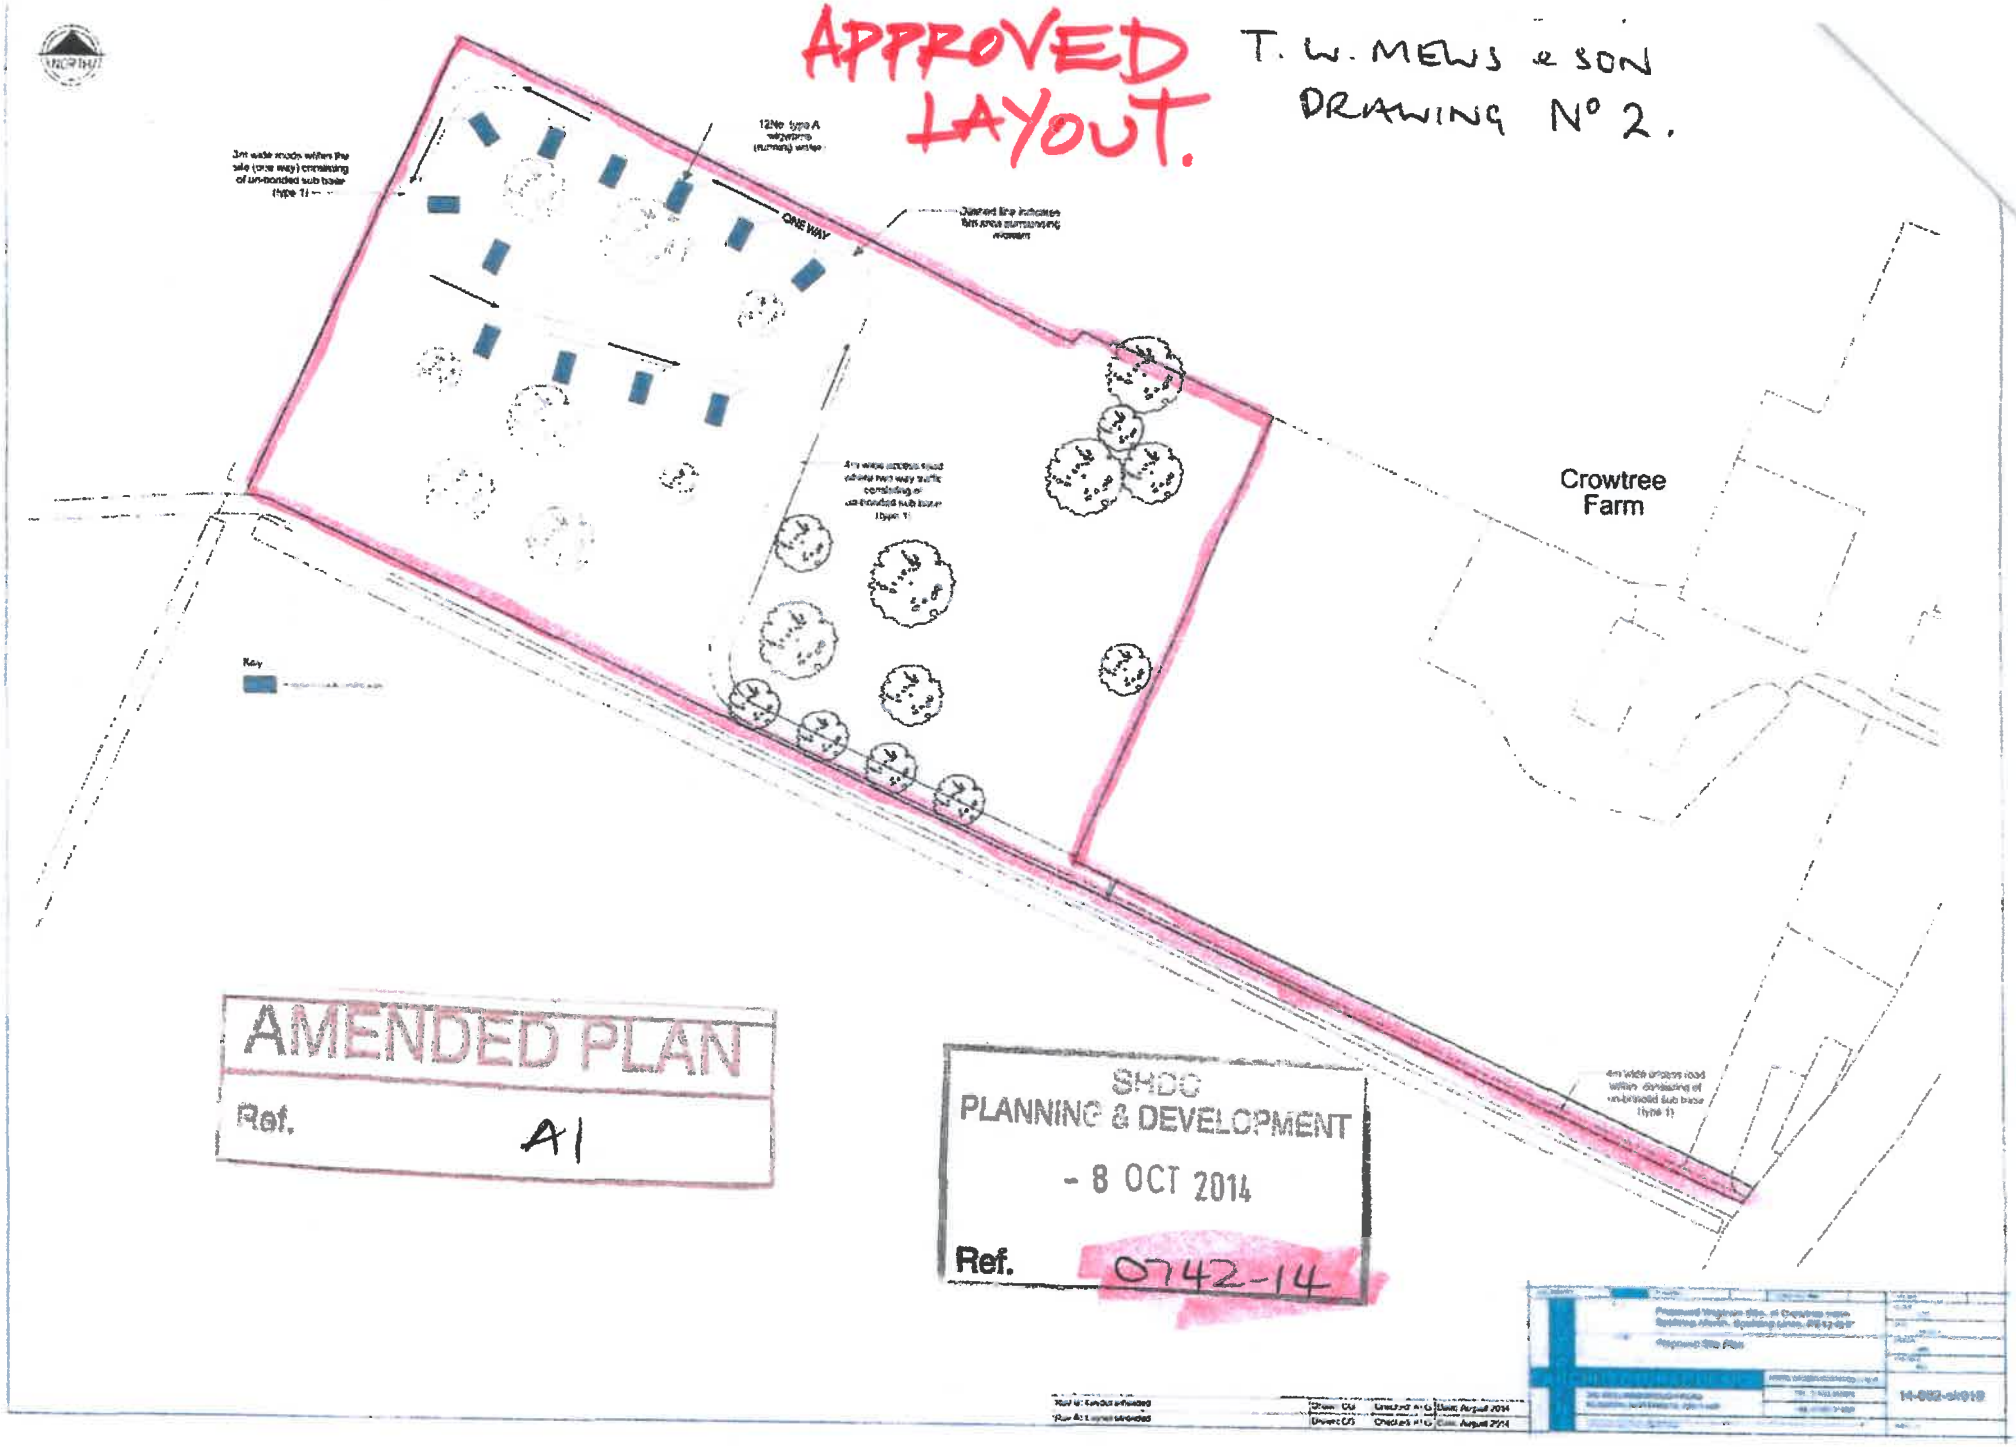

AMENDED PLAN
Ref. A1

SHDC
PLANNING & DEVELOPMENT
- 8 OCT 2014
Ref. 0742-14