


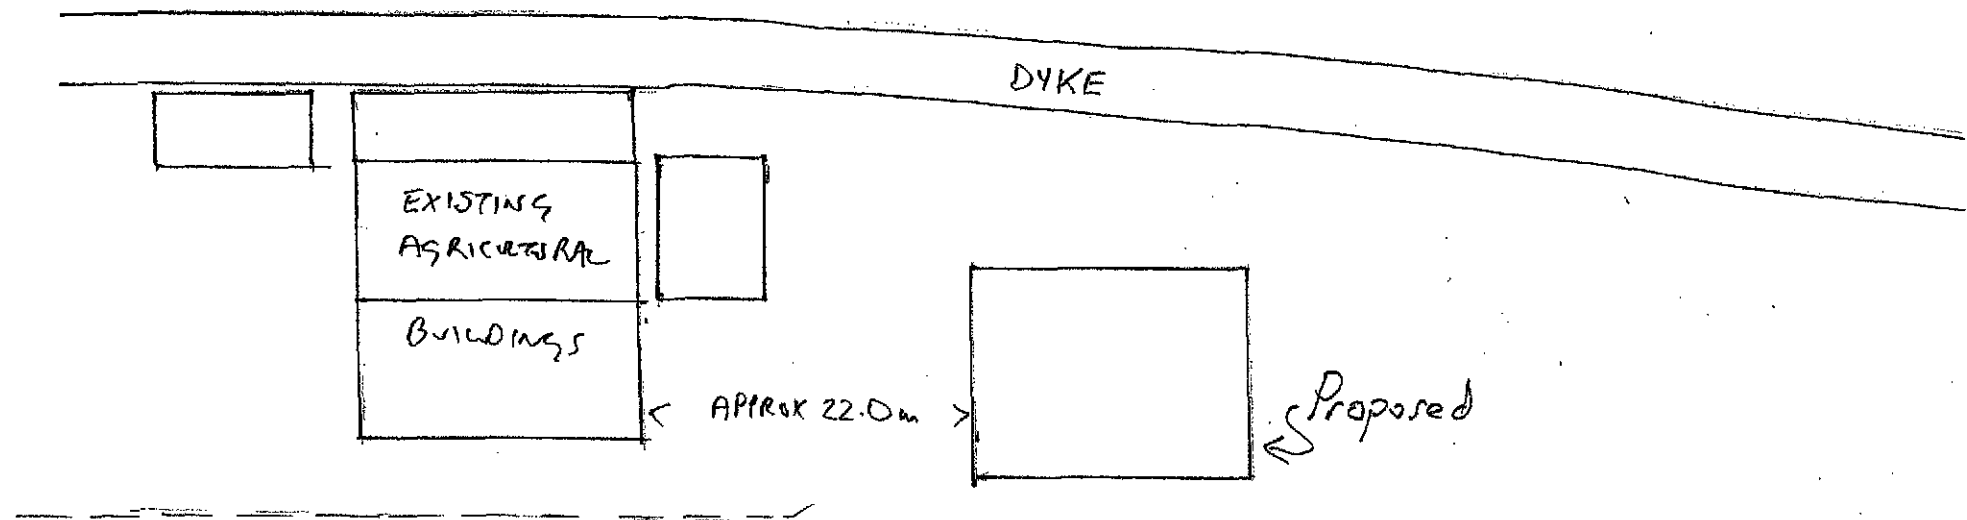

SITE PLAN 1:500

PROPOSED GRAIN STORAGE BUILDING AT HOLLY TREE FARM, WESTON,
SPALDING, Lincs FOR M.K, K.R. & D.J. BOWERS.