
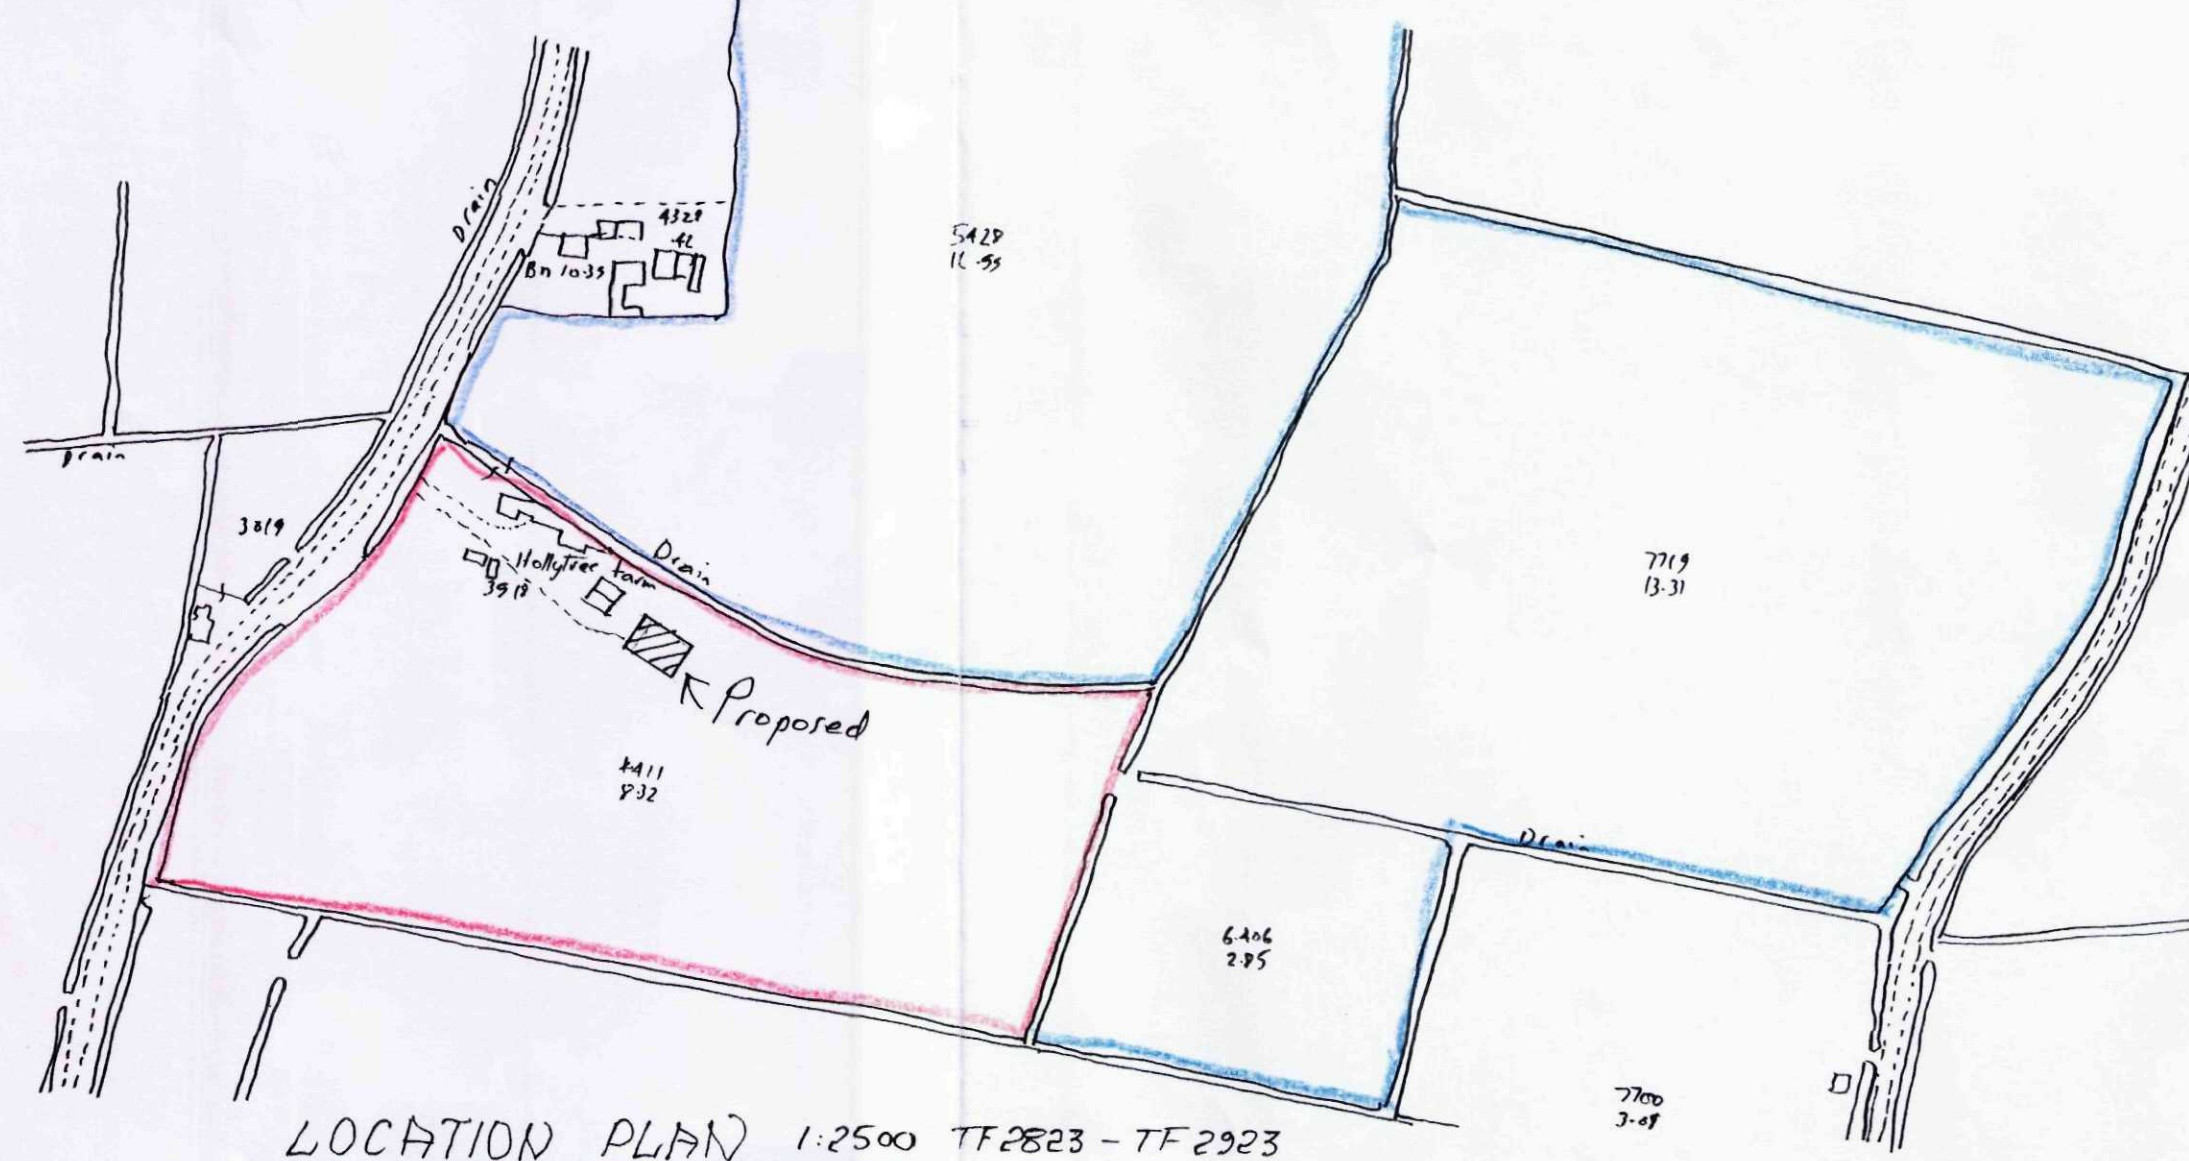
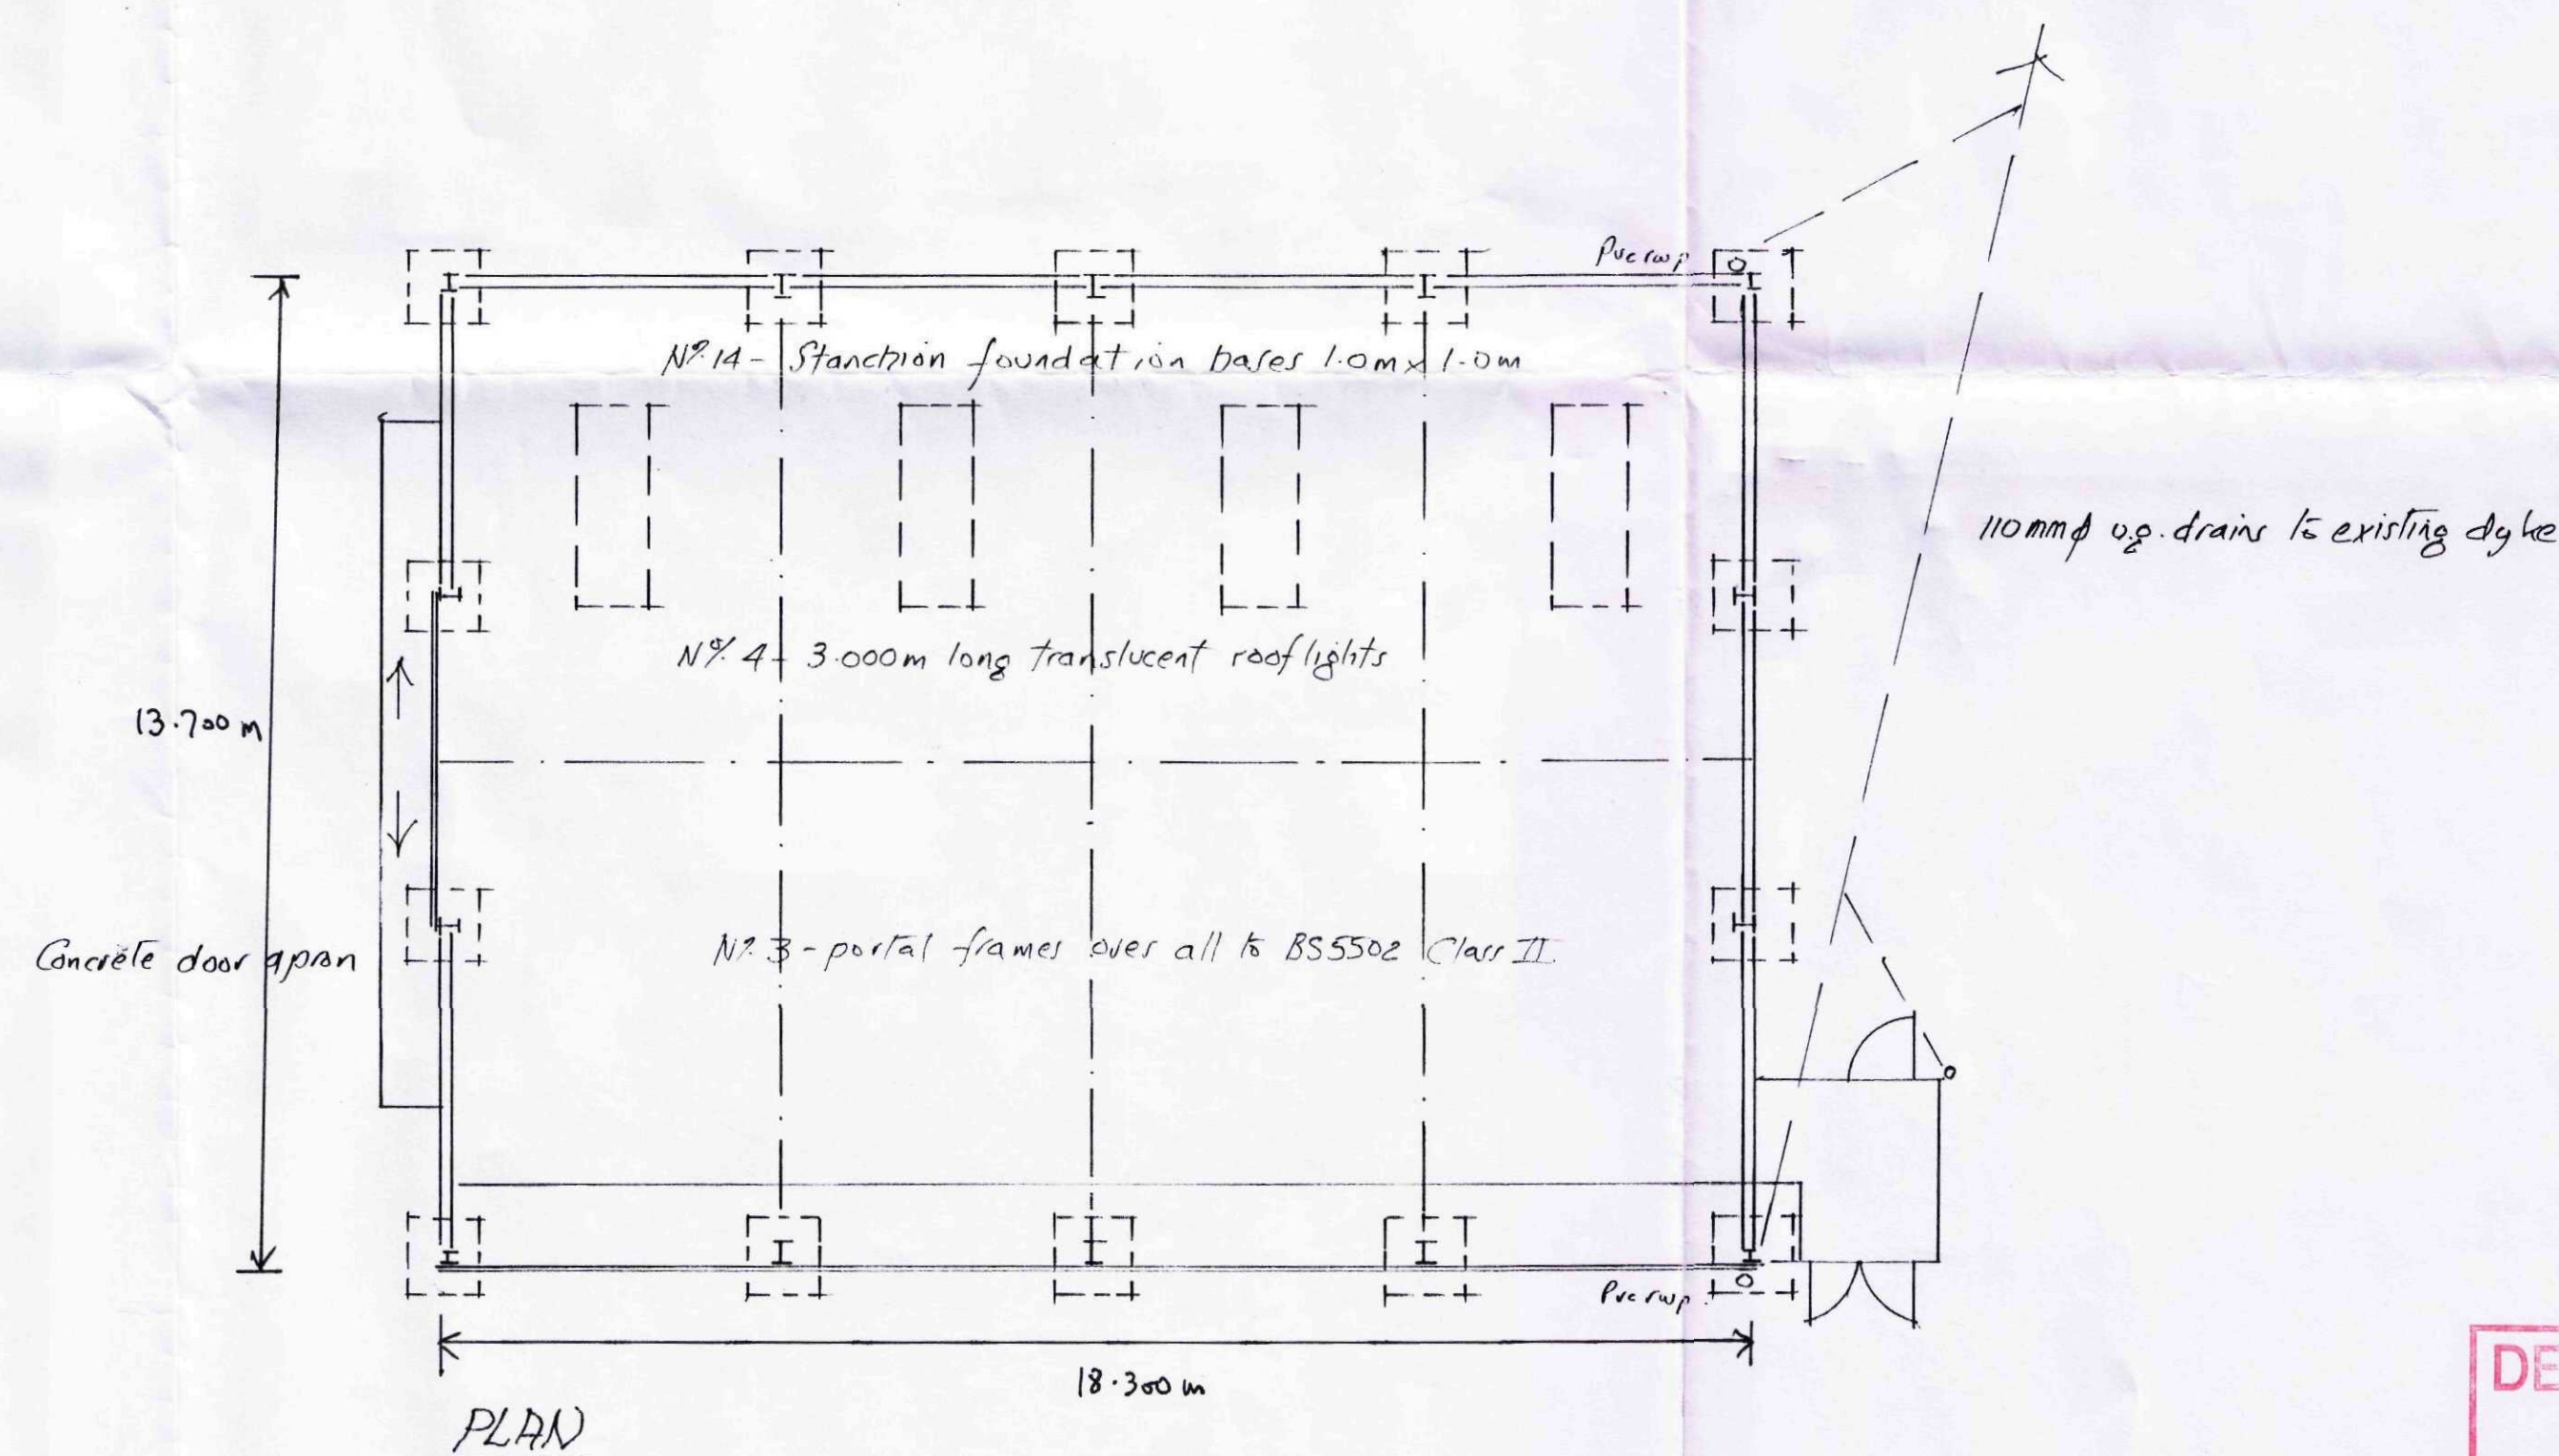
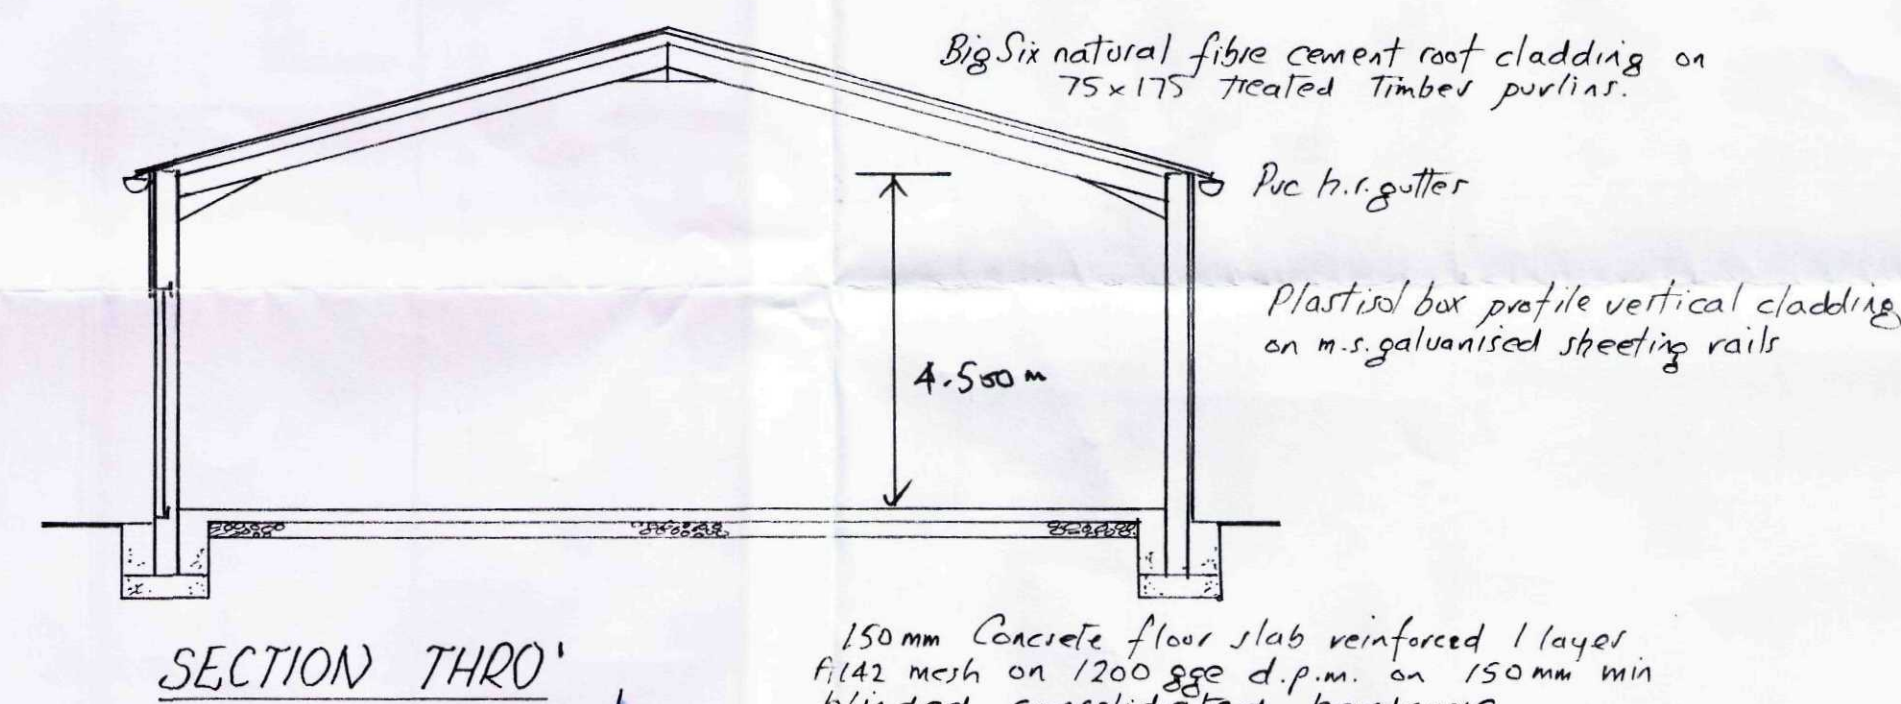
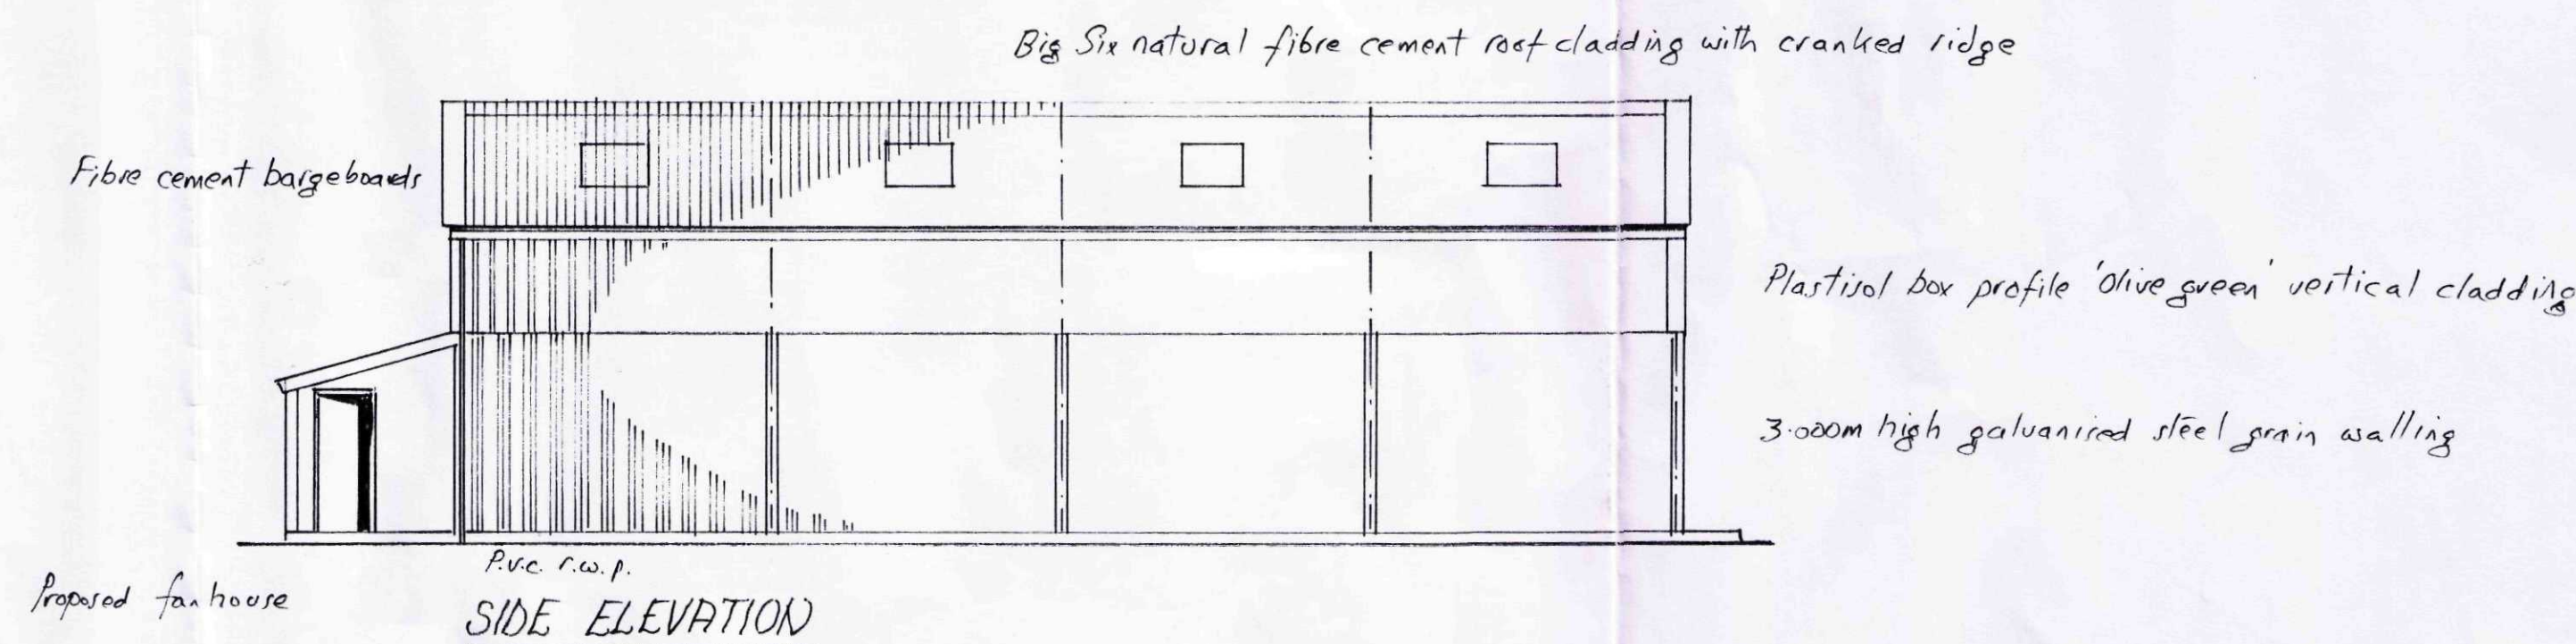
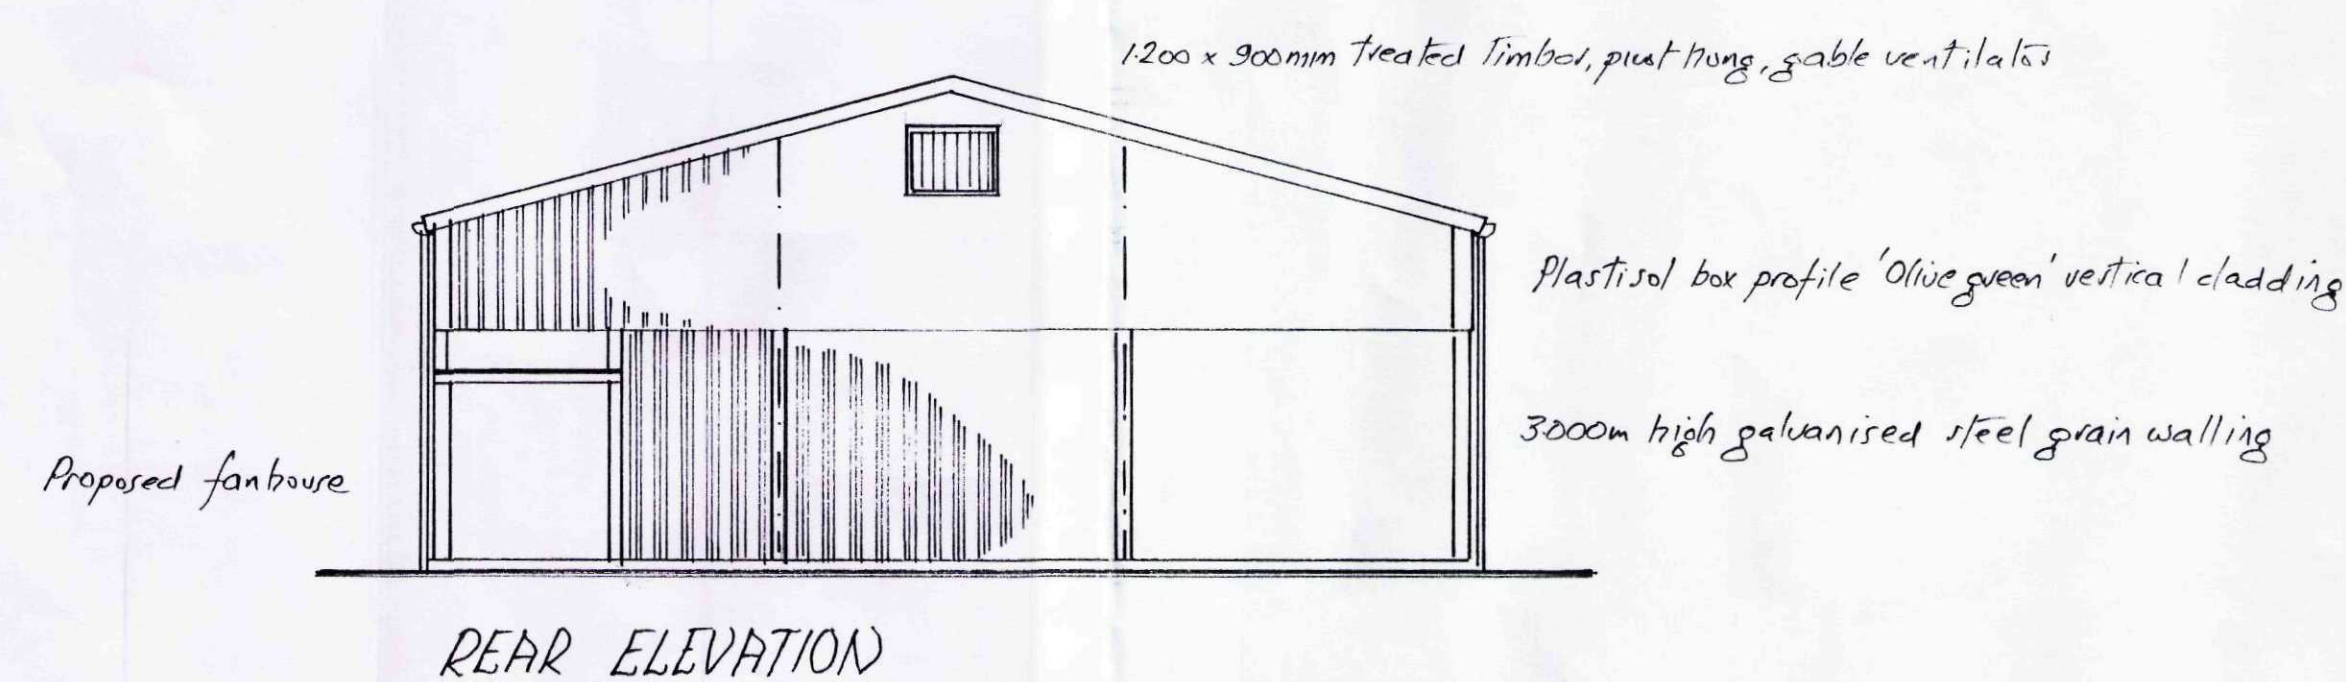
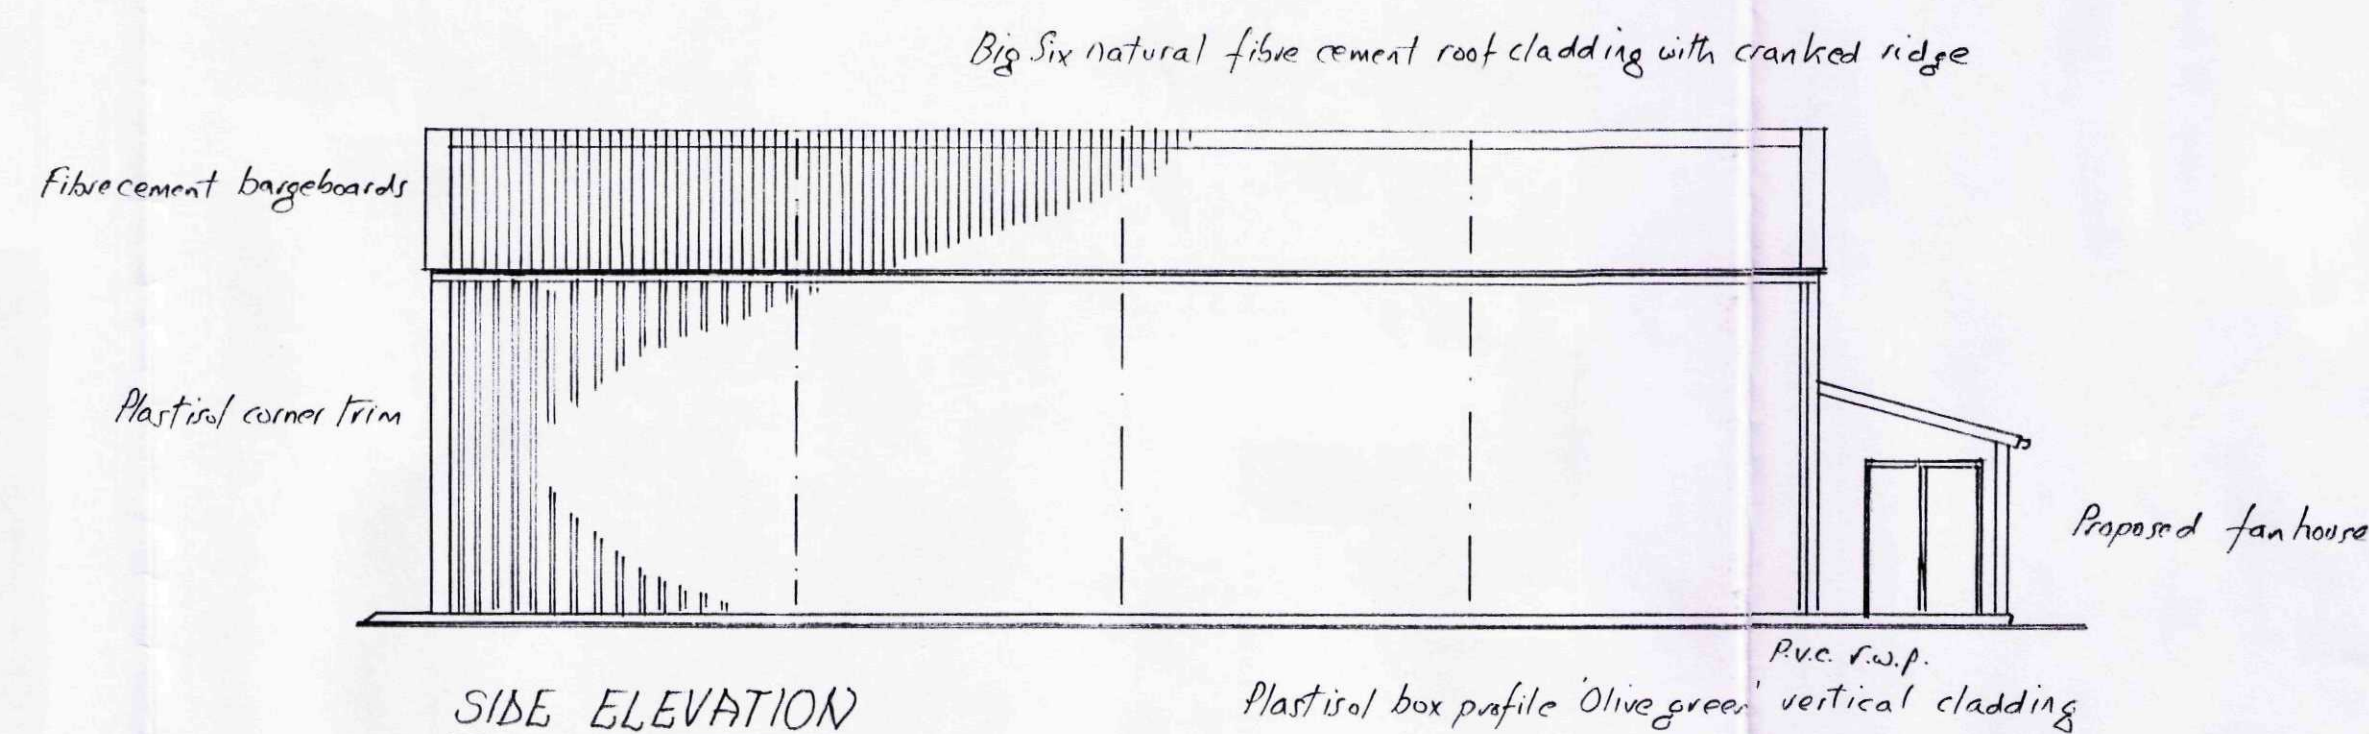


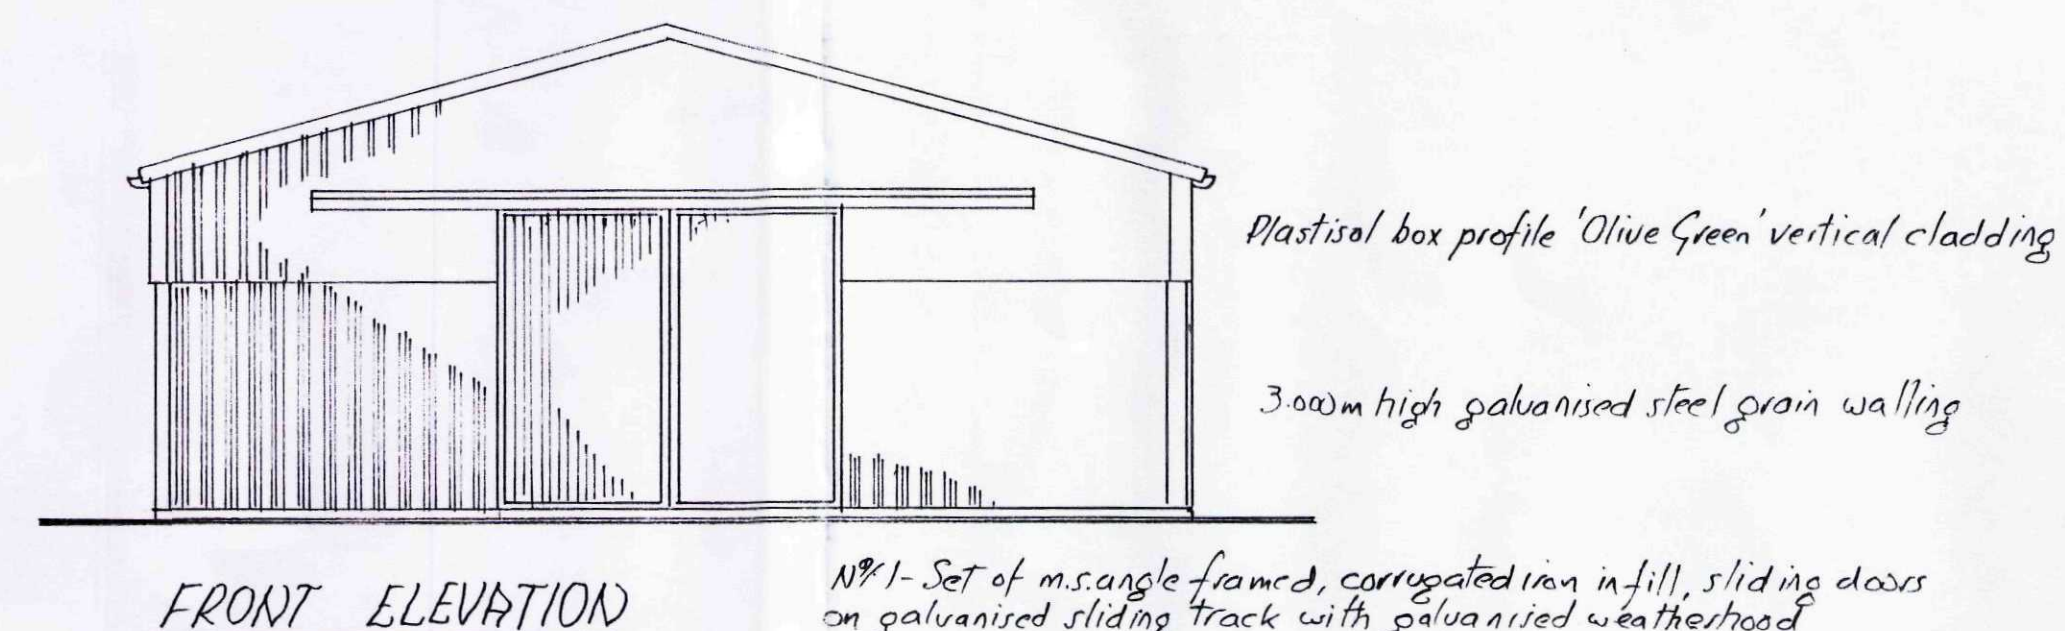

DETERMINED
PLAN

SHDC
Planning & Development
30 JAN 2009
Ref: 0069/09

PROPOSED GRAIN STORAGE BUILDING AT HOLLY TREE FARM, WESTON, SPALDING, Lincs FOR M.K. KR, & D.J. BOWERS

Date: Jan '09

Scale: 1:100

Drawn: R.W.