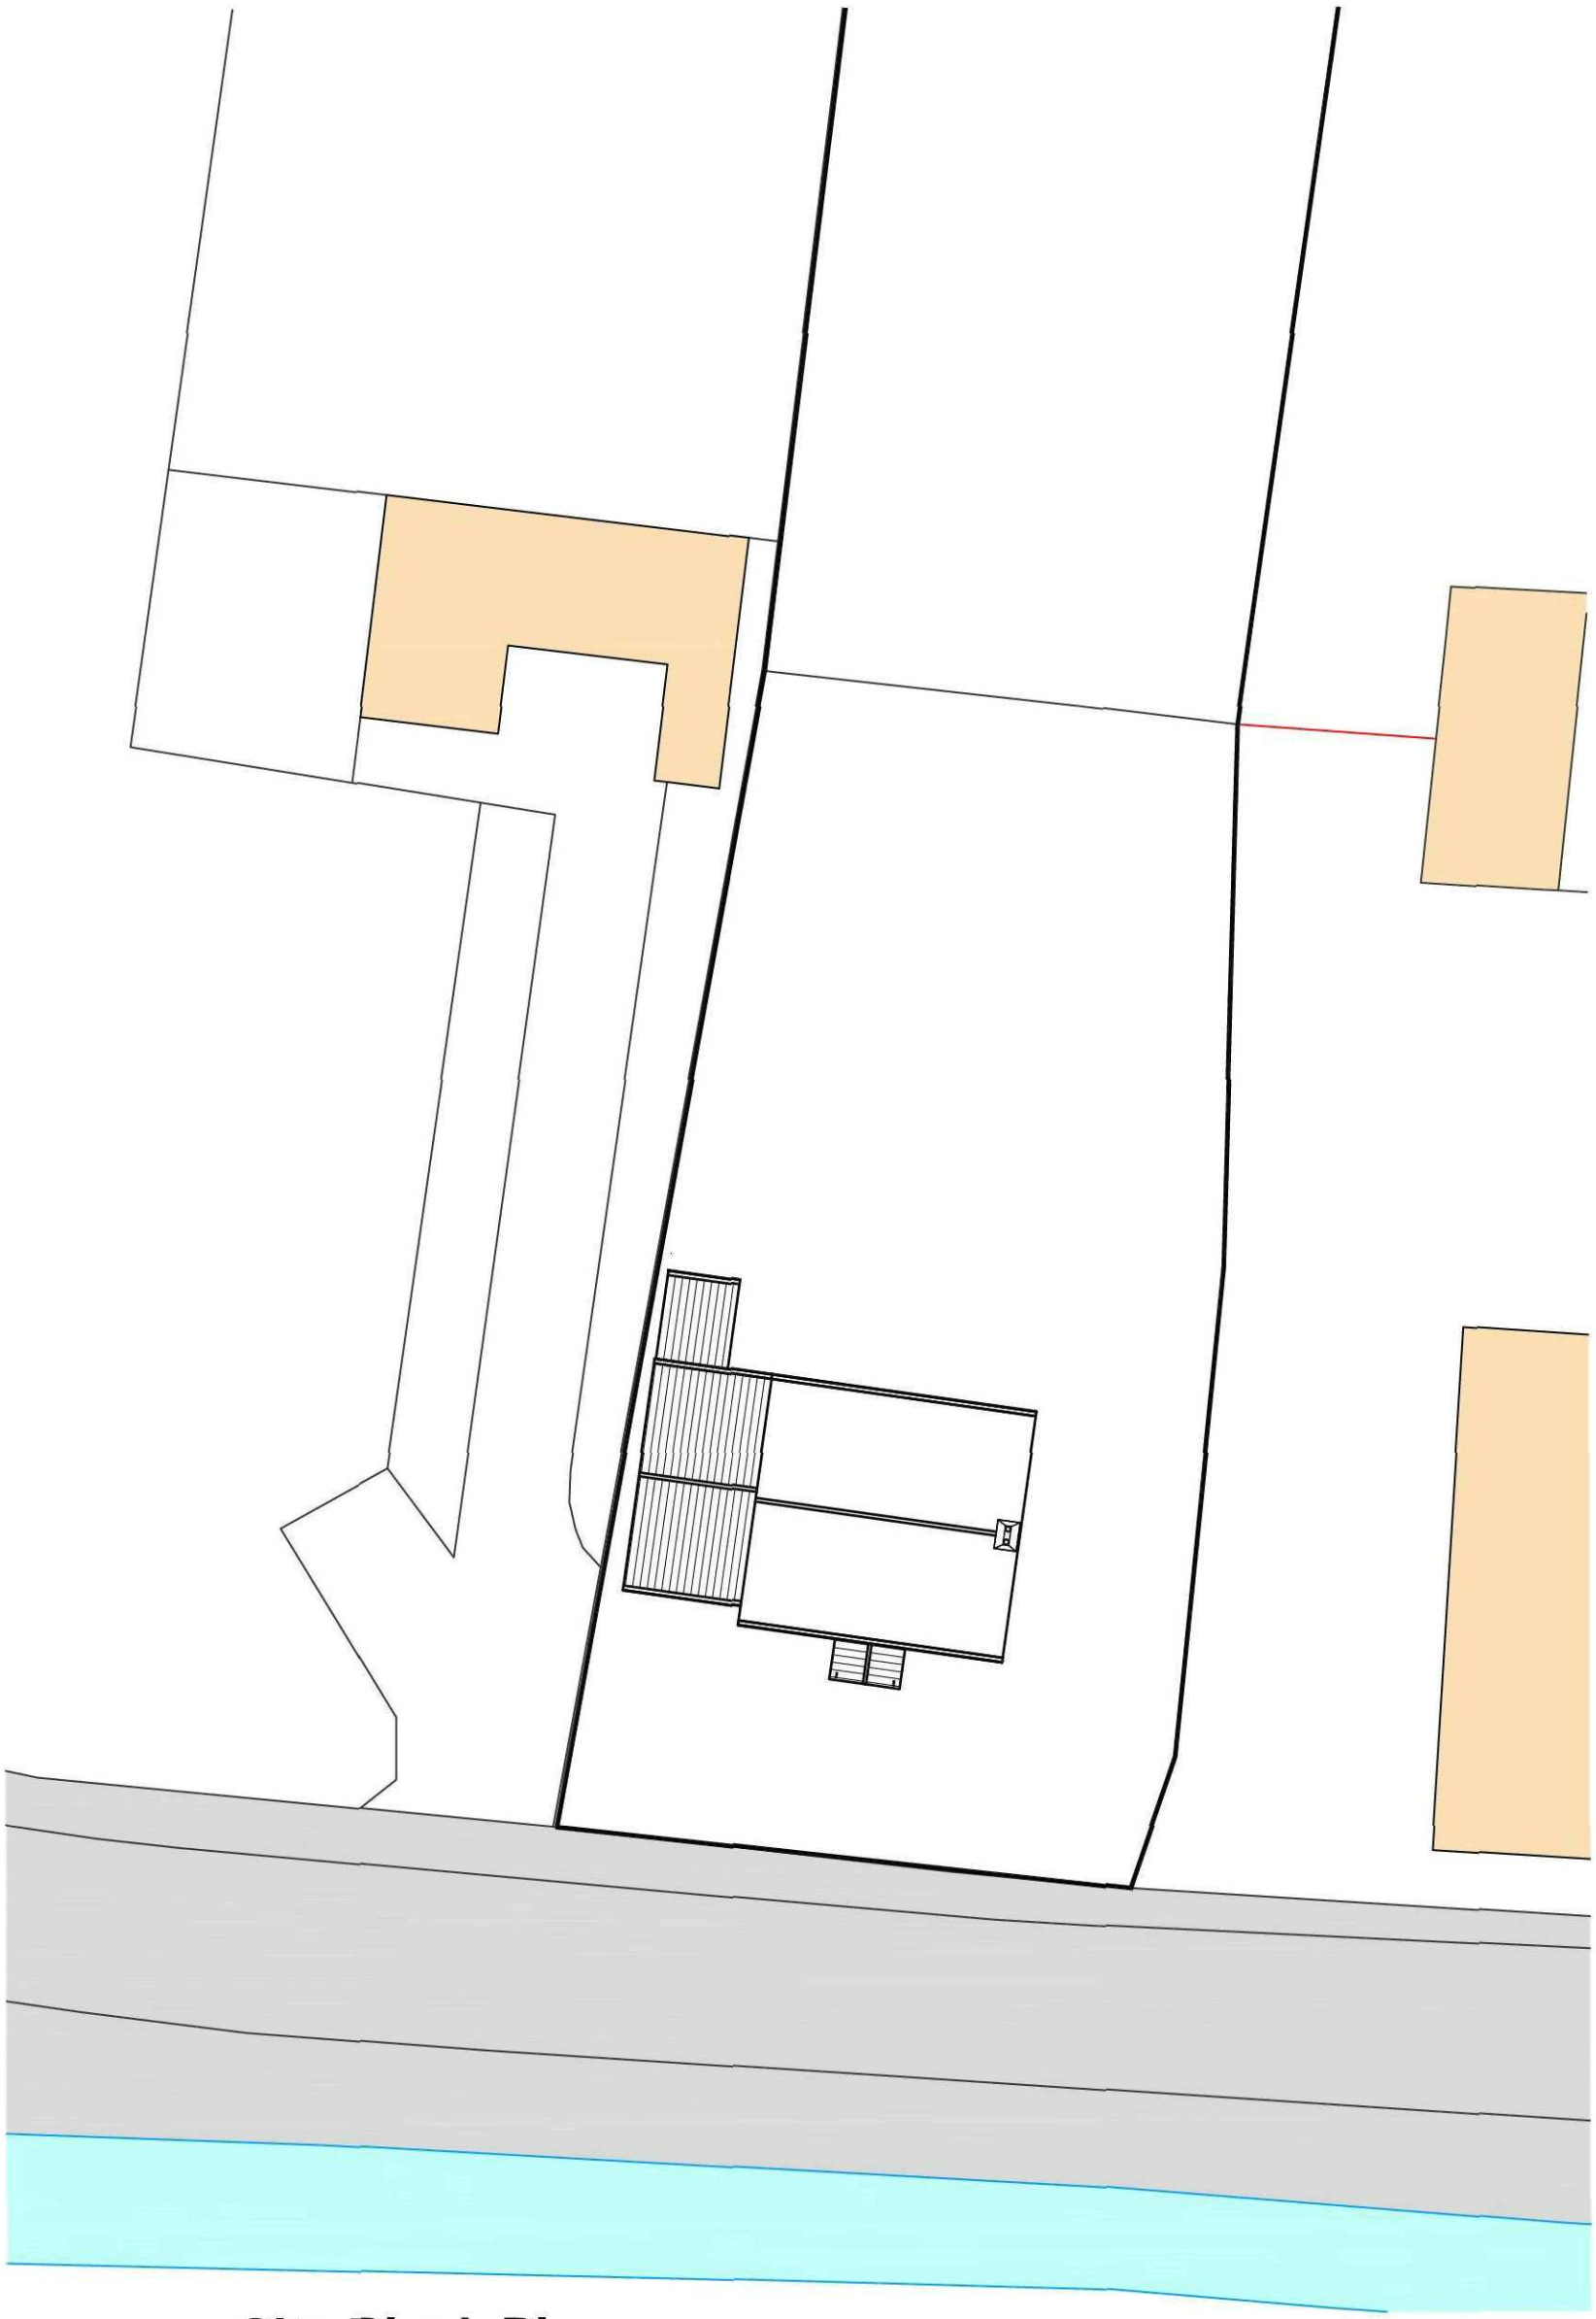


Site Block Plan

Scale 1:250

N

remway Design Ltd
2nd Floor - 5B Sheepmarket
Spalding
PE11 1BH
Tel: 01775 768 921
e-mail: enquiries@remwaydesign.co.uk

Site :
Two Storey Side Extension at:
Whittingdon House
Austendyke Road
Weston Hills
PE12 6BZ

Client :
Ms L Harding

Date : *****

Scale : as noted

Drawing No:
1966 - 02