




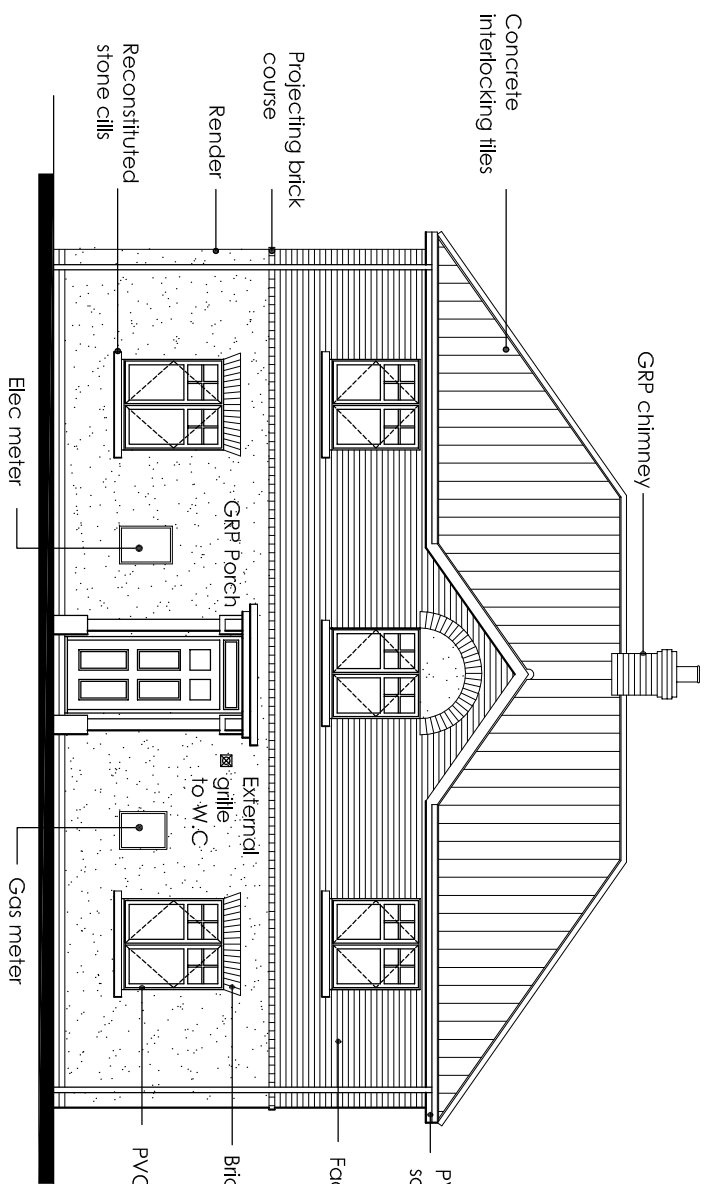


Front Elevation

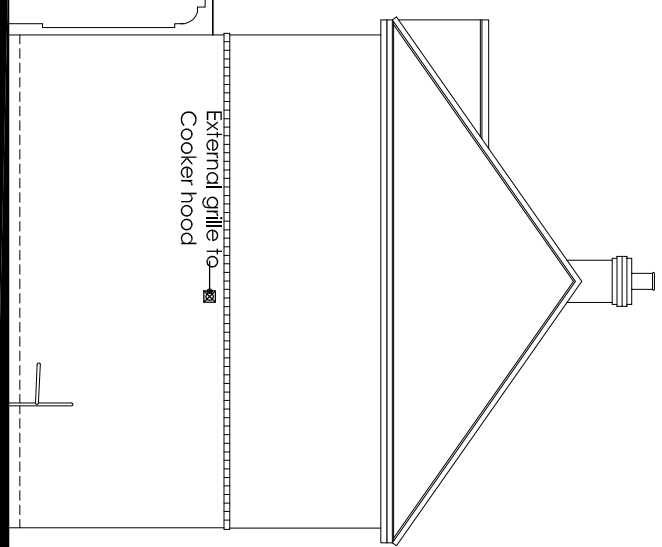


Side Elevation

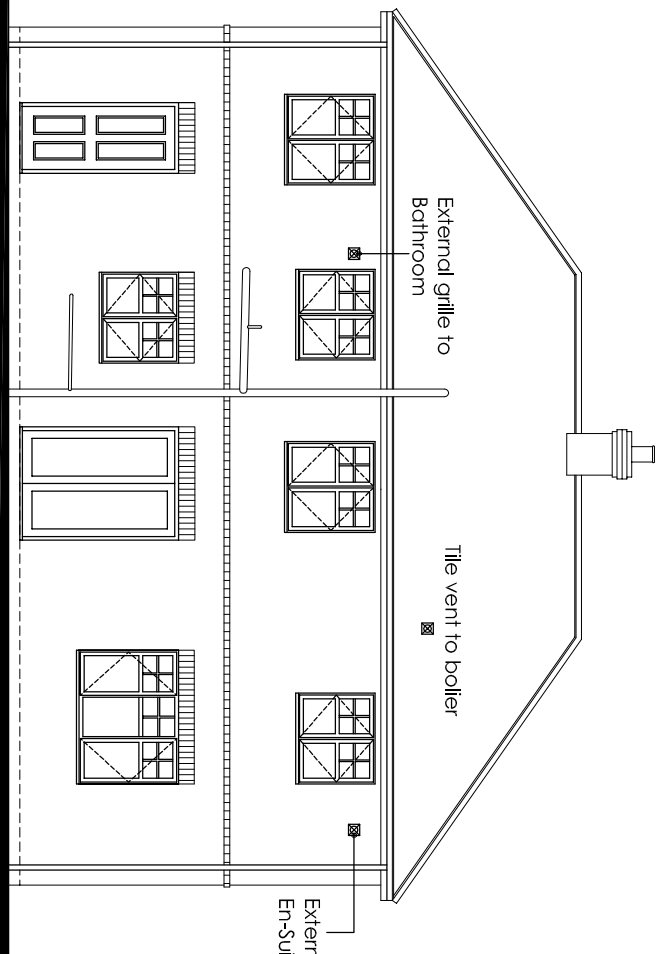

Rear Elevation

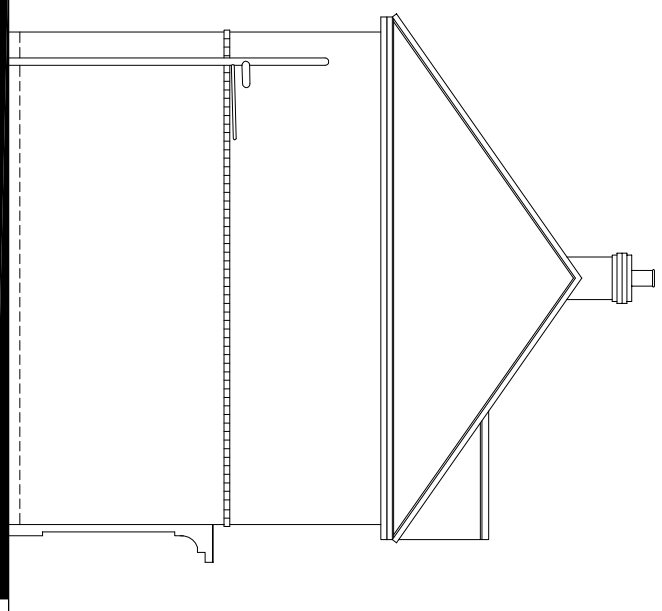

Side Elevation

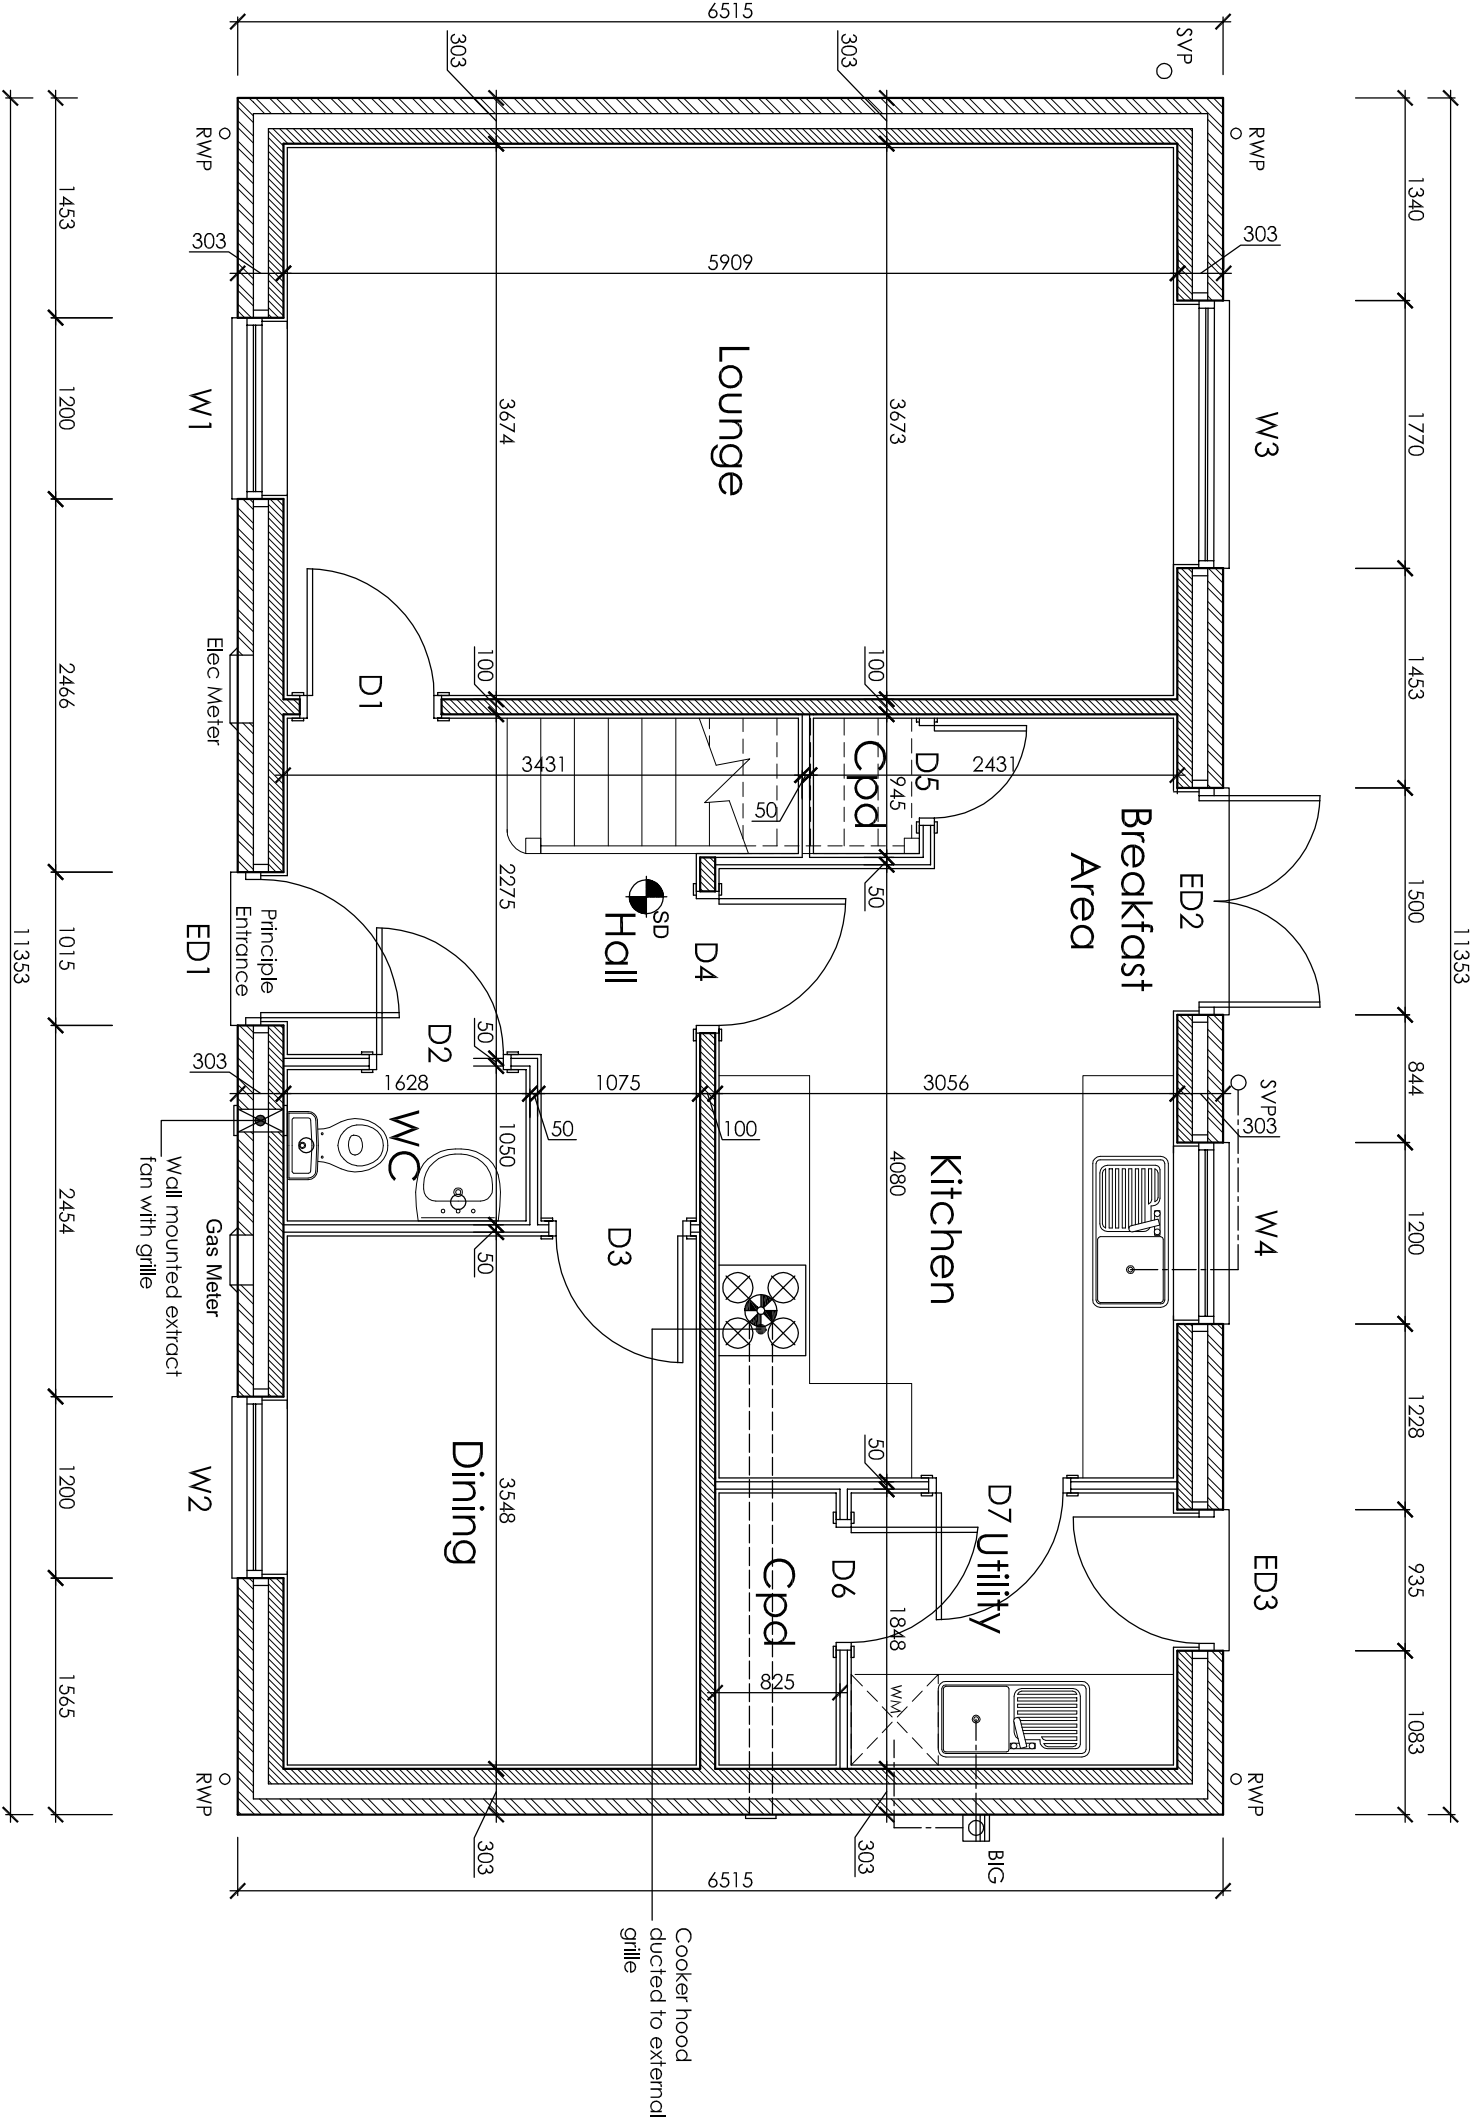


Ground Floor Plan

BERKELEY OPENING SCHEDULE			
REF	DESCRIPTION	WIDTH	HEIGHT
W1	Window	1200	1350
W2	Window	1200	1350
W3	Window	1770	1350
W4	Window	1200	1350
W5	Window	1200	1350
W6	Window	1200	1350
W7	Window	1200	1350
W8	Window	1200	1350
W9	Window	1200	1350
W10	Window	1200	1350
W11	Window	1200	1350
ED1	Door	1015	2100
ED2	Door	1015	2100
ED3	Door	935	2100

BERKELEY INTERNAL DOOR SCHEDULE			
REF	DESCRIPTION	WIDTH	HEIGHT
D1	Door	838	1981
D2	Door	838	1981
D3	Door	838	1981
D4	Door	838	1981
D5	Door	838	1981
D6	Door	838	1981
D7	Door	838	1981
D8	Door	762	1981
D9	Door	762	1981
D10	Door	762	1981
D11	Door	762	1981
D12	Door	762	1981
D13	Door	762	1981
D14	Door	762	1981

Stair Case
Riser: 203.5
Golng: 223
Pitch: 42°

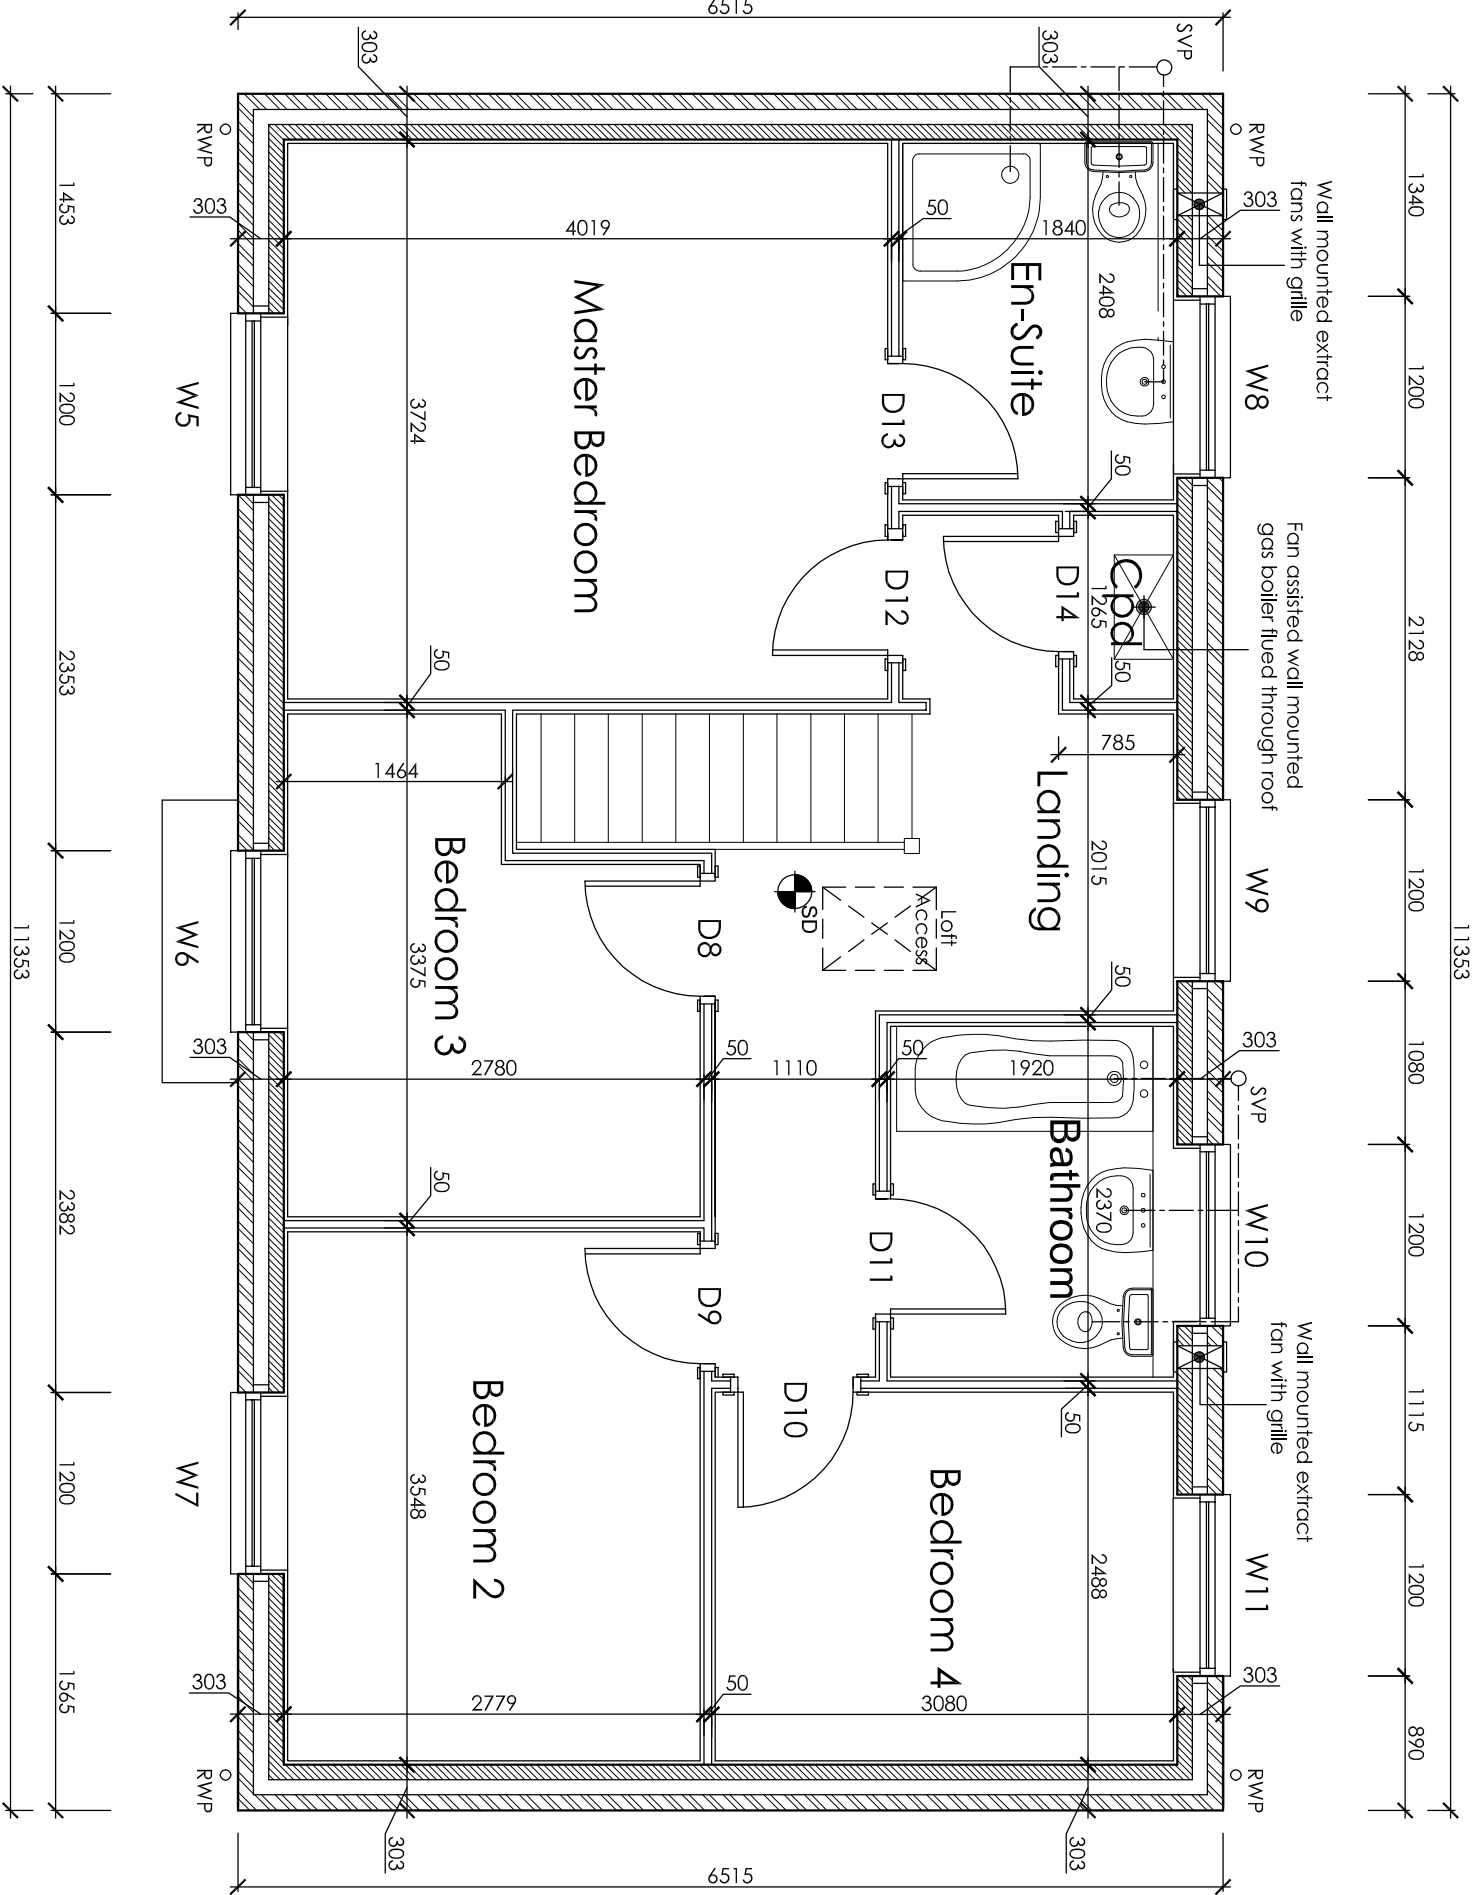

First Floor Plan