




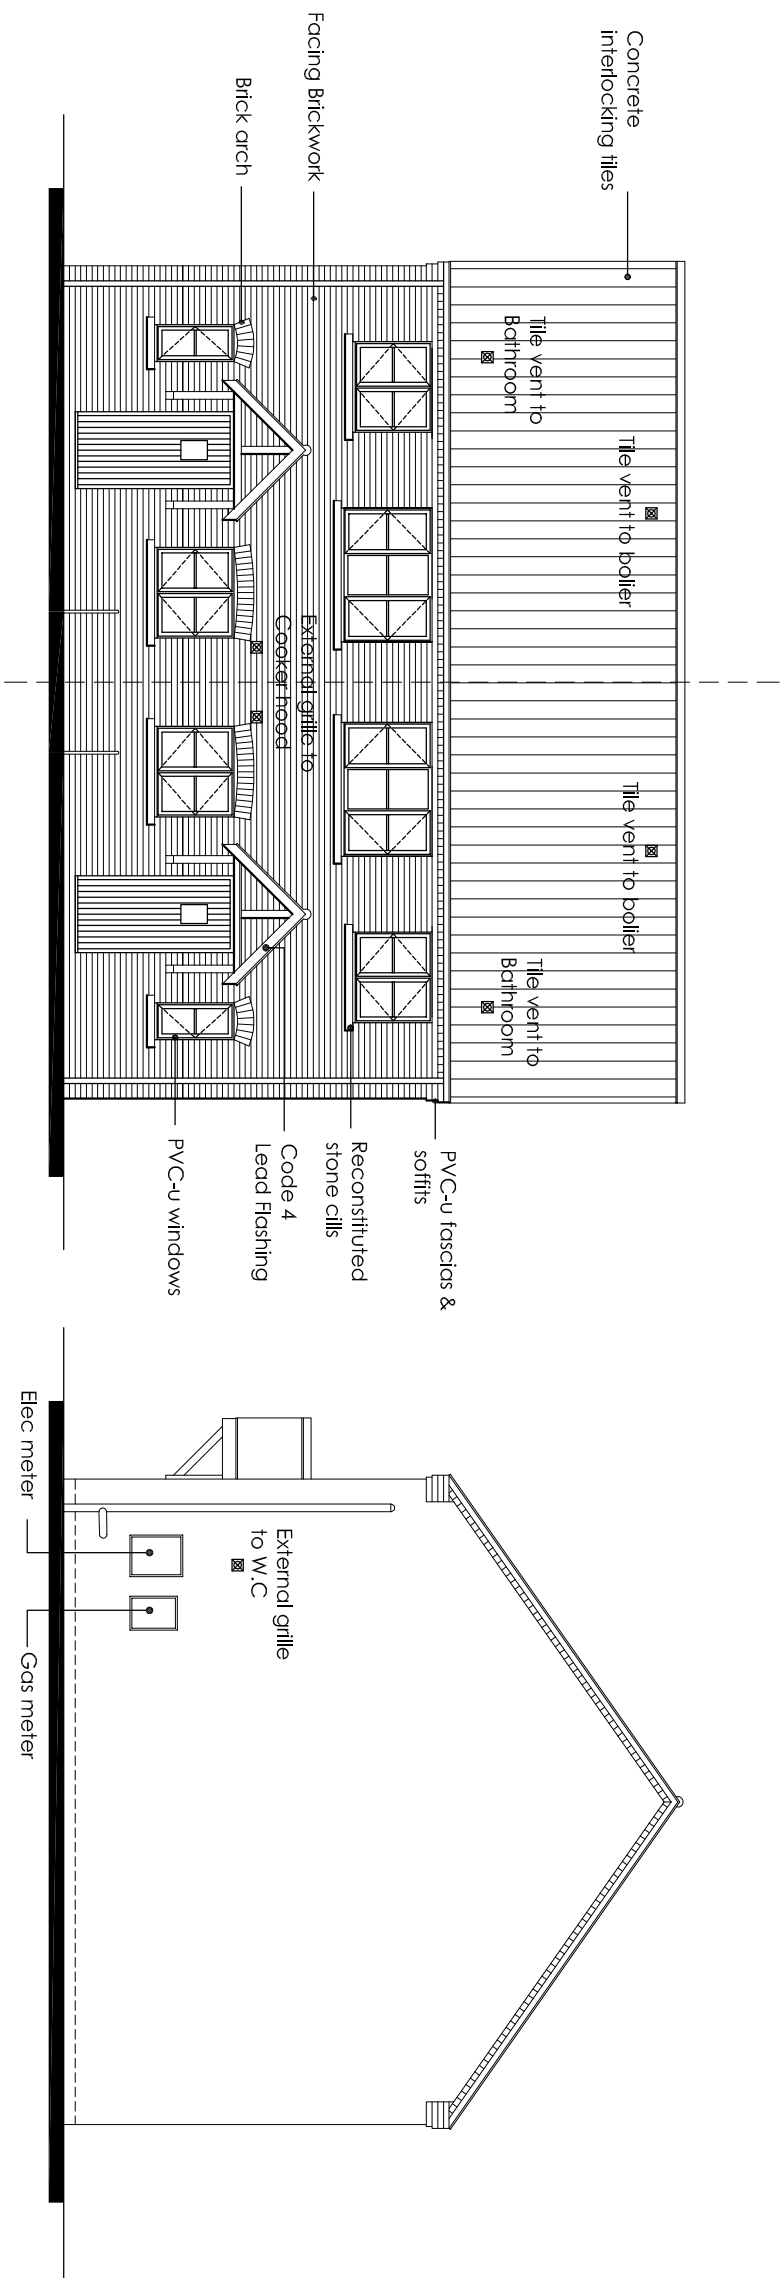

Front Elevation

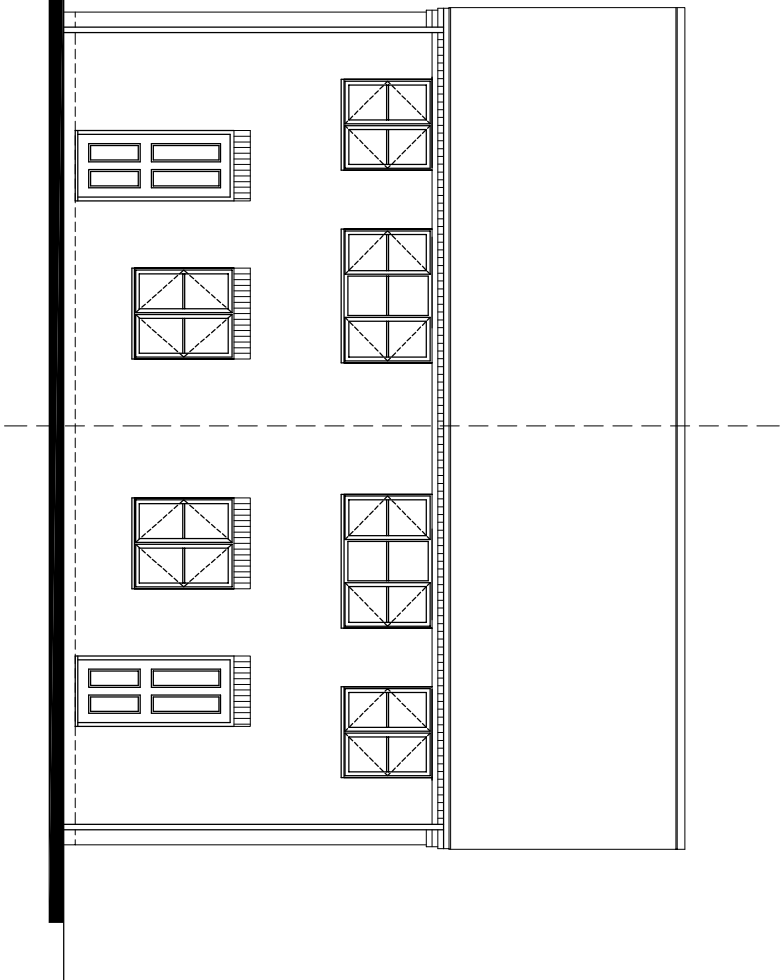


Side Elevation

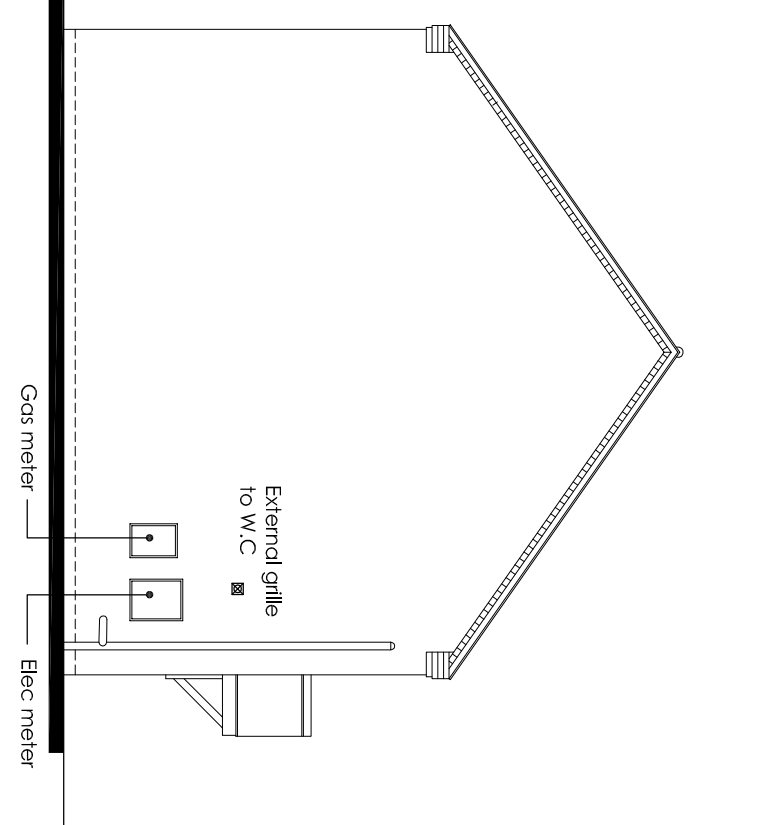


Rear Elevation



Side Elevation

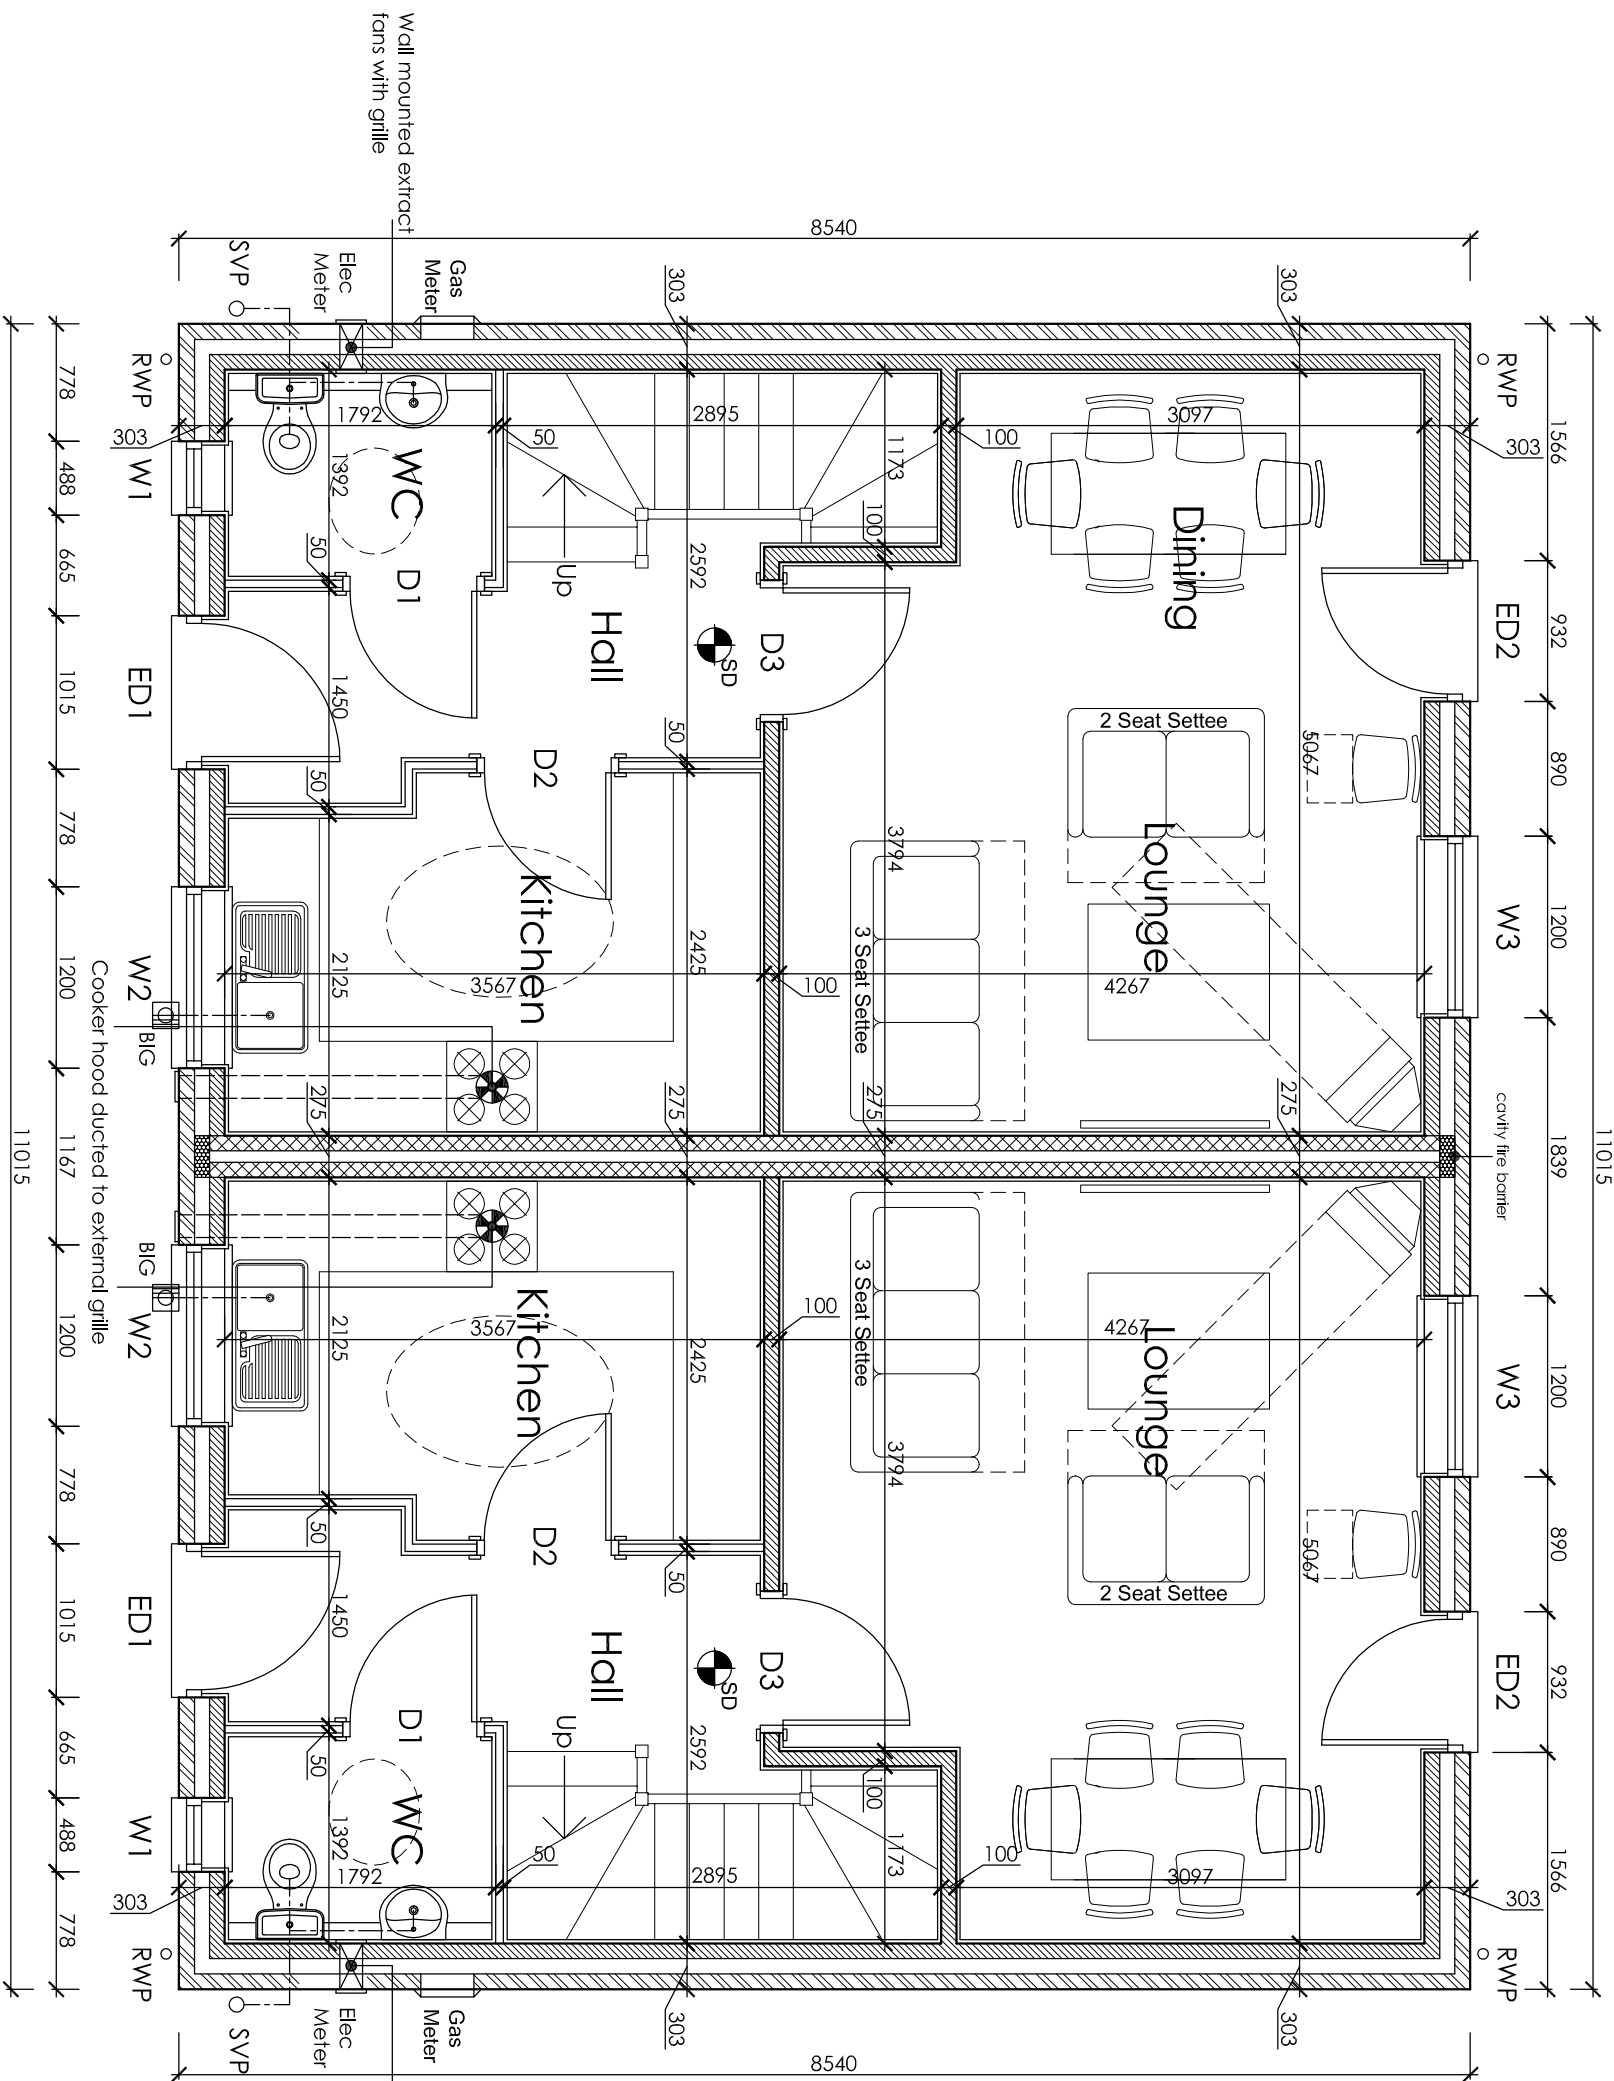

Ground Floor Plan

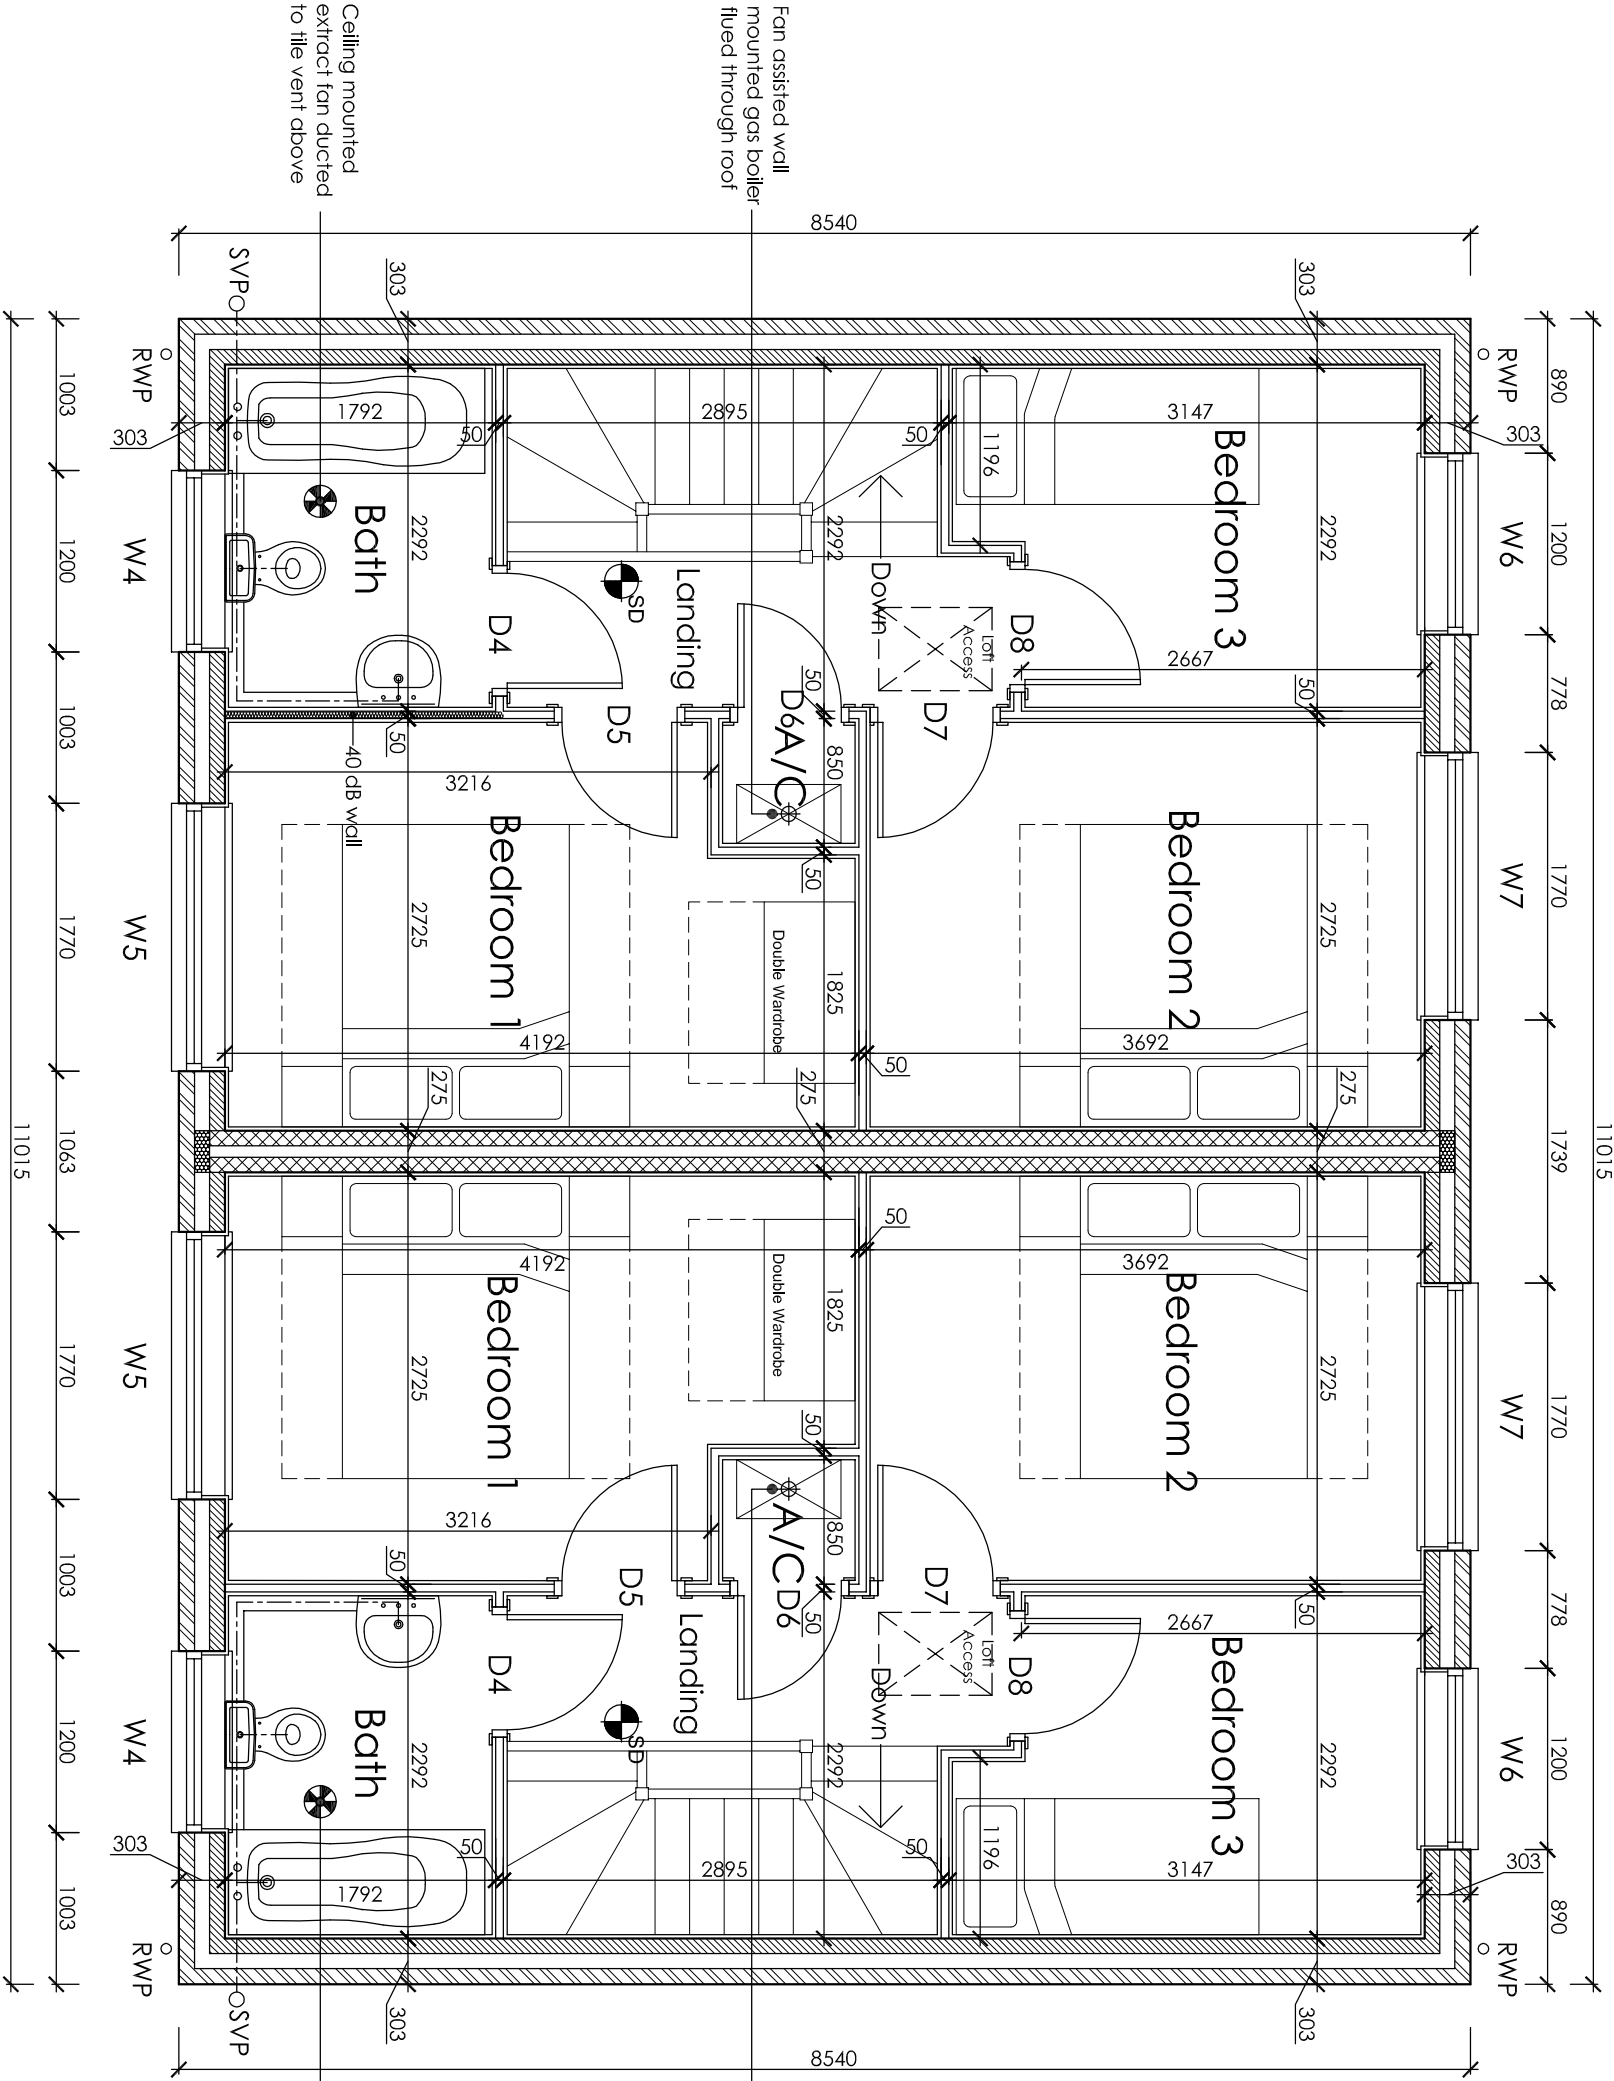

First Floor Plan

CHEVELEY OPENING SCHEDULE			
REF	DESCRIPTION	WIDTH	HEIGHT
W1	Window	488	1050
W2	Window	1200	1050
W3	Window	1200	1050
CHEVELEY INTERNAL DOOR SCHEDULE			
REF	DESCRIPTION	WIDTH	HEIGHT
D1	Door	838	1981
D2	Door	838	1981
Staircase
Rise: 203.5
Going: 229
Pitch: 42°