


Side Elevation

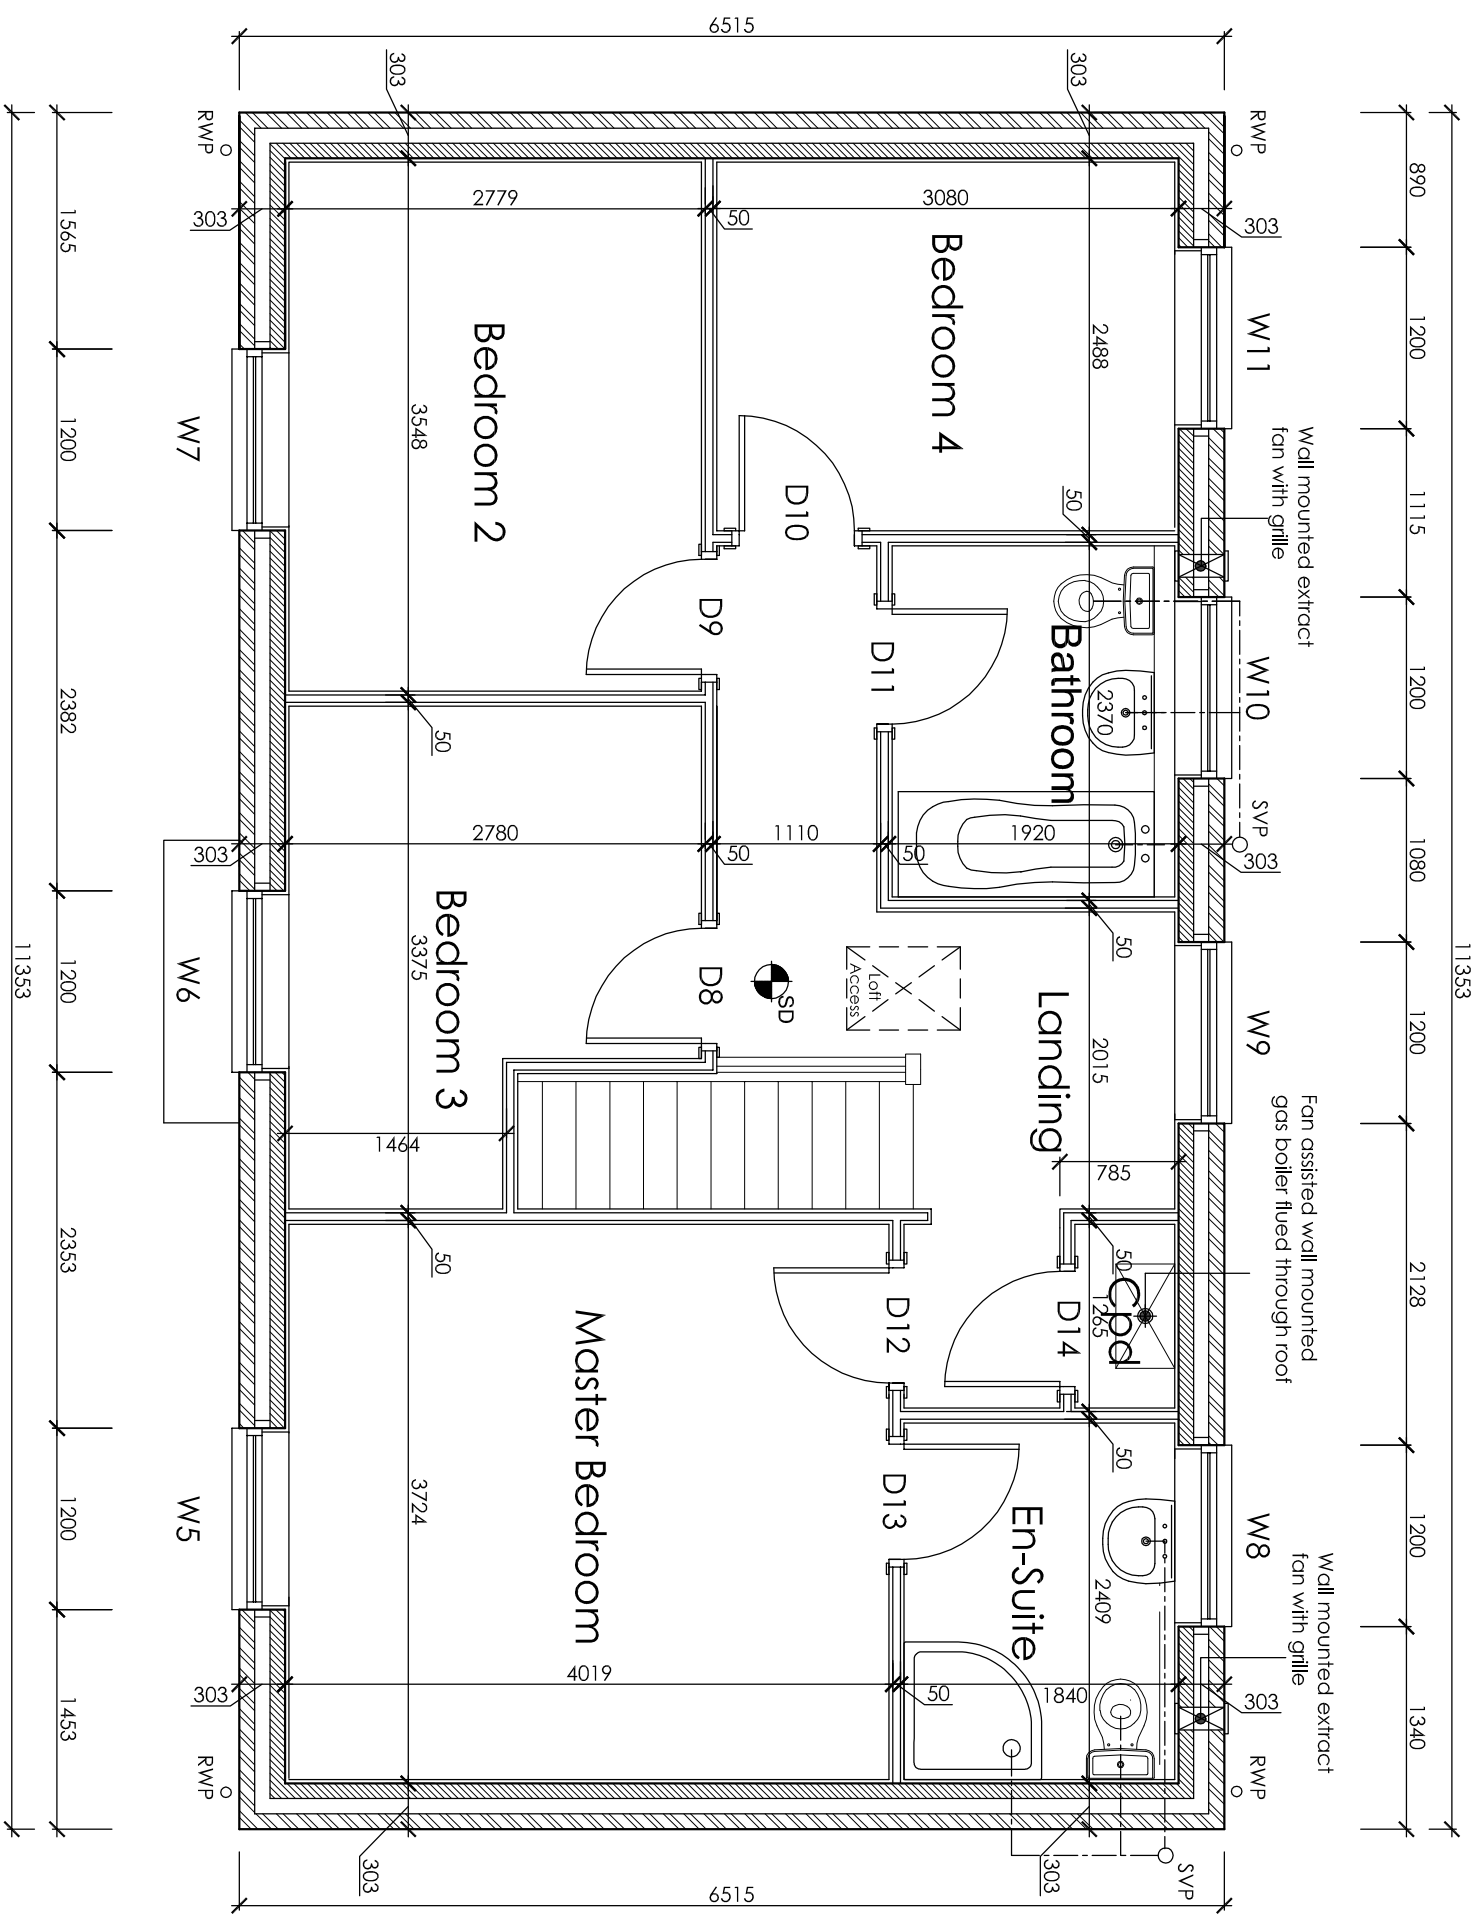

First Floor Plan

Colchester
Stair Case
Rise: 203.5
Going: 223
Pitch: 42°