




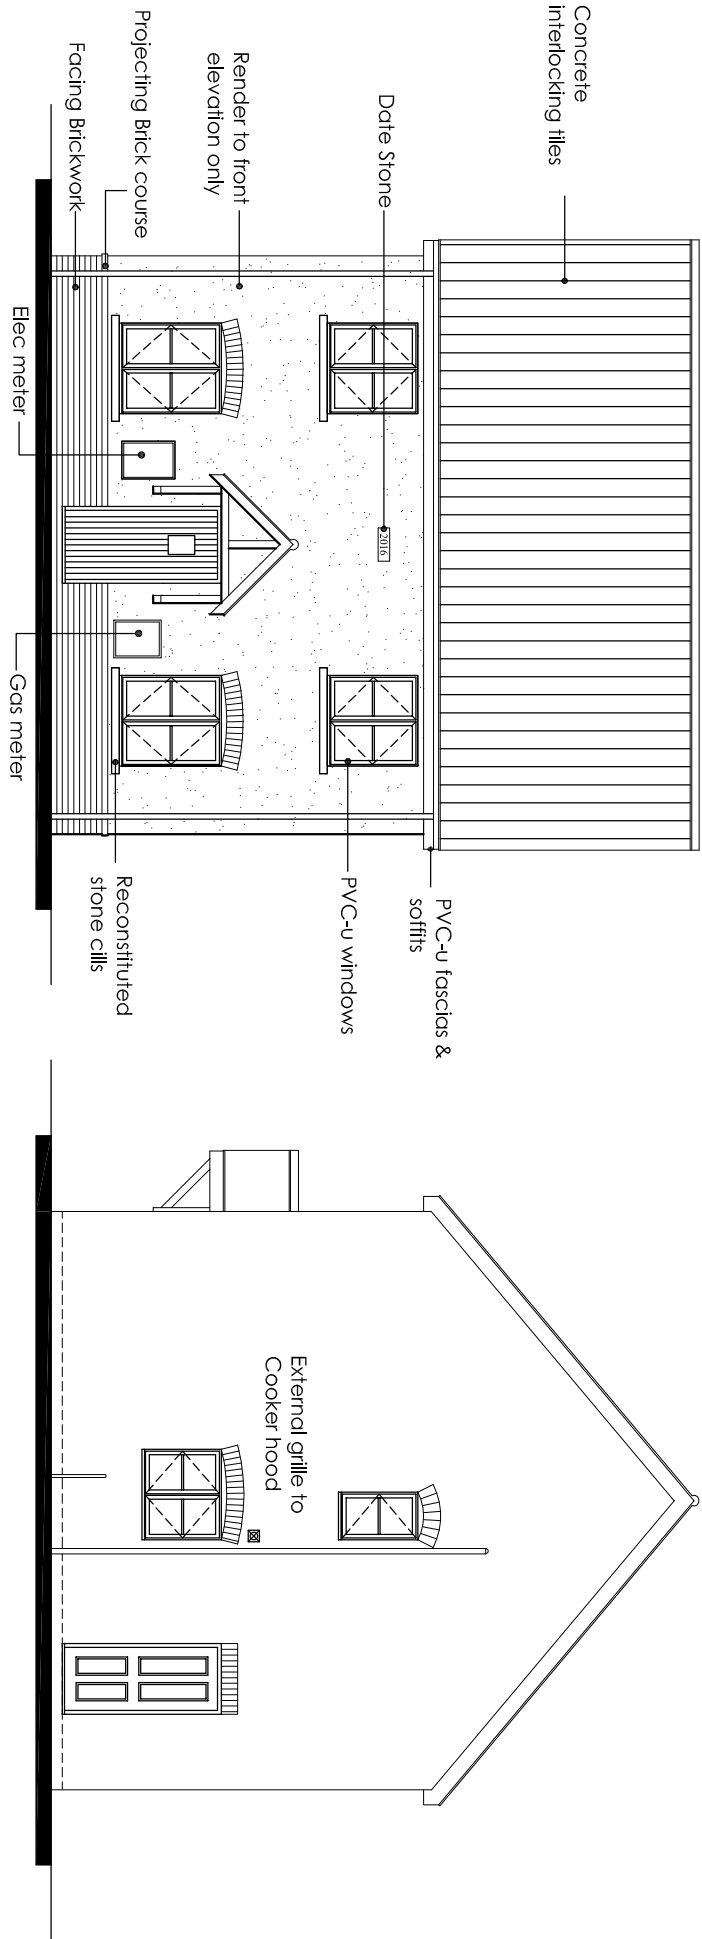


Front Elevation

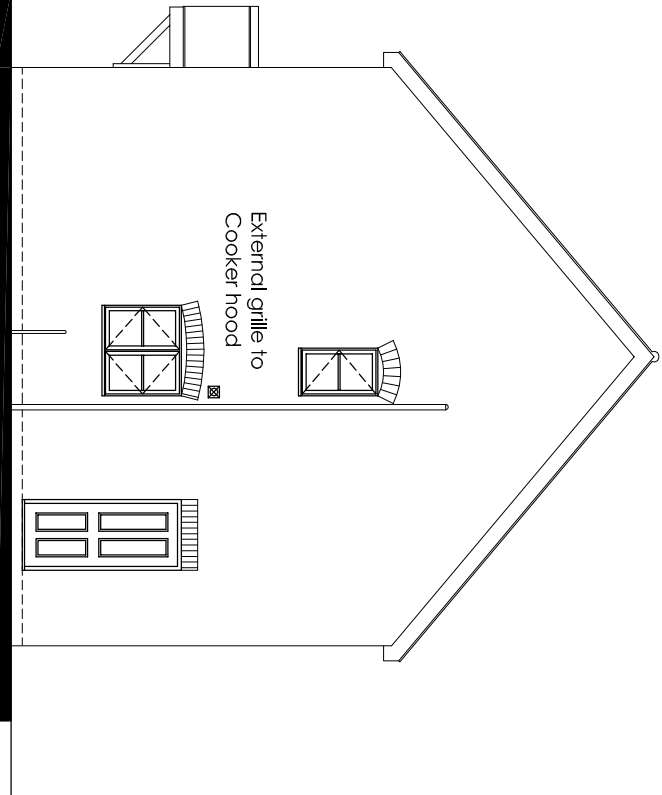


Side Elevation

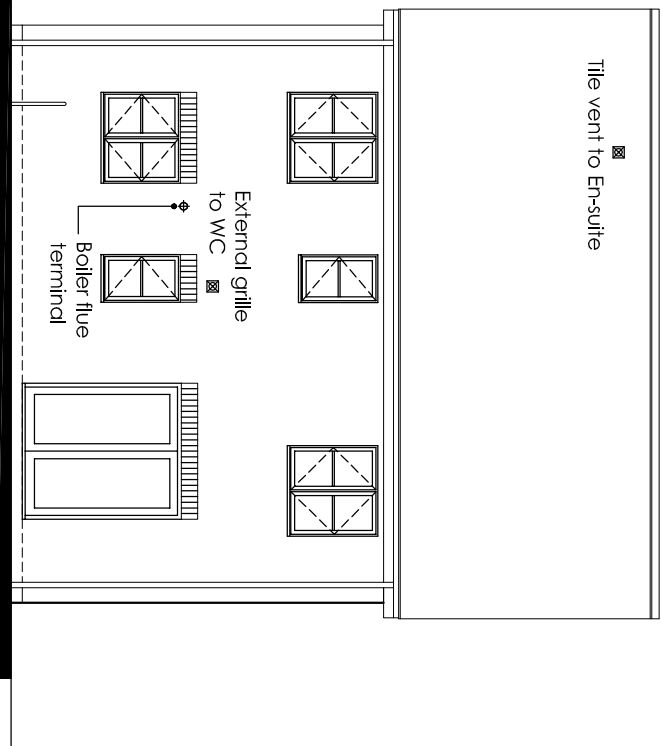


Rear Elevation

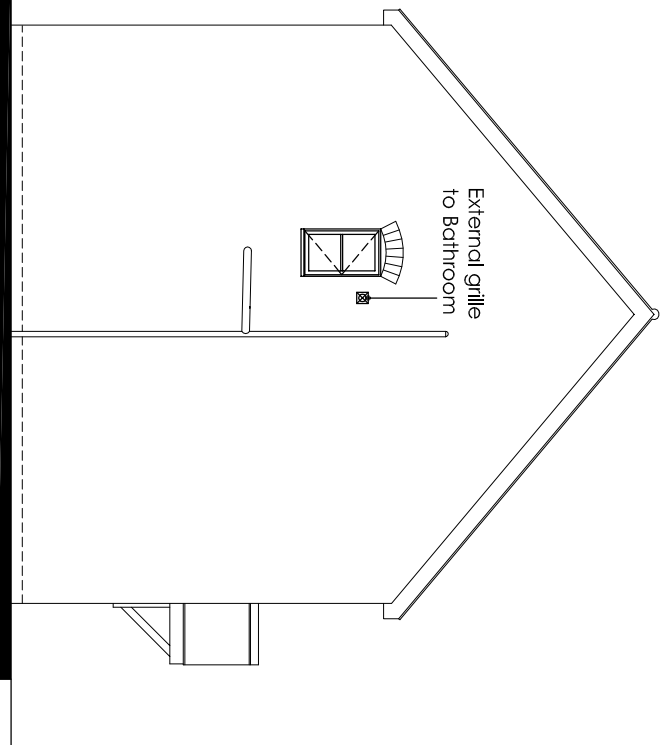

Side Elevation

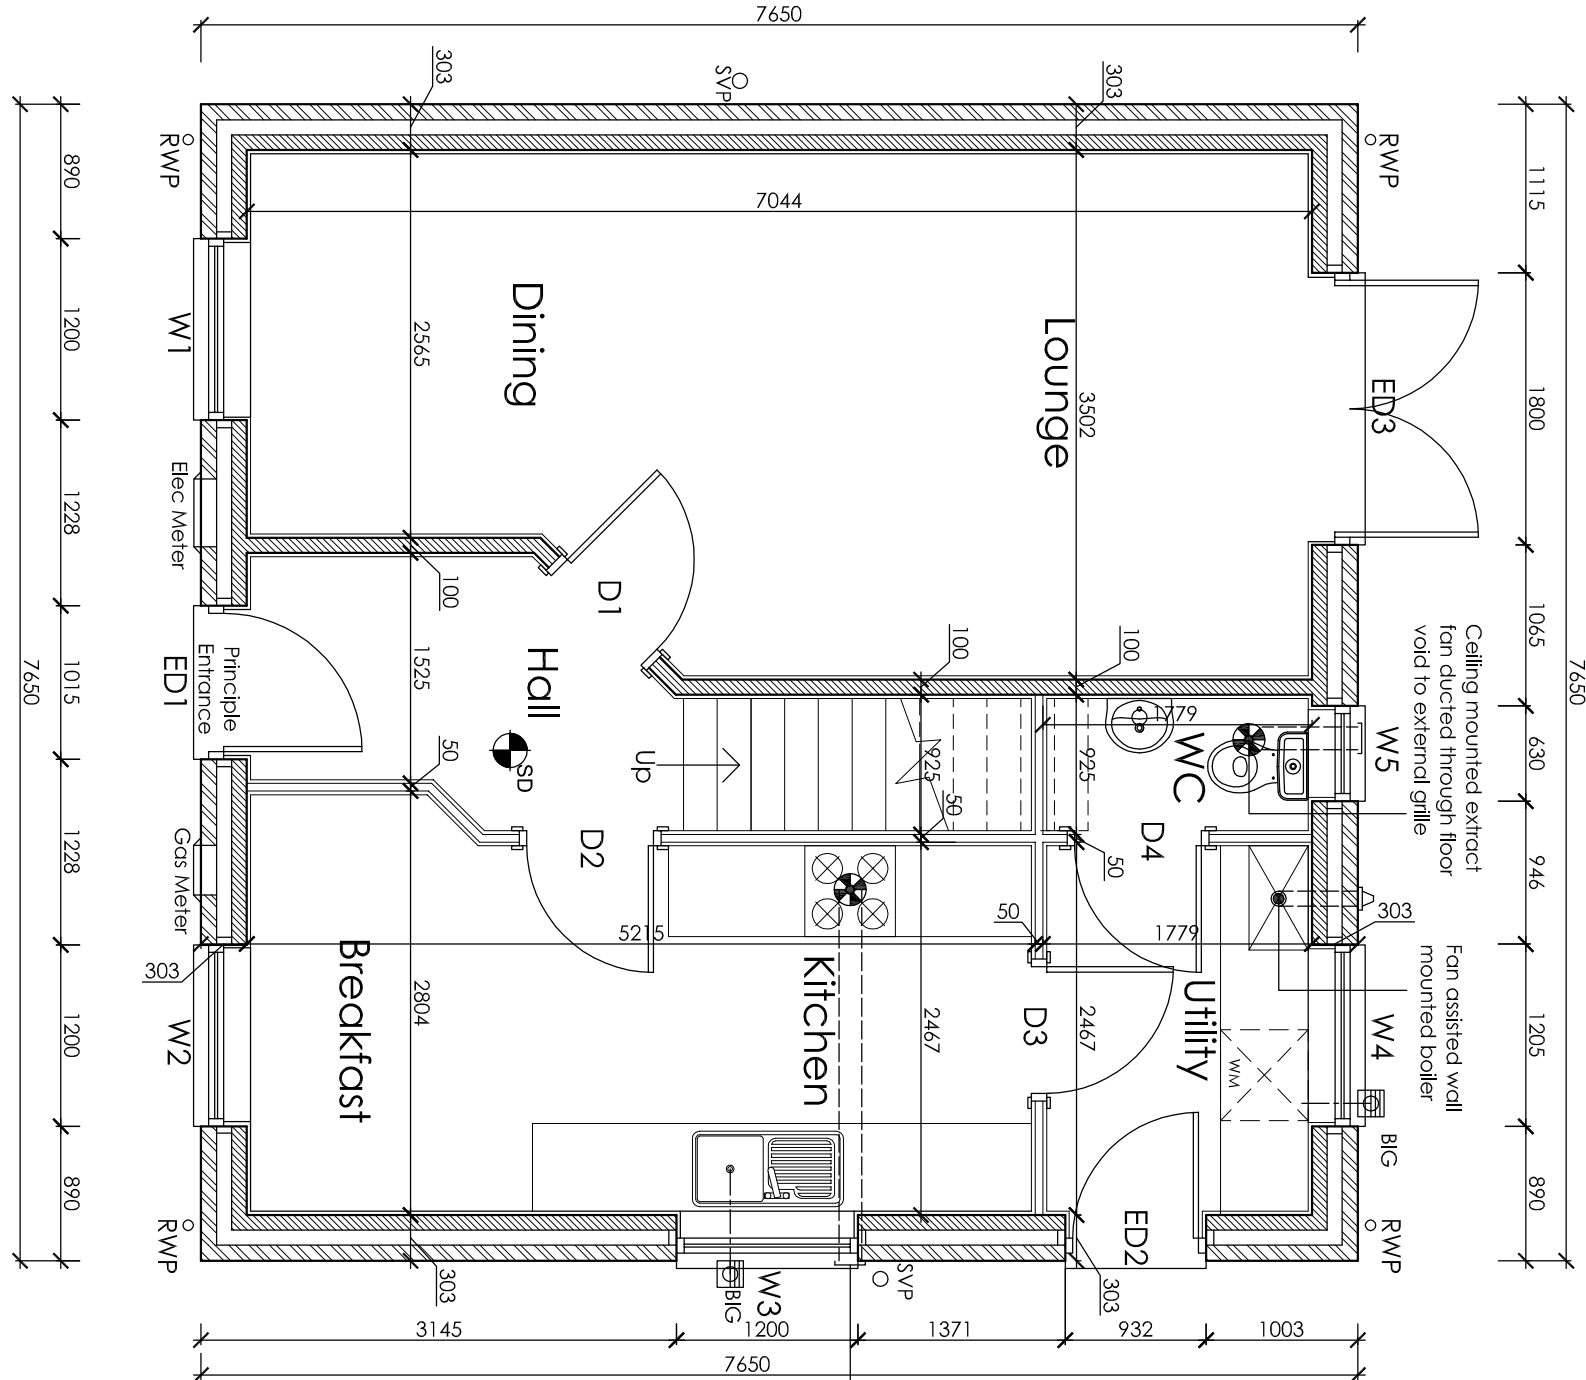

Ground Floor Plan

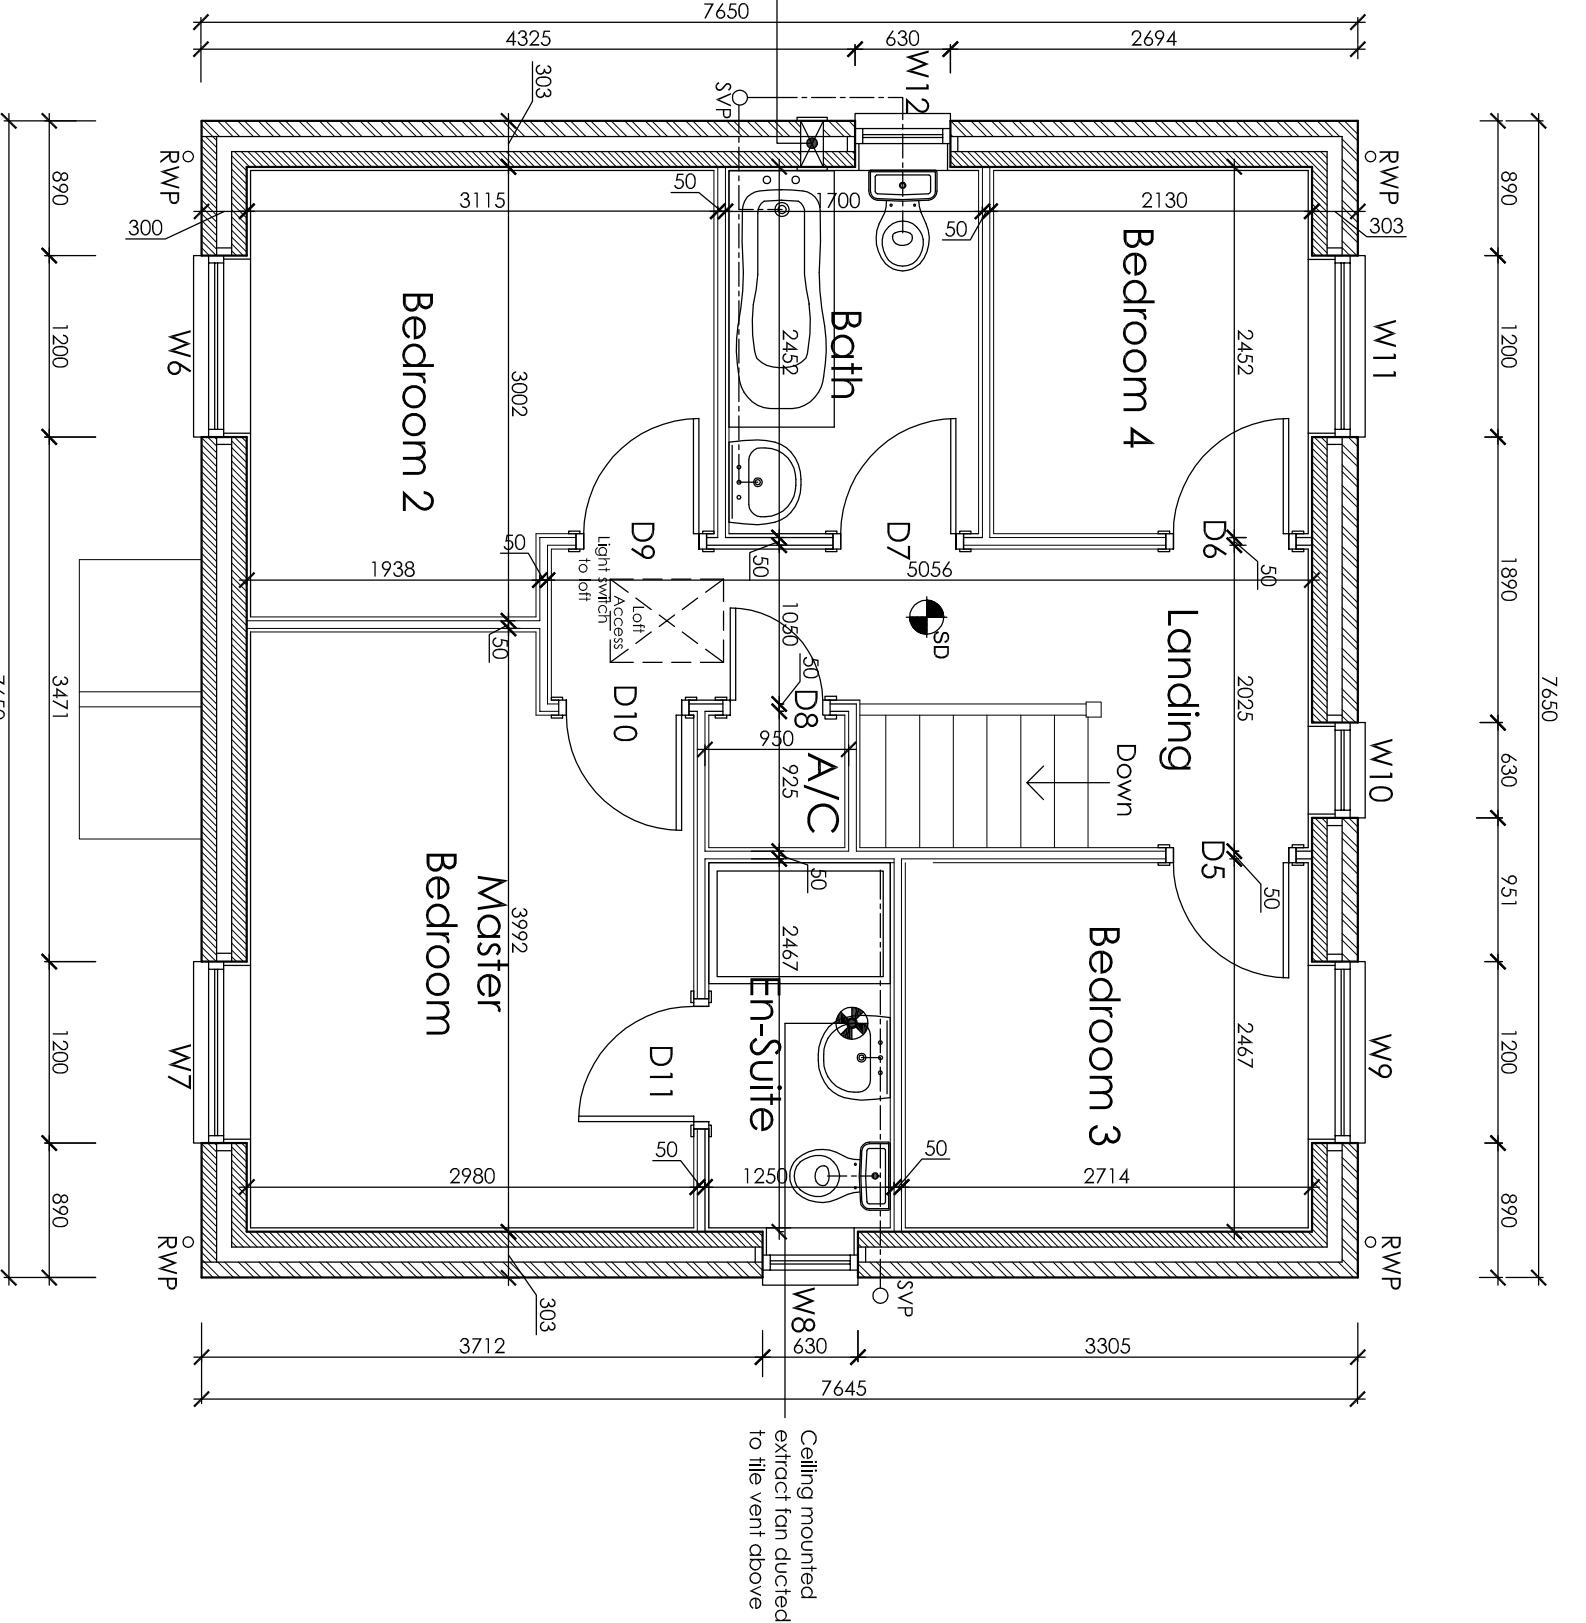

First Floor Plan

LINCOLN OPENING SCHEDULE			
REF	DESCRIPTION	WIDTH	HEIGHT
W1	Window	1200	1350
W2	Window	1200	1050
W3	Window	1200	1050
W4	Window	1200	1050
W5	Window	630	1050
W6	Window	1200	1200
W7	Window	1200	1200
W8	Window	630	1050
W9	Window	1200	1050
W10	Window	630	1050
W11	Window	1200	1200
W12	Window	630	1050
ED1	Door	1015	2100
ED2	Door	932	2100
ED3	Door	1800	2100

Lincoln
Stair Case
Rise: 203.5
Going: 223
Pitch: 42°

LINCOLN INTERNAL DOOR SCHEDULE			
REF	DESCRIPTION	WIDTH	HEIGHT
D1	Door	838	1981
D2	Door	838	1981
D3	Door	838	1981
D4	Door	838	1981
D5	Door	762	1981
D6	Door	762	1981
D7	Door	762	1981
D8	Door	410	1275
D9	Door	762	1981
D10	Door	762	1981
D11	Door	762	1981