

Do not scale directly from this drawing. All discrepancies are to be brought to the attention of the below office. The copyright in this drawing is owned by studio 11 architecture.

The General Contractor is to check all dimensions on site and report discrepancies to the designer.

All details shown on this drawing, including foundations, are based upon typical site conditions related to the area. No responsibility can be accepted for abnormal conditions which may be discovered during construction, unless reported to the designer, so that design amendments may be considered. Site soil surveys are recommended in respect of foundations to establish specific site conditions before foundation work is undertaken.

The details and information shown herein relating to existing underground drains, main services, cables, etc. and existing structural details, are as obtained by normal survey observation methods. Although all reasonable effort has been made, no guarantee can be made or given for the completeness or accuracy of this information.


Lancaster Plot 12
Front elevation

Ludlow Plot 10
Side Elevation


Lancaster Plot 12
Rear Elevation

Lancaster Plot 12
Side Elevation

Typical Section of Lancaster Plot 12

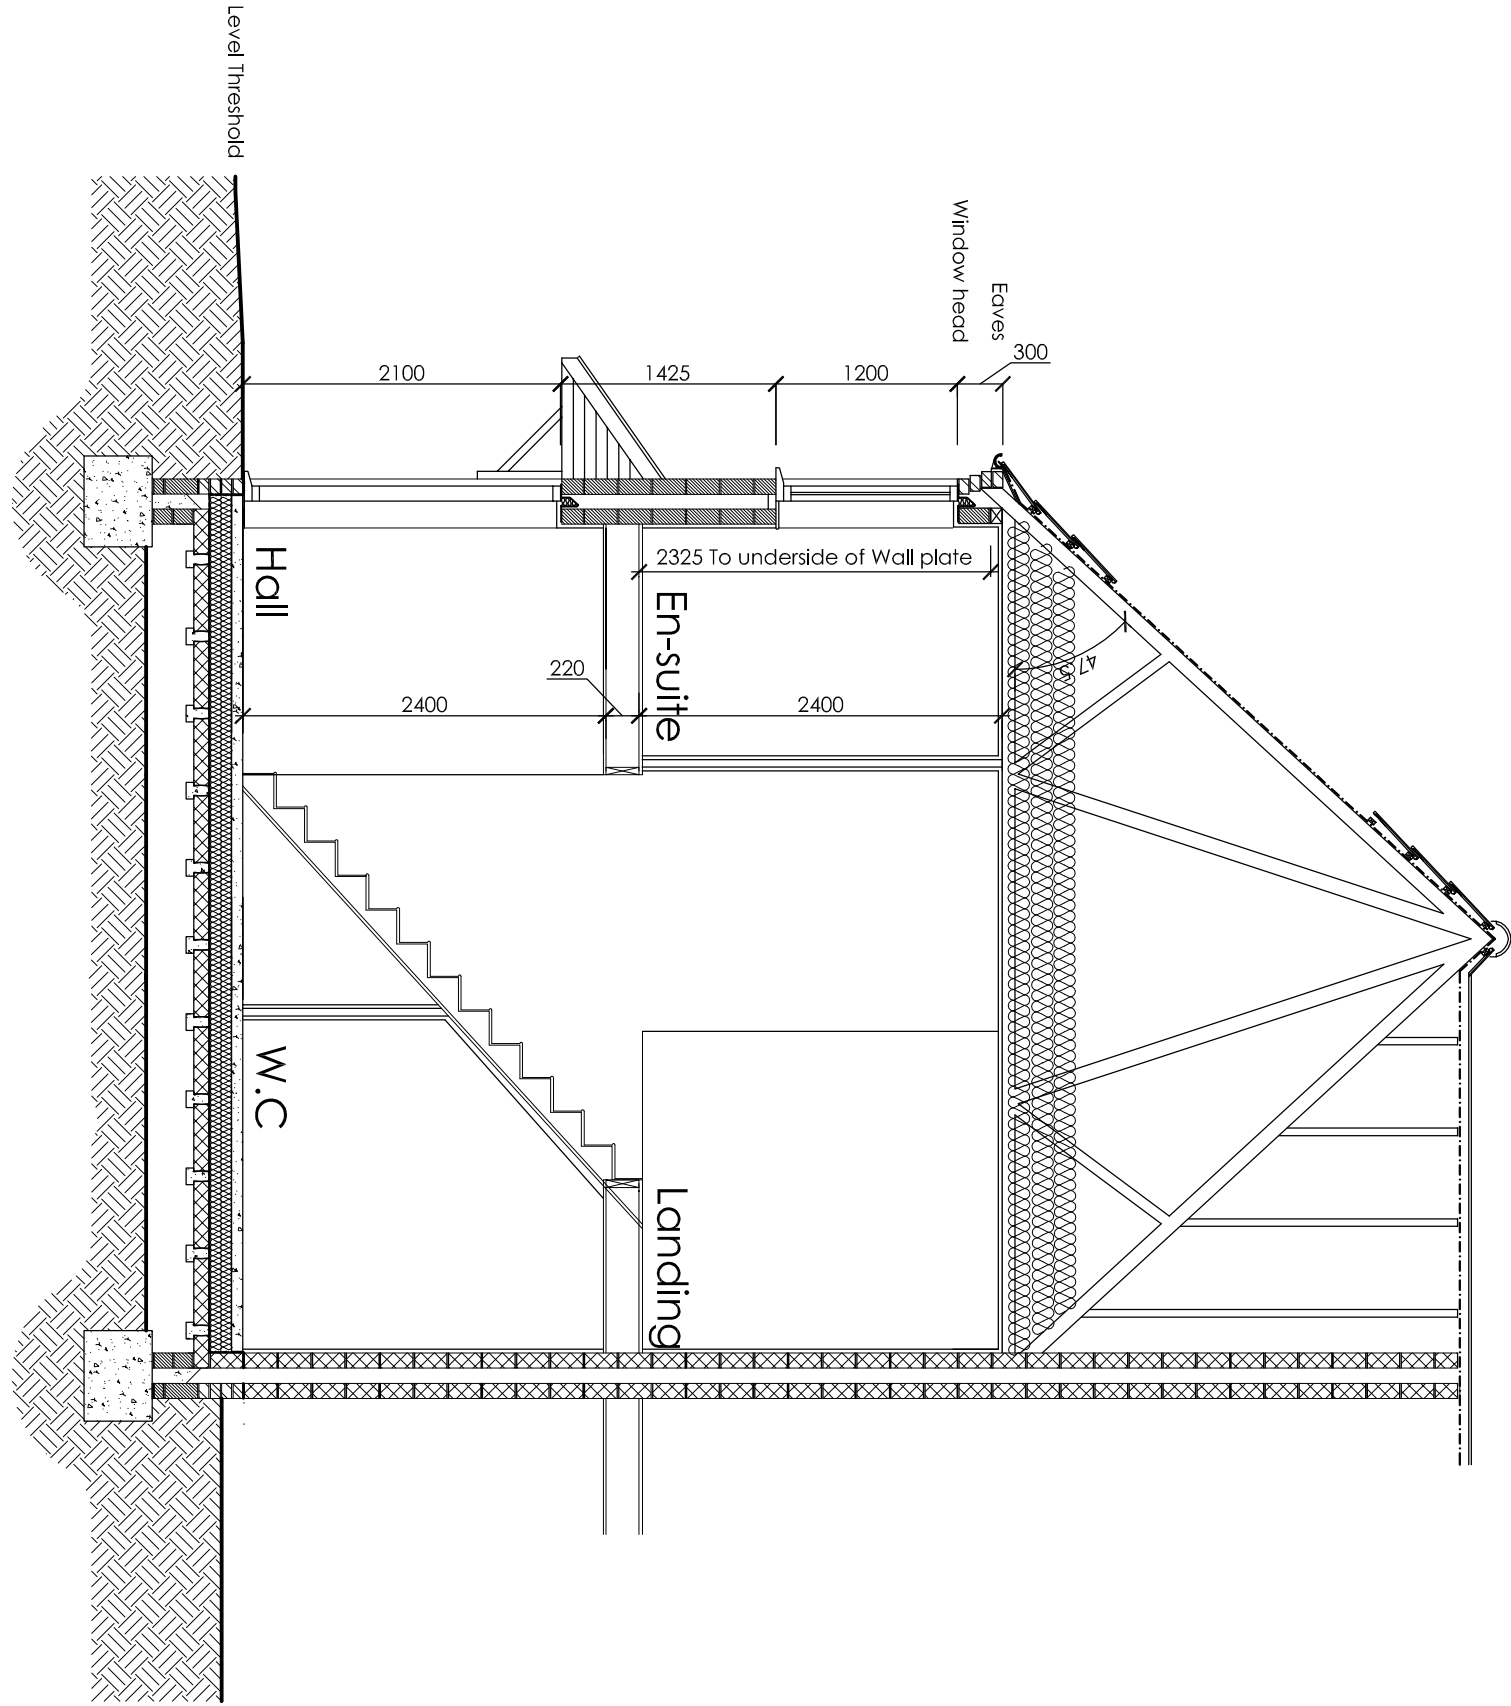

Typical Section of Alnwick Plot 11

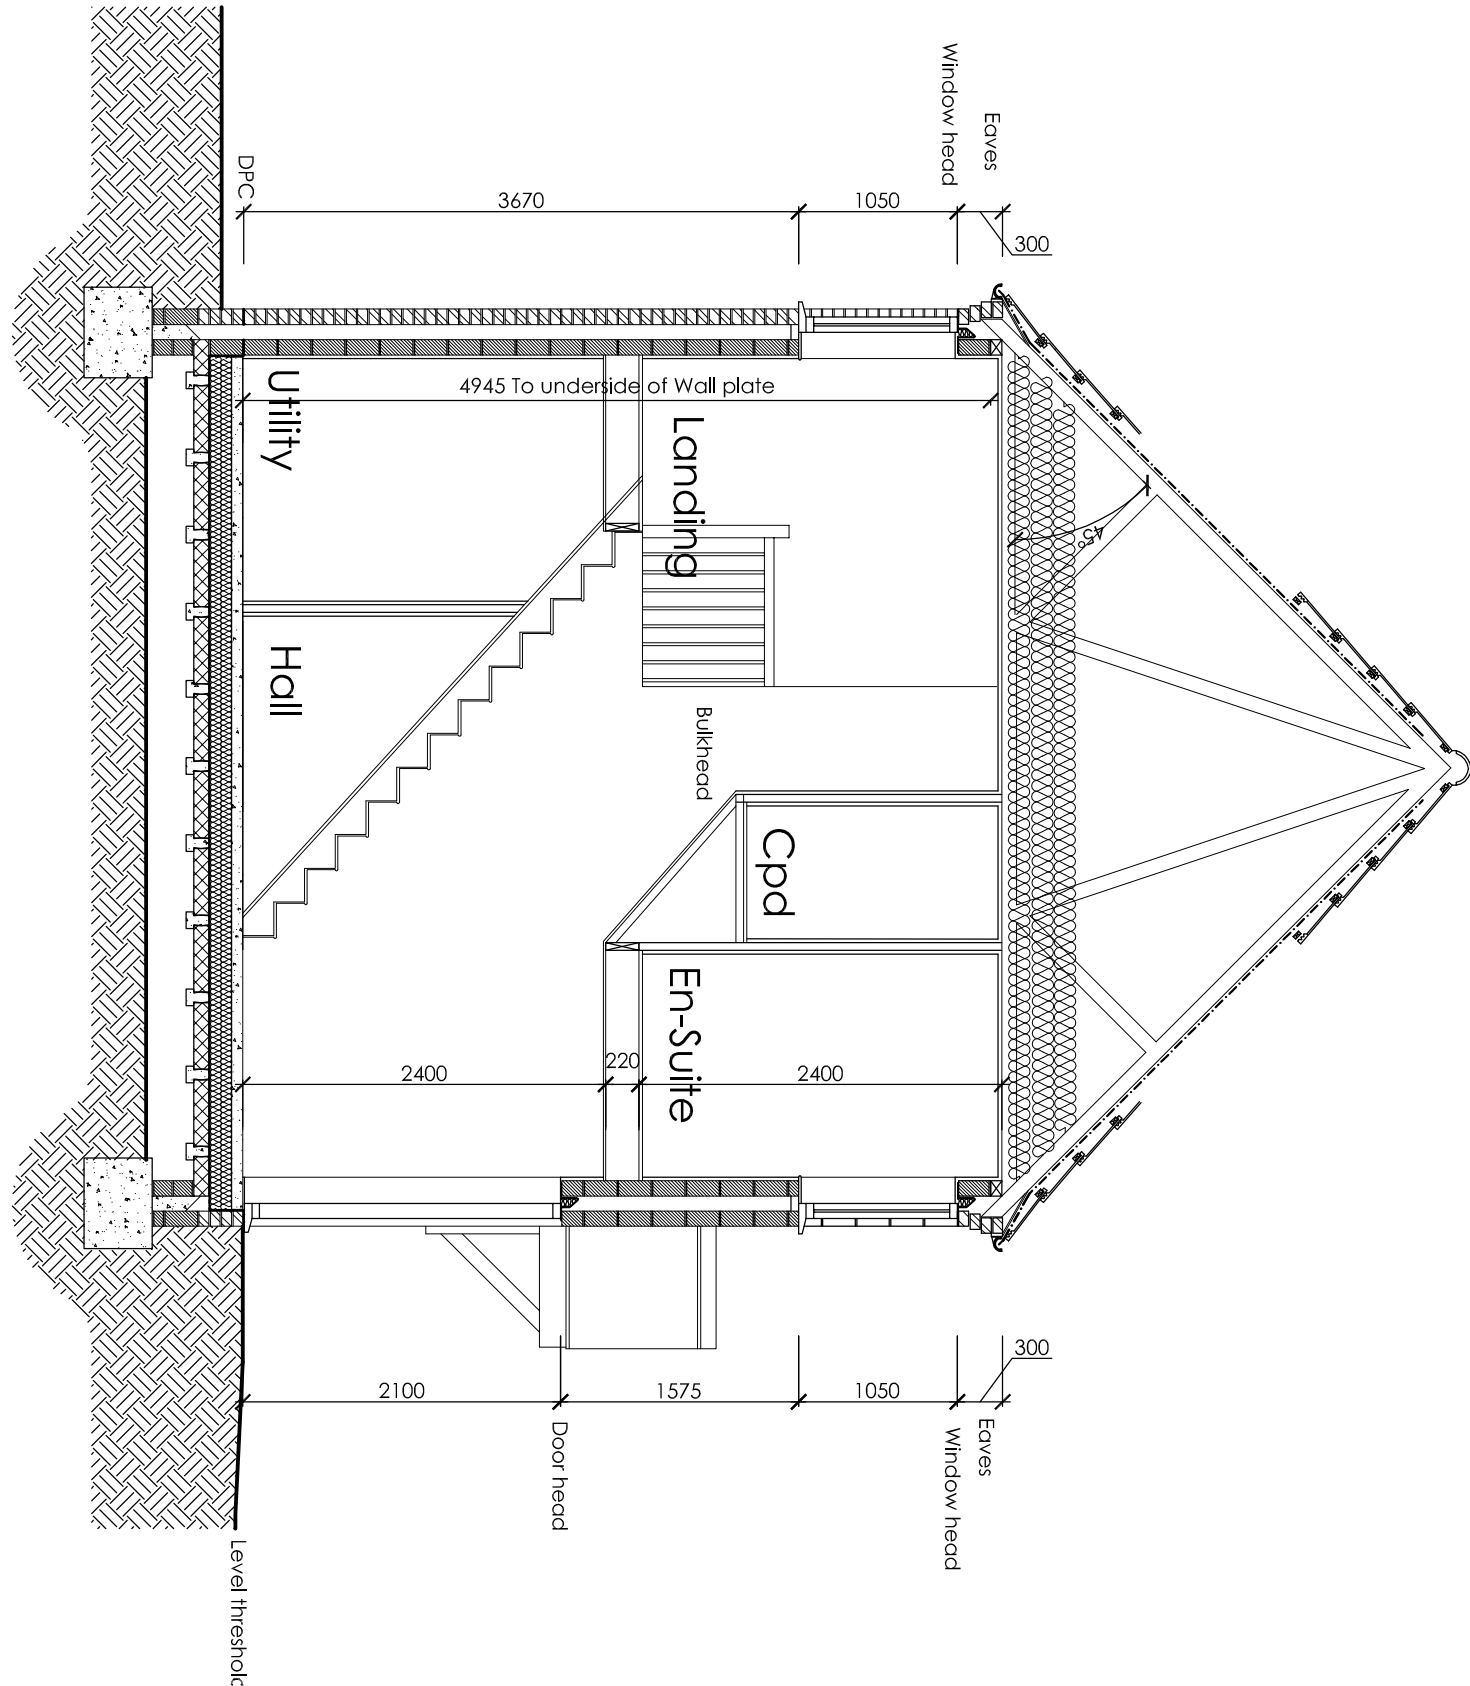

Typical Section of Ludlow Plot 12

