



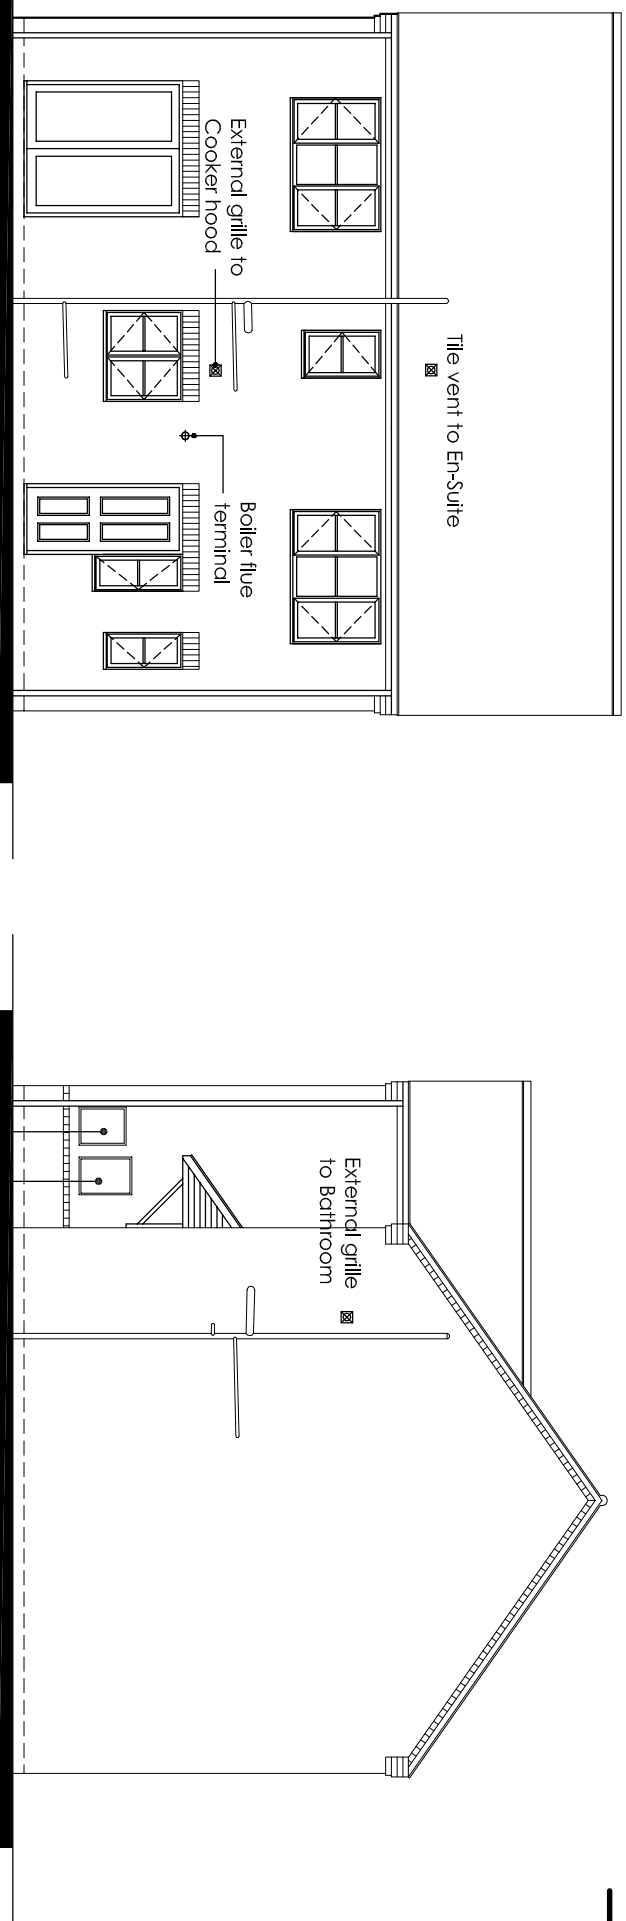

Side Elevation

Rear Elevation

Side Elevation

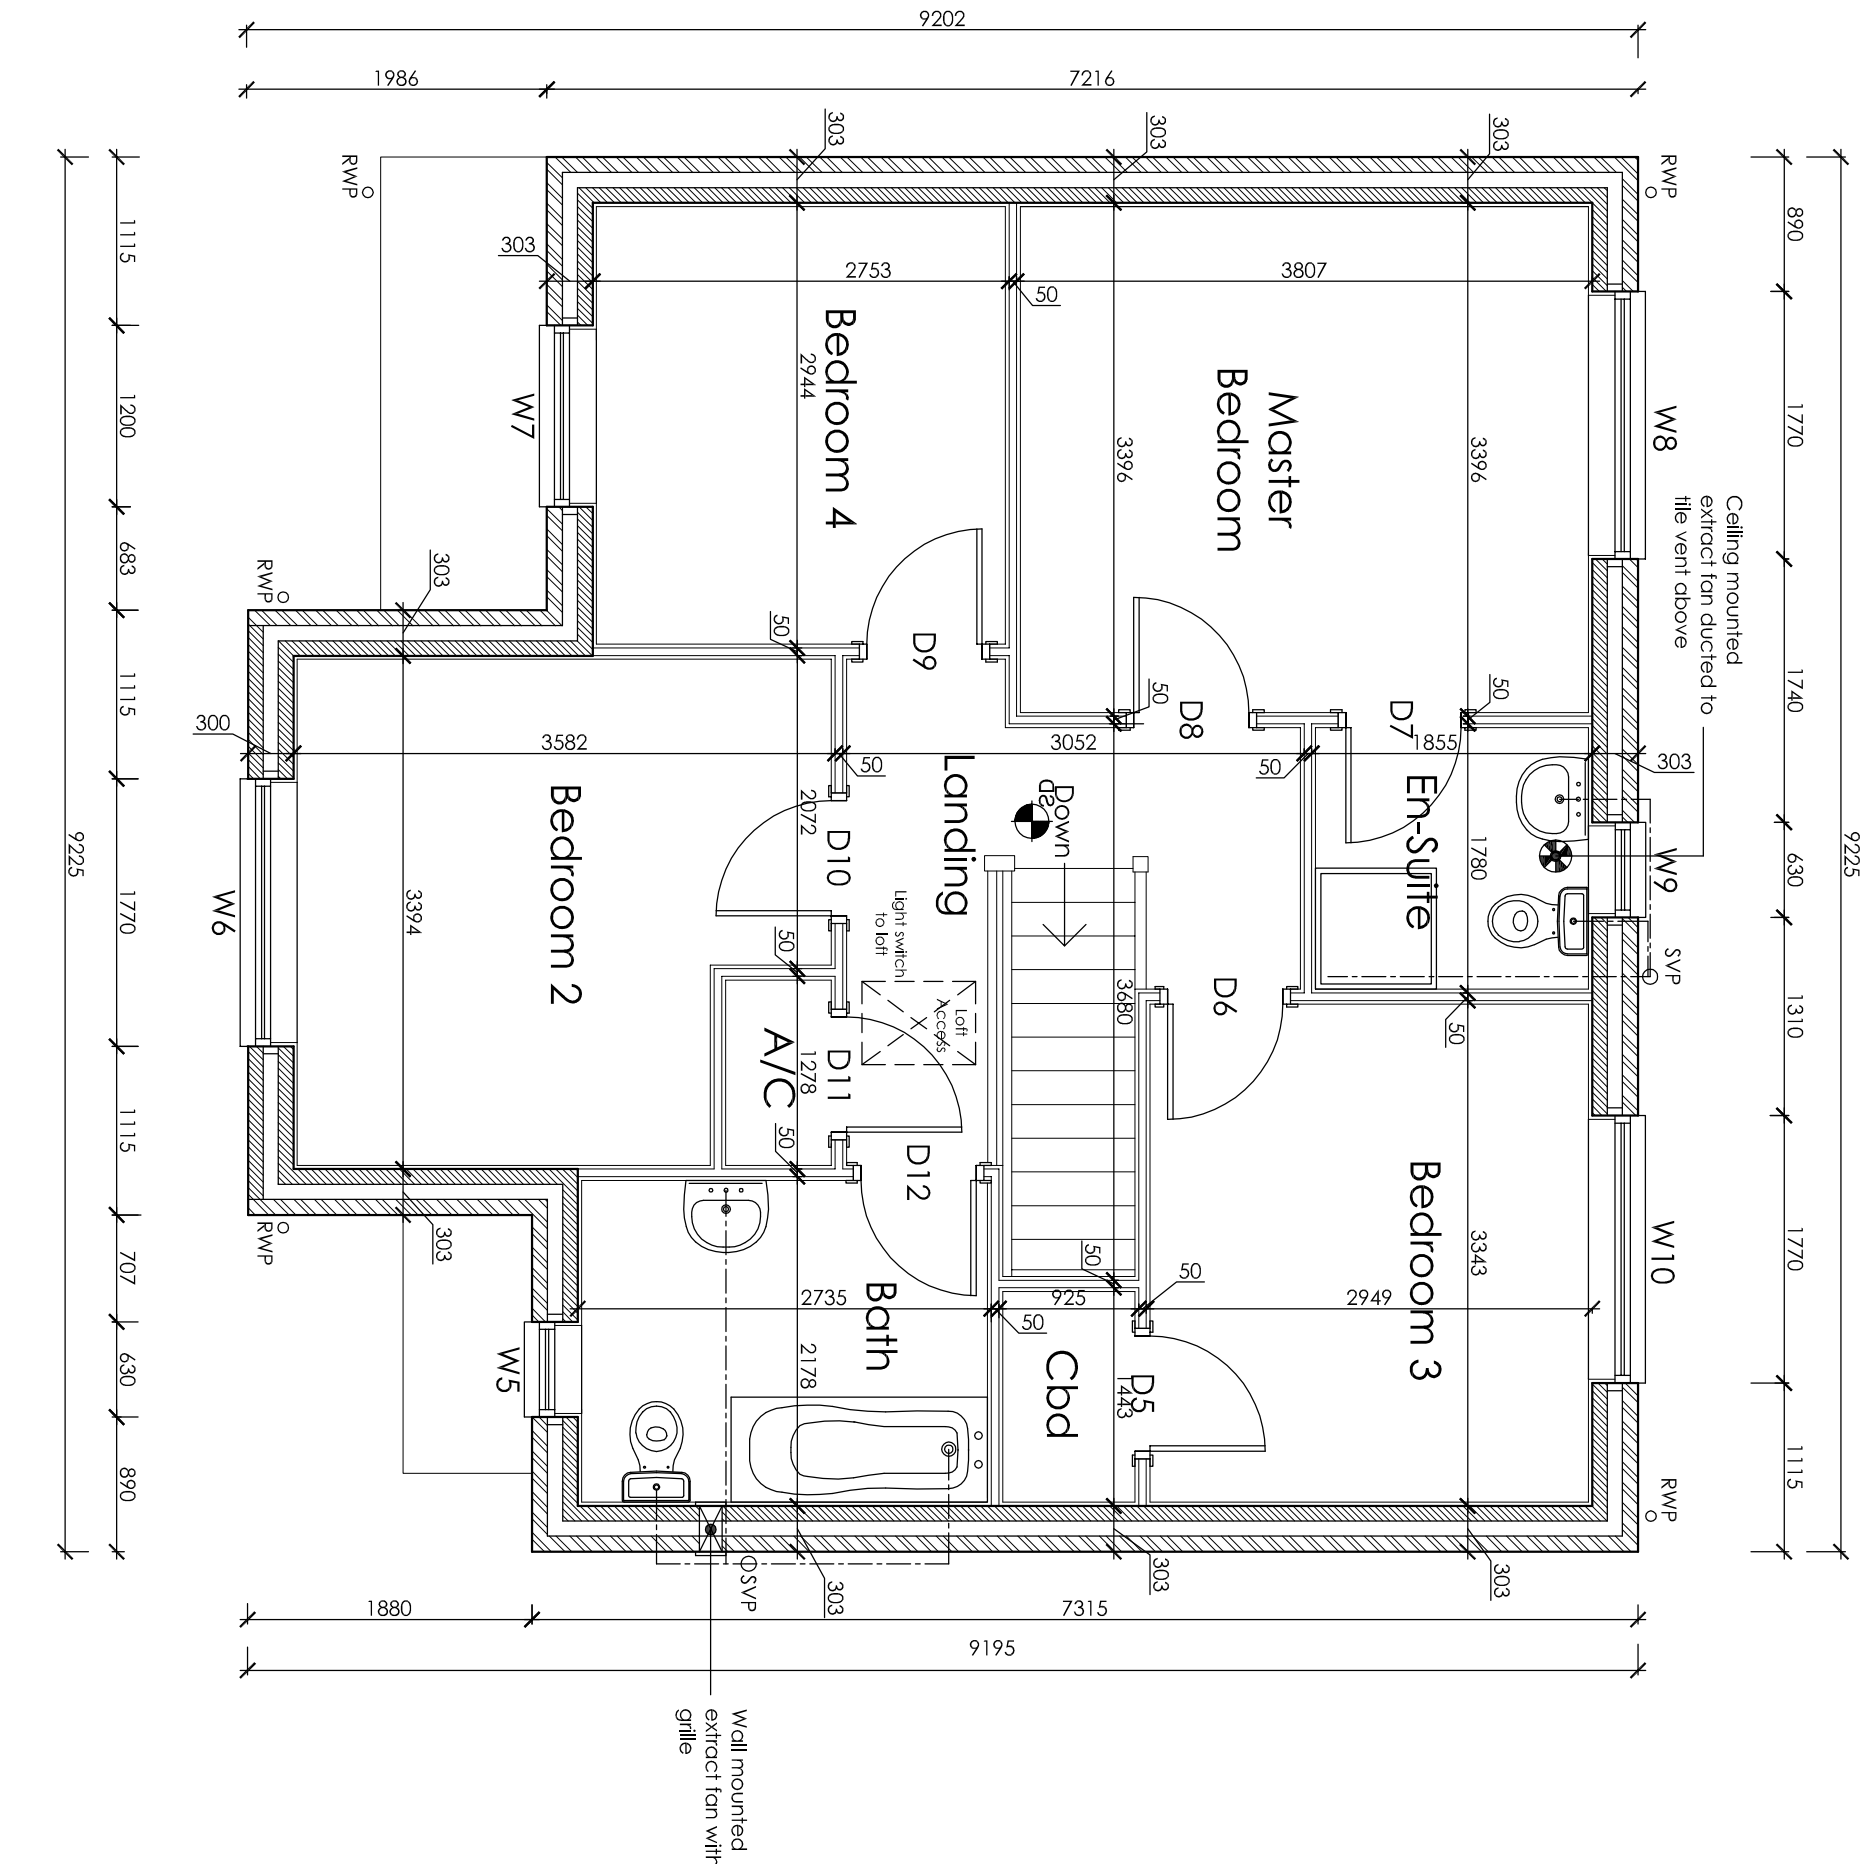

Ground Floor Plan

First Floor Plan

Lumley
Stair Case
Rise: 203.5
Going: 223
Pitch: 42°

LUMLEY INTERNAL DOOR SCHEDULE			
REF	DESCRIPTION	WIDTH	HEIGHT
D1	Door	838	1981
D2	Door	838	1981
D3	Door	838	1981
D4	Door	838	1981
D5	Door	762	1981
D6	Door	762	1981
D7	Door	762	1981
D8	Door	762	1981
D9	Door	762	1981
D10	Door	762	1981
D11	Door	762	1981
D12	Door	762	1981