



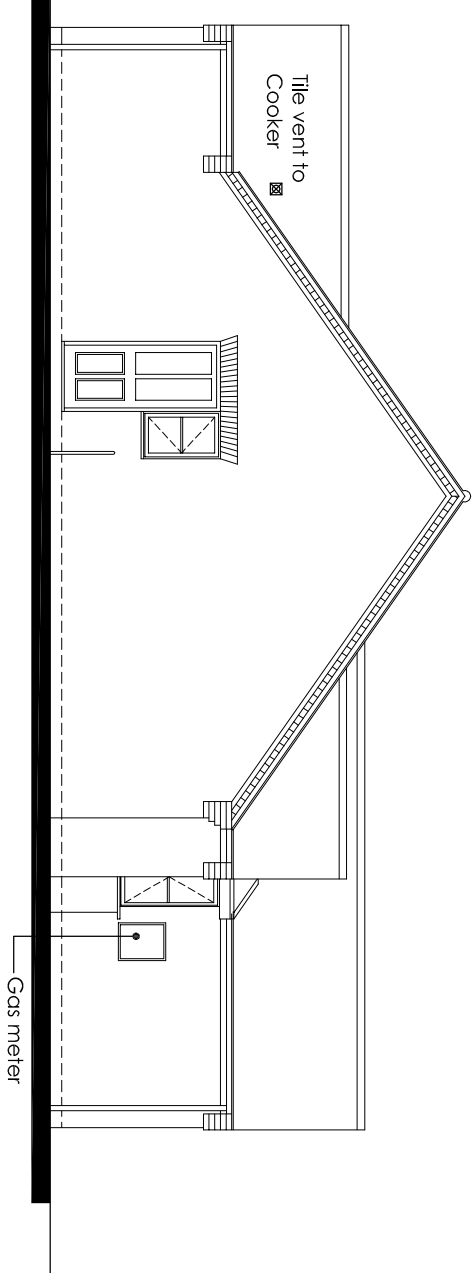

Side Elevation

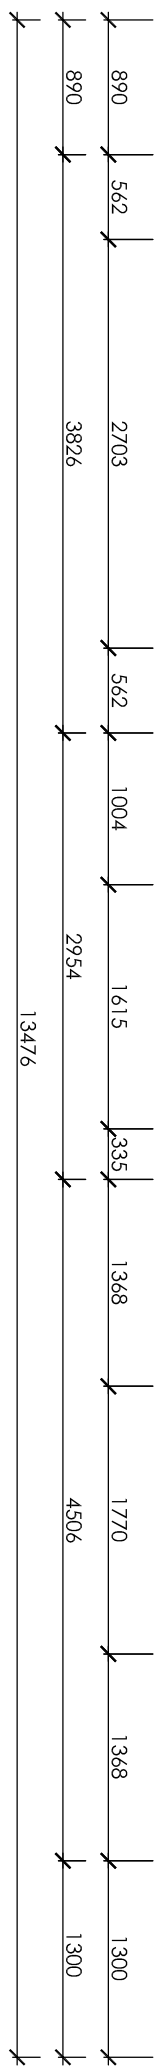

SHERBORNE INTERNAL DOOR SCHEDULE			
REF	DESCRIPTION	WIDTH	HEIGHT
D1	Door	838	1981
D2	Door	1380	1981
D3	Door	1380	1981
D4	Door	838	1981
D5	Door	838	1981
D6	Door	838	1981
D7	Door	838	1981
D8	Door	838	1981
D9	Door	1380	1981
			2 x 670 x 1981 Doors

Measurement Bar - When printed to the correct scale this line measures 100mm.

BUILDING REGULATIONS

The details and information shown hereon relating to existing underground drains, main services, cables, etc., and existing structural details, are obtained by normal survey observation method. Although all reasonable effort has been made, no guarantees can be made or given for the completeness or accuracy of this information.