


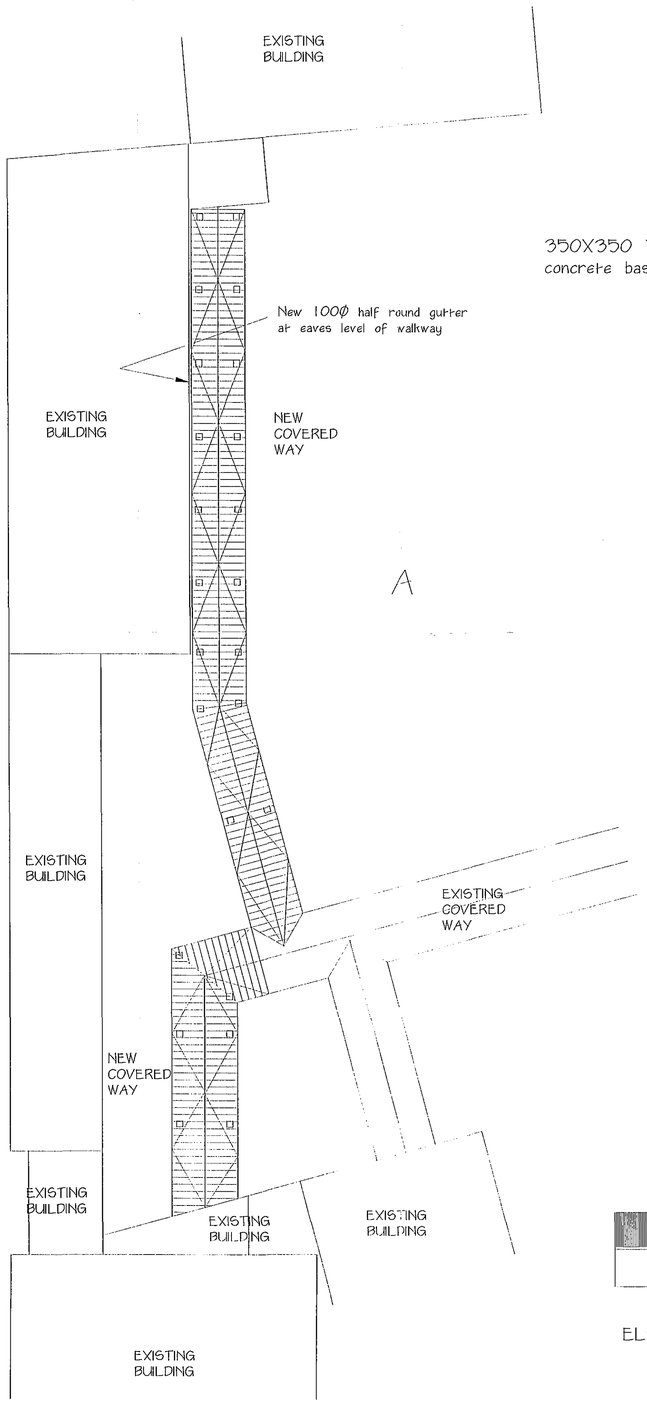


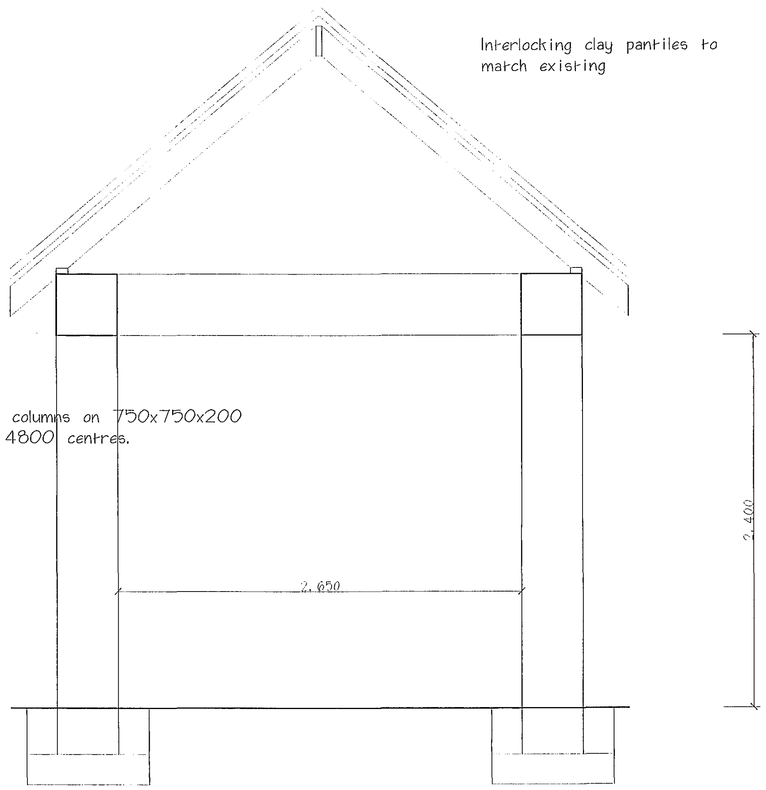

TYPICAL SECTION THROUGH WALKWAY

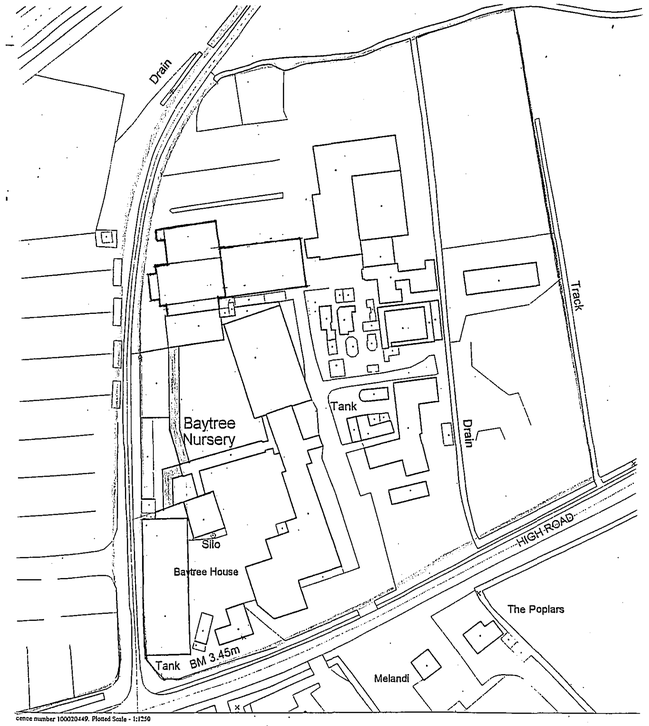

SITE AND LOCATION PLAN.
SCALE; 1 ;1250

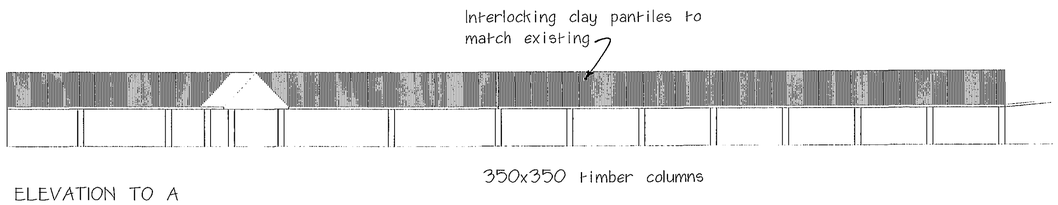

ELEVATION TO A

REVISIONS:-

SHDC Planning & Development
2 1 JAN 2005
Ref: 0674/05

DETERMINED PLAN

M. PARKER
& SONS LIMITED
BUILDERS & CONTRACTORS
ST. JOHNS RD SPALDING LINCS PE11 1JX
FAX. 01775 762171 TEL. 01775 724777

PROPOSED EXTENSION TO EXISTING WALKWAY CANOPY AT
BAYTREE NURSERIES GARDEN CENTRE
HIGH ROAD
WESTON

PLANS SECTION AND ELEVATIONS

SCALES 1;200, 1;20, 1;1250
DRG. NO. BNWCAN01 DATE