



KEY


	Existing Ground Levels
	Proposed Ground Levels

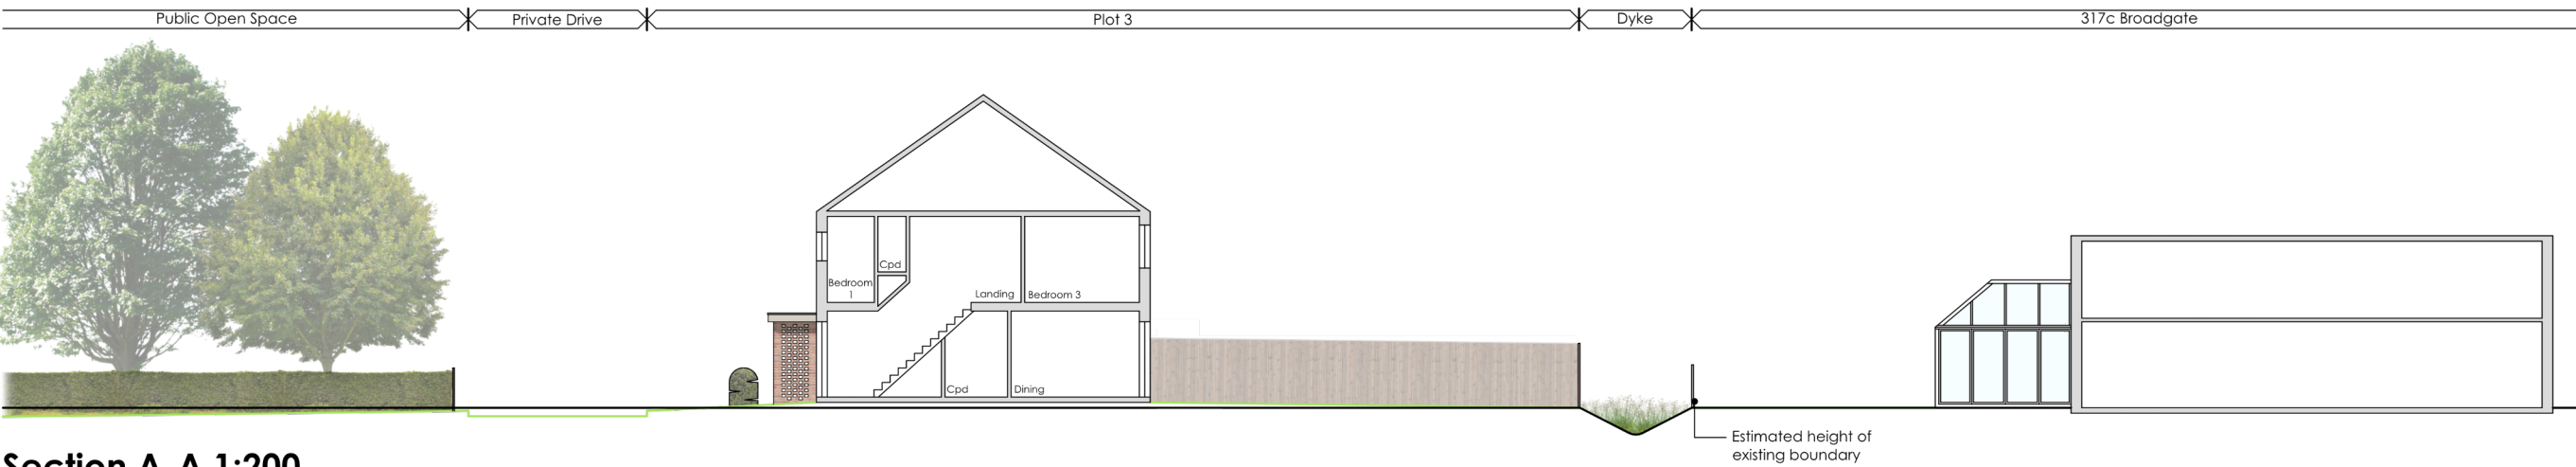


Section A-A 1:200

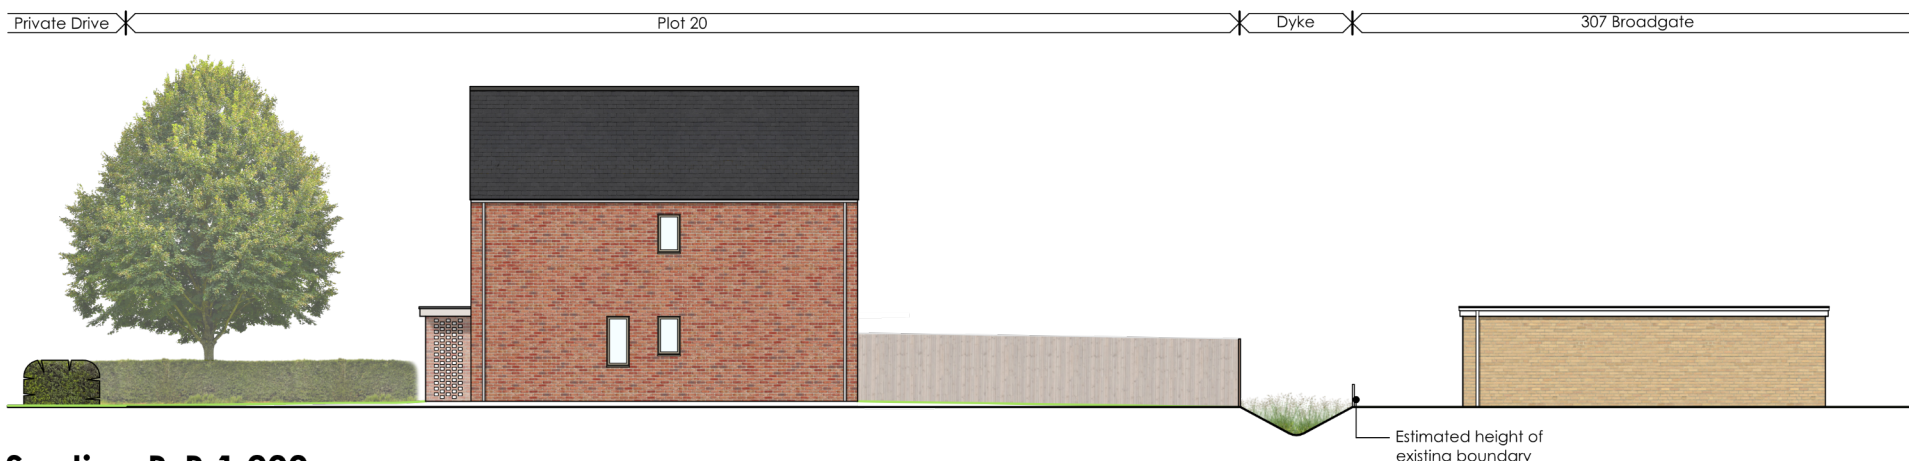

Section B-B 1:200

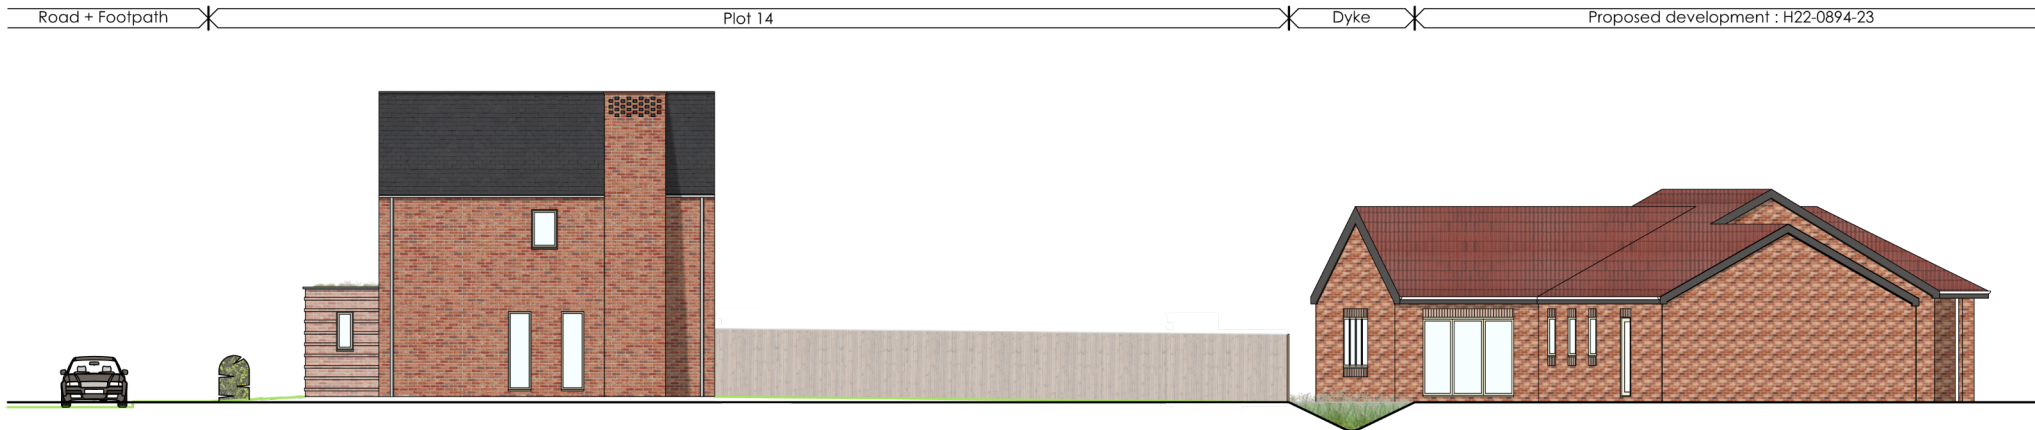

Section C-C 1:200

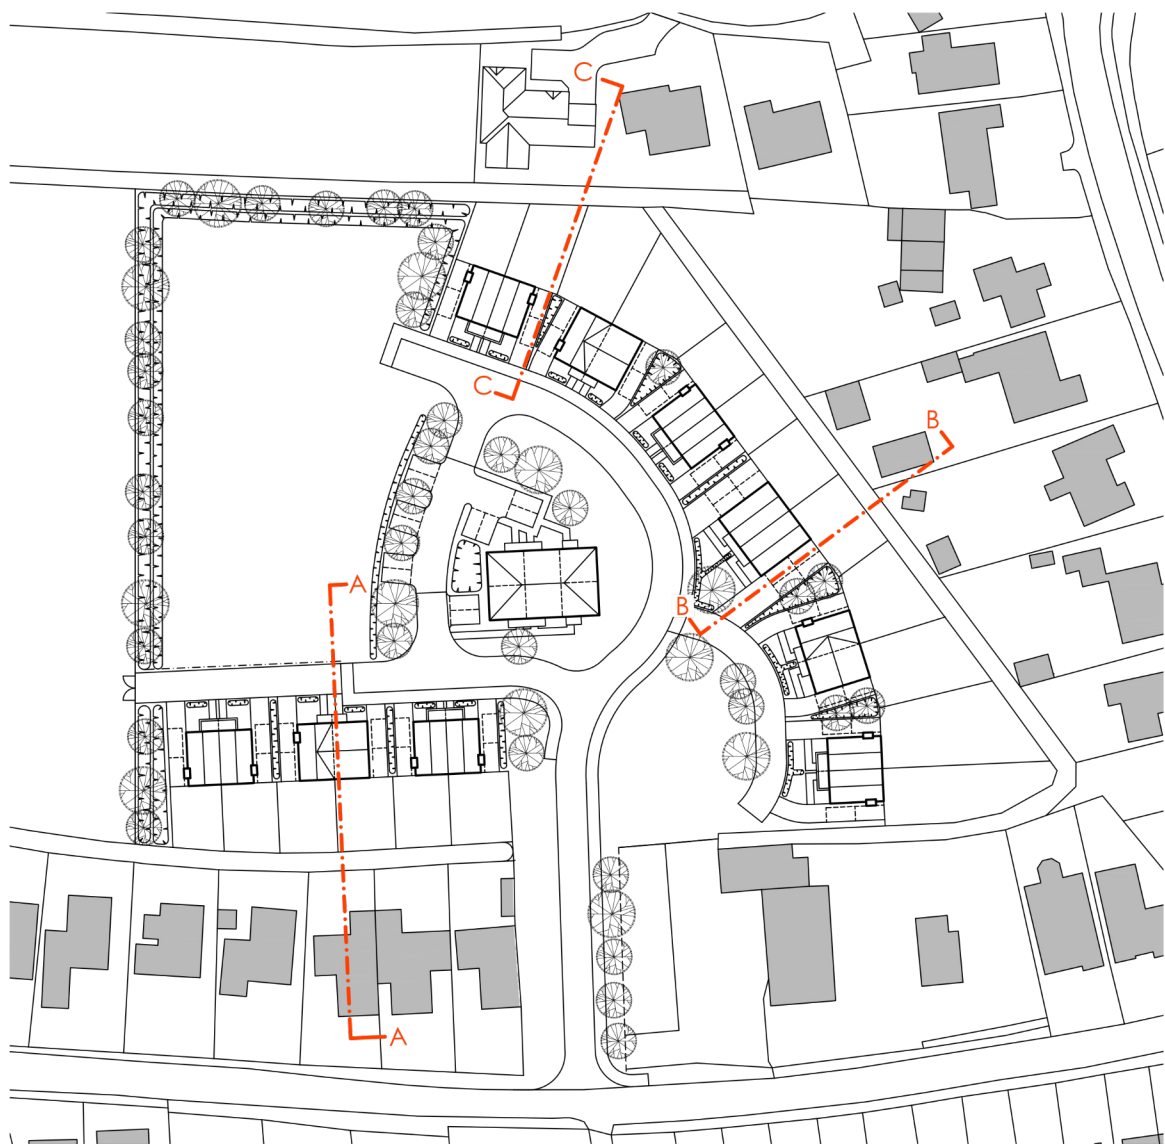


Site Layout 1:1250



A	20.11.2024	OS	Section B-B existing boundary height amended.
REVISION	DATE	DRAWN	DESCRIPTION

ISSUE STATUS

PLANNING

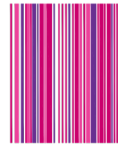

KING'S LYNN INNOVATION CENTRE,
INNOVATION DRIVE, KING'S LYNN,
PE30 5BY

T: 01553 970033
E: design@studio11architecture.co.uk
W: www.studio11architecture.co.uk

CLIENT	Halgarth Farms
PROJECT	Proposed new rural exception site on land off Broadgate, Weston Hills

DRAWING	Site Sections
---------	---------------

DRAWN OS	PROJECT DESIGNER KB	PROJECT DIRECTOR KB
DATE 21.08.2024	SCALE 1:200 & 1:1250	PAPER SIZE A2

DRAWING NUMBER	622.SS.01
----------------	-----------