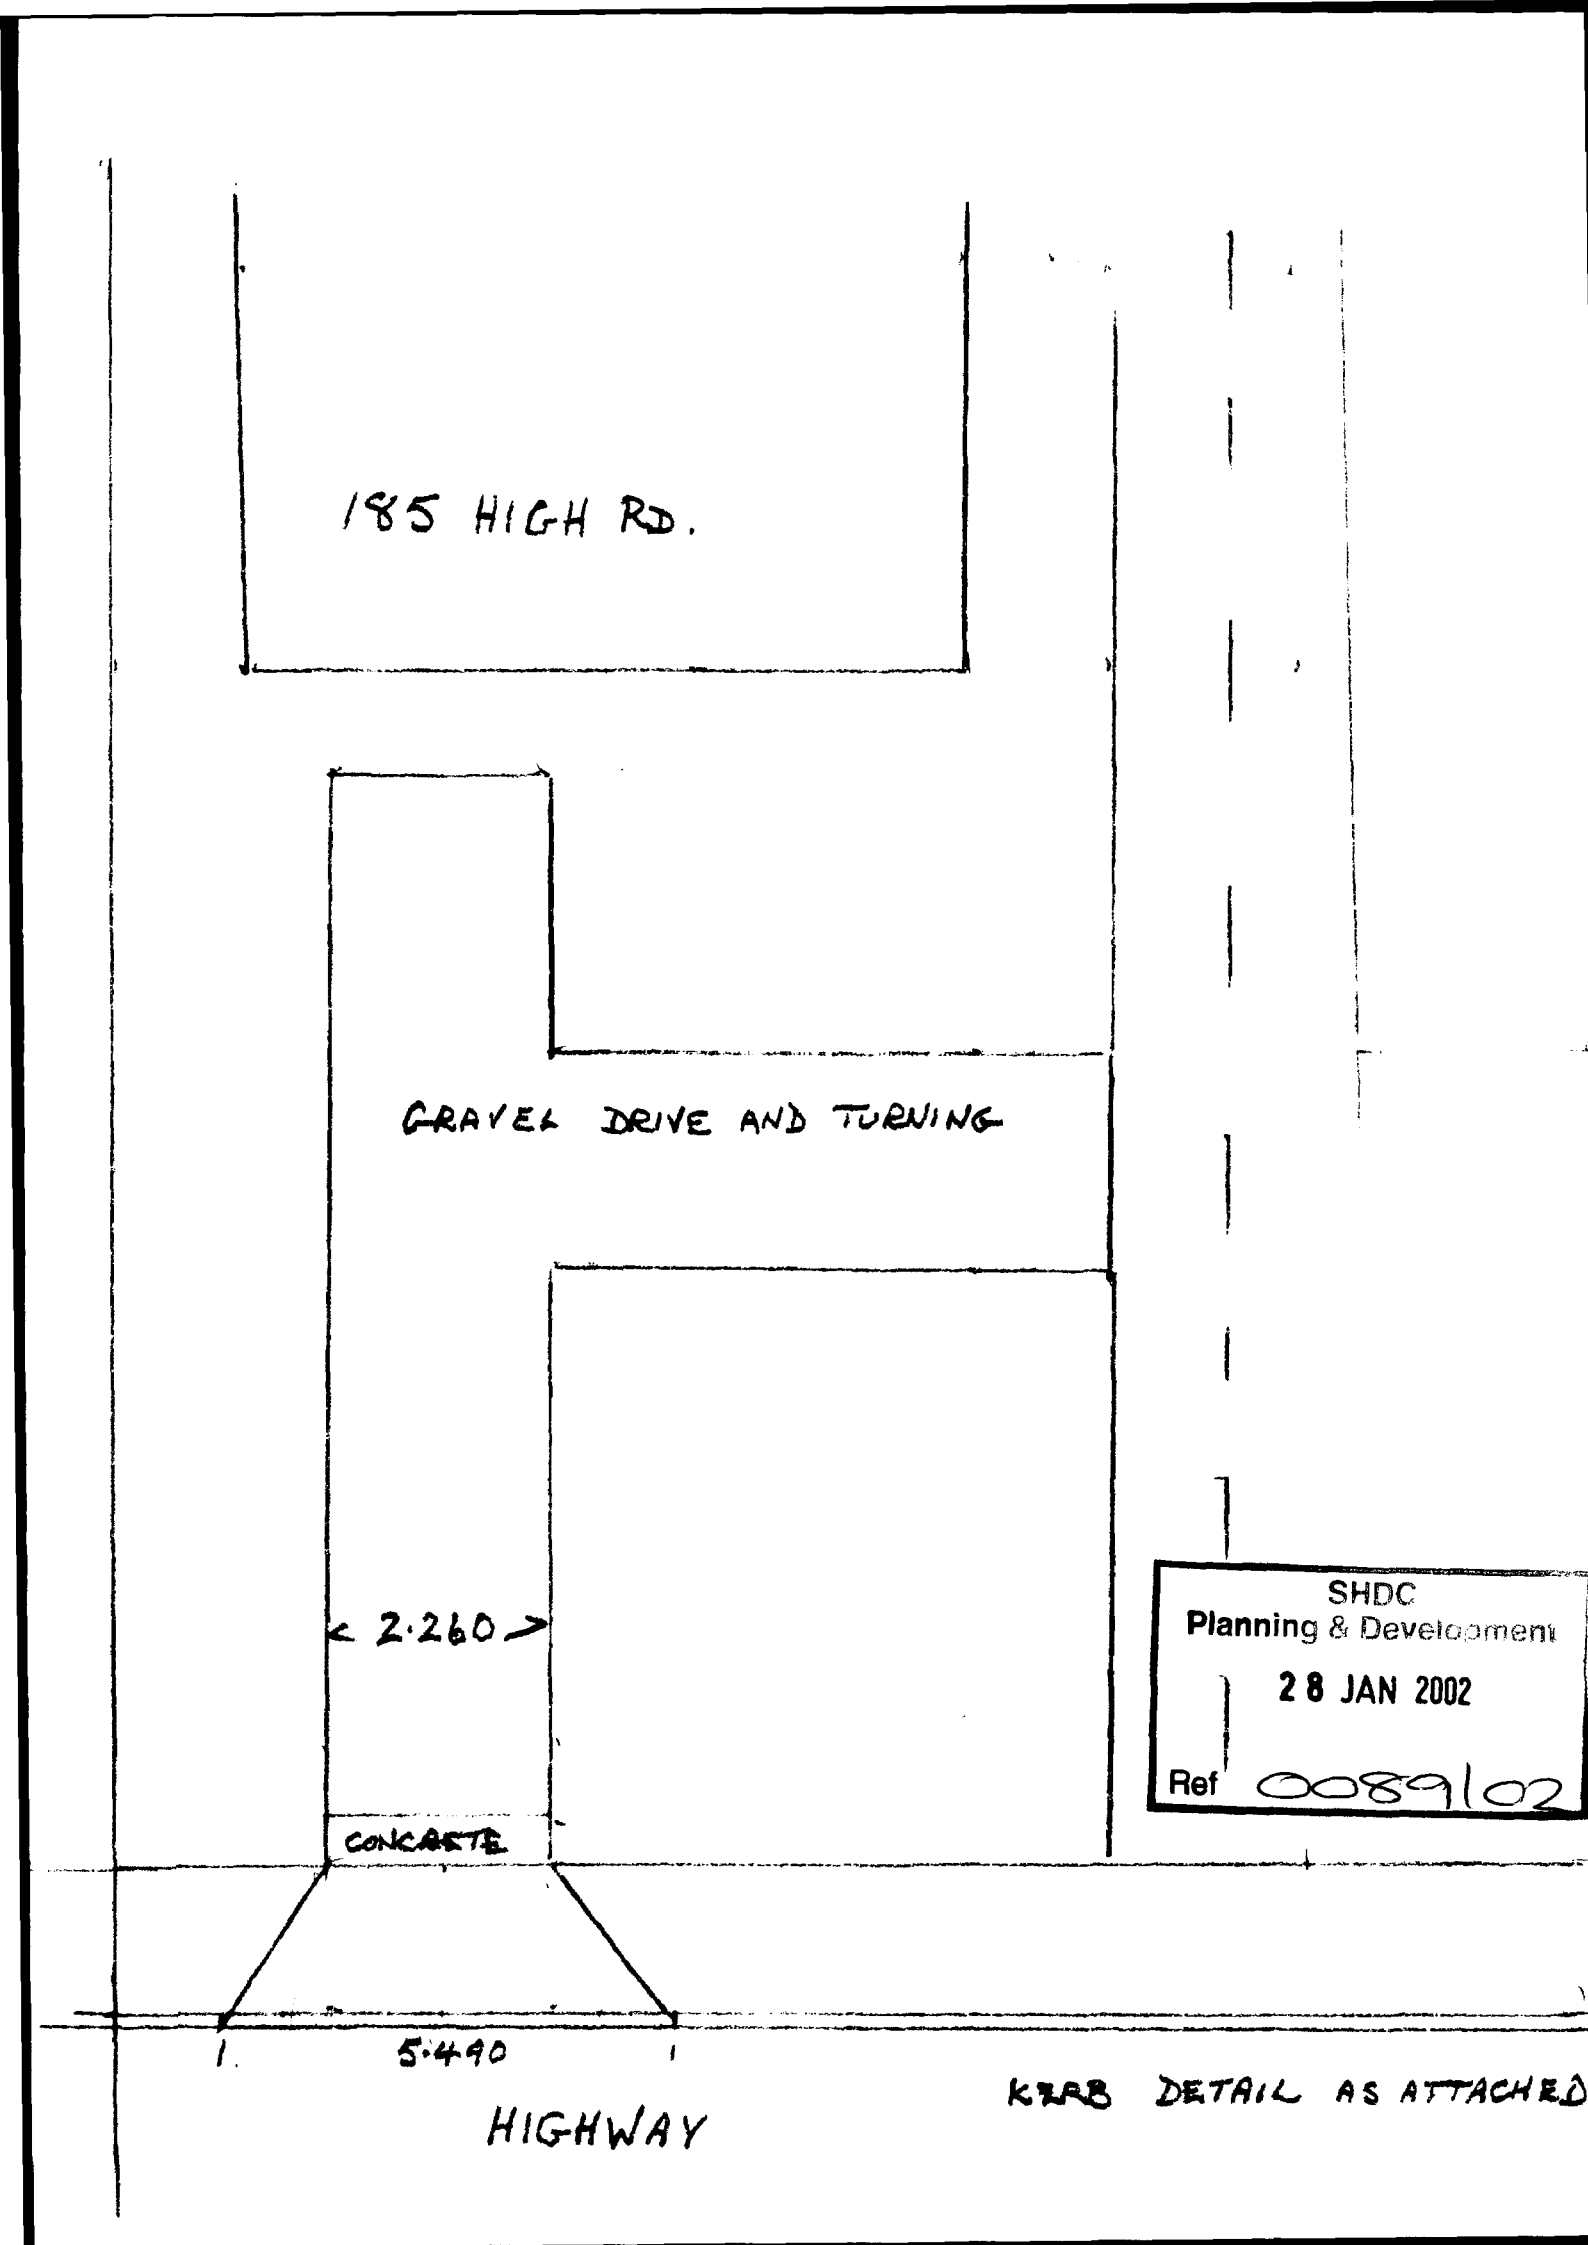


SHDC
Planning & Development
28 JAN 2002
Ref 0089/02