


Do not scale directly from this drawing. All discrepancies are to be brought to the attention of the Practice.

The copyright to this drawing is owned by Trevor A Clay RIBA Ltd.

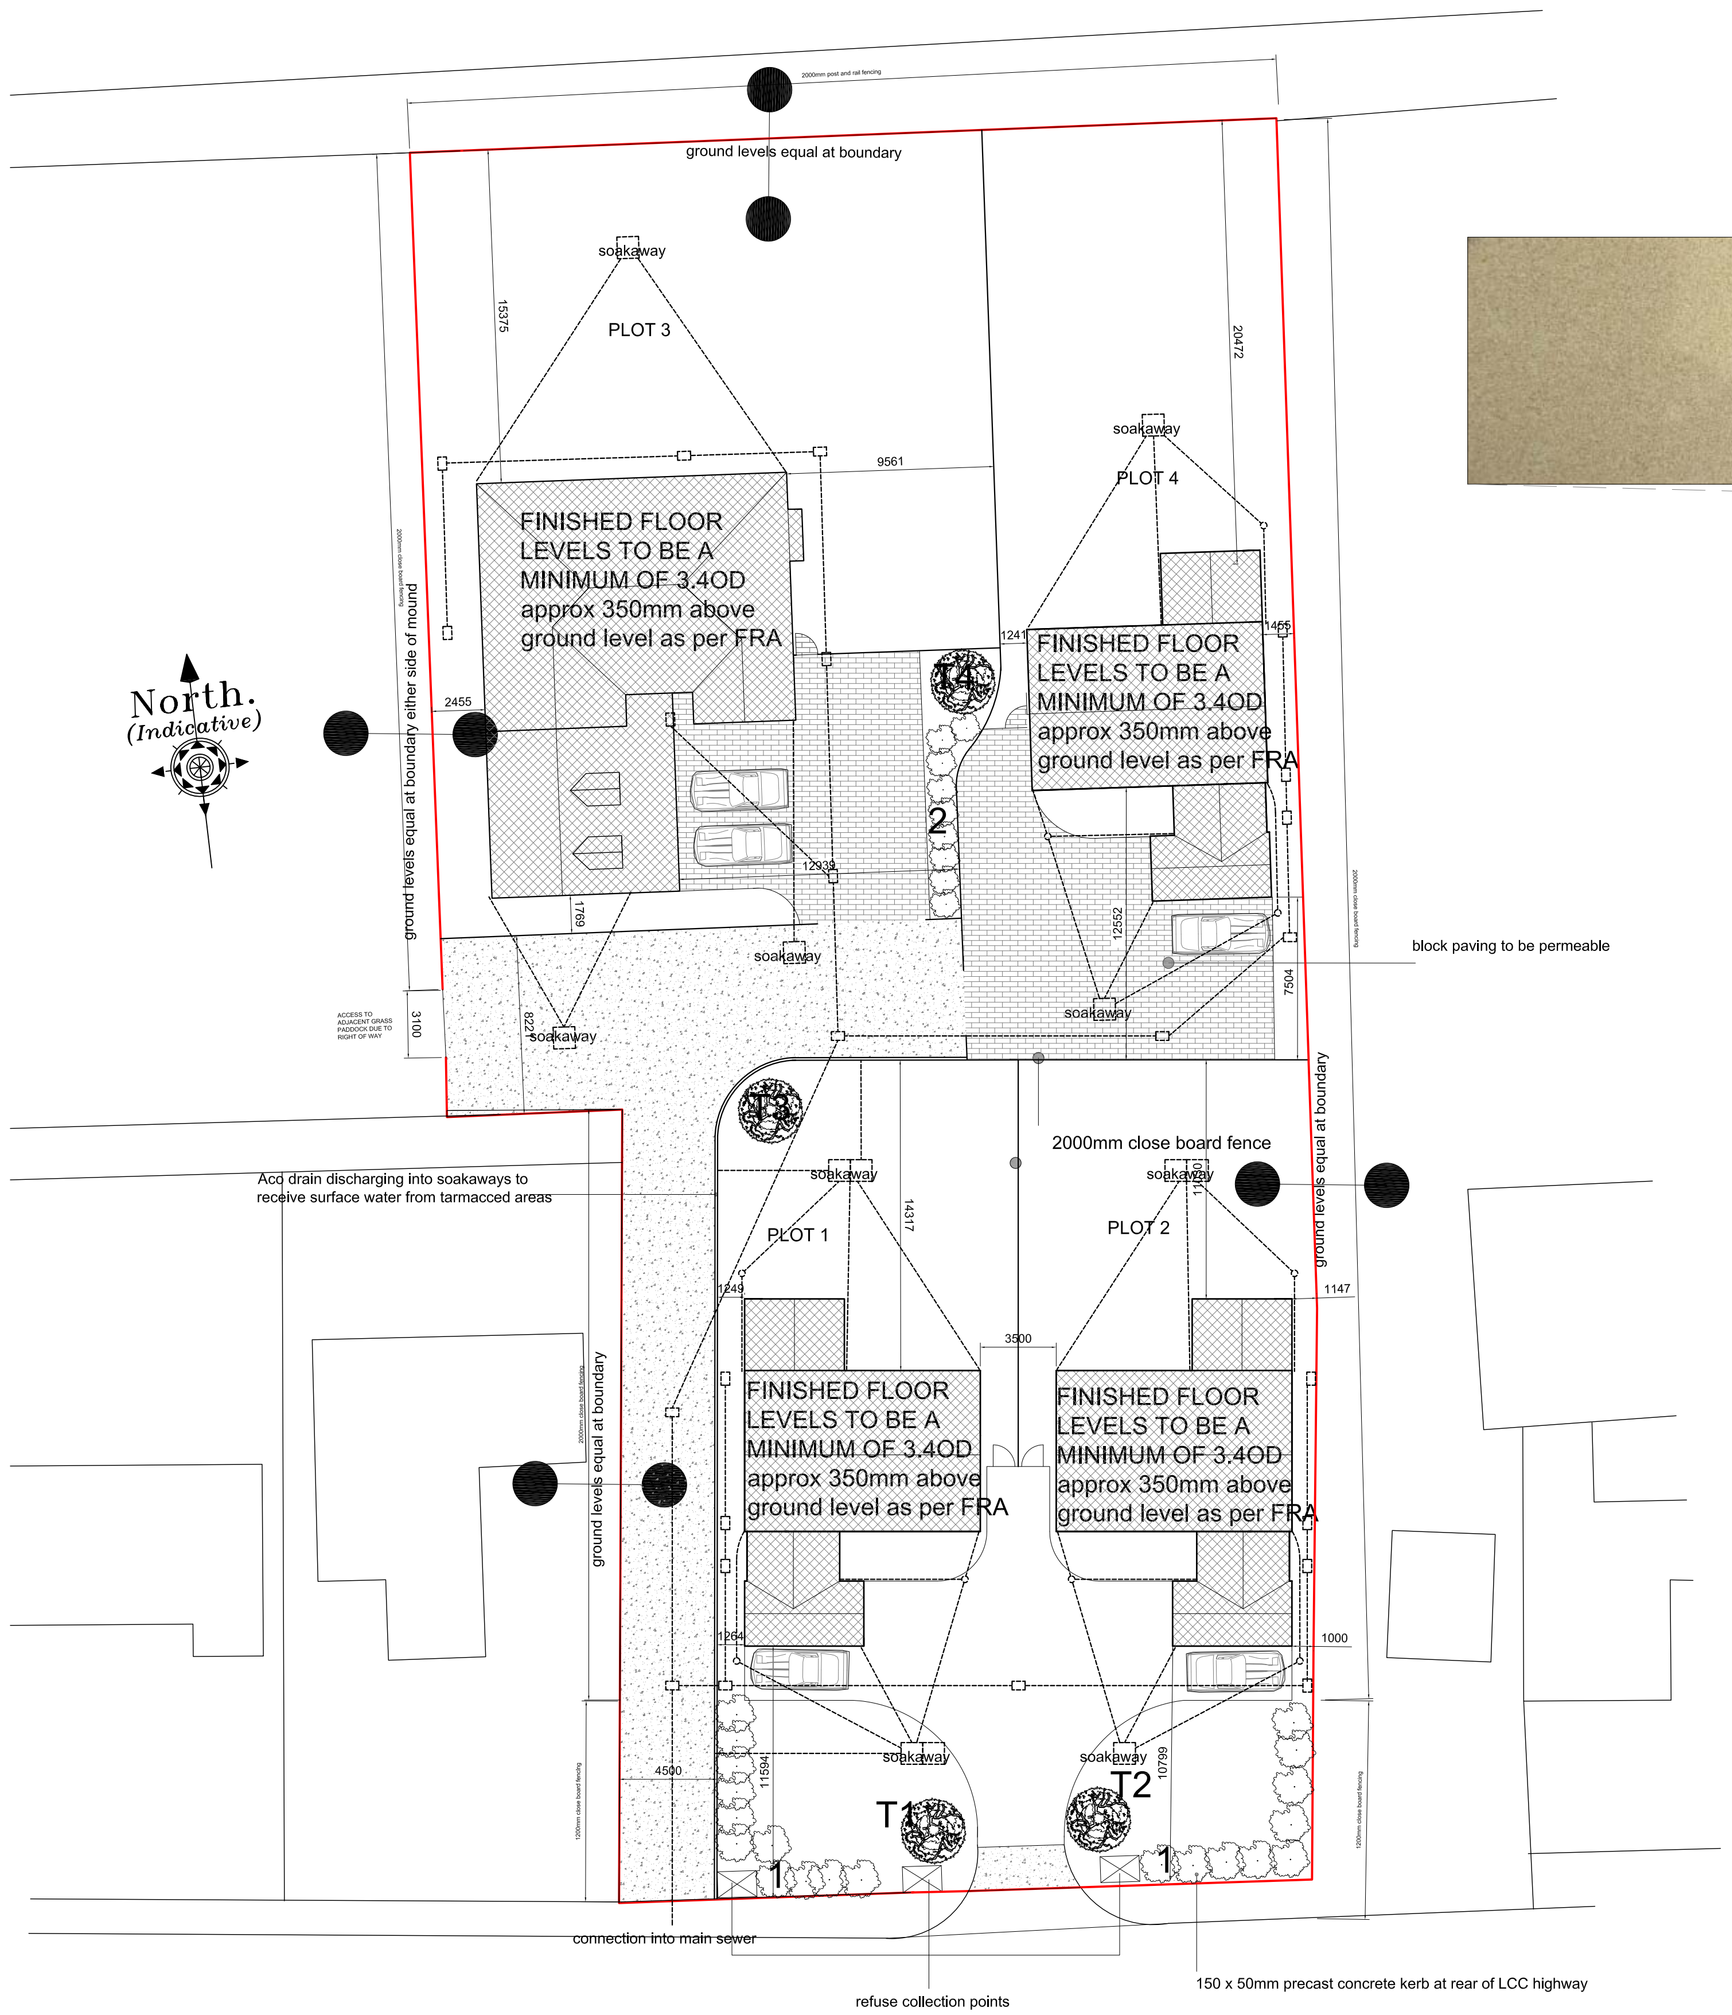

PROPOSED BLOCK PLAN

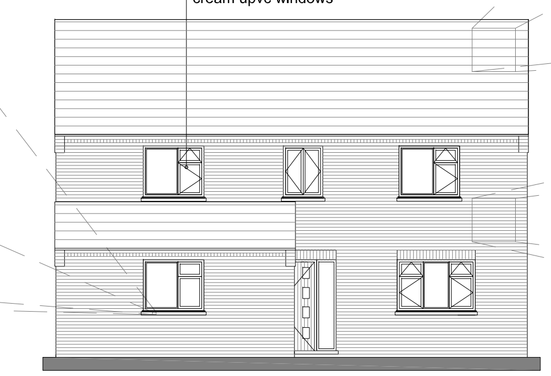


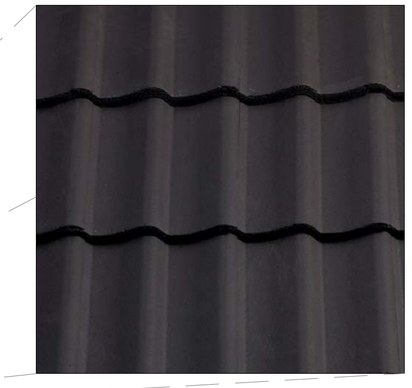

SANDTOFT - DARK GREY DOUBLE PAN TILE.



PROPOSED MATERIALS FOR ALL PLOTS

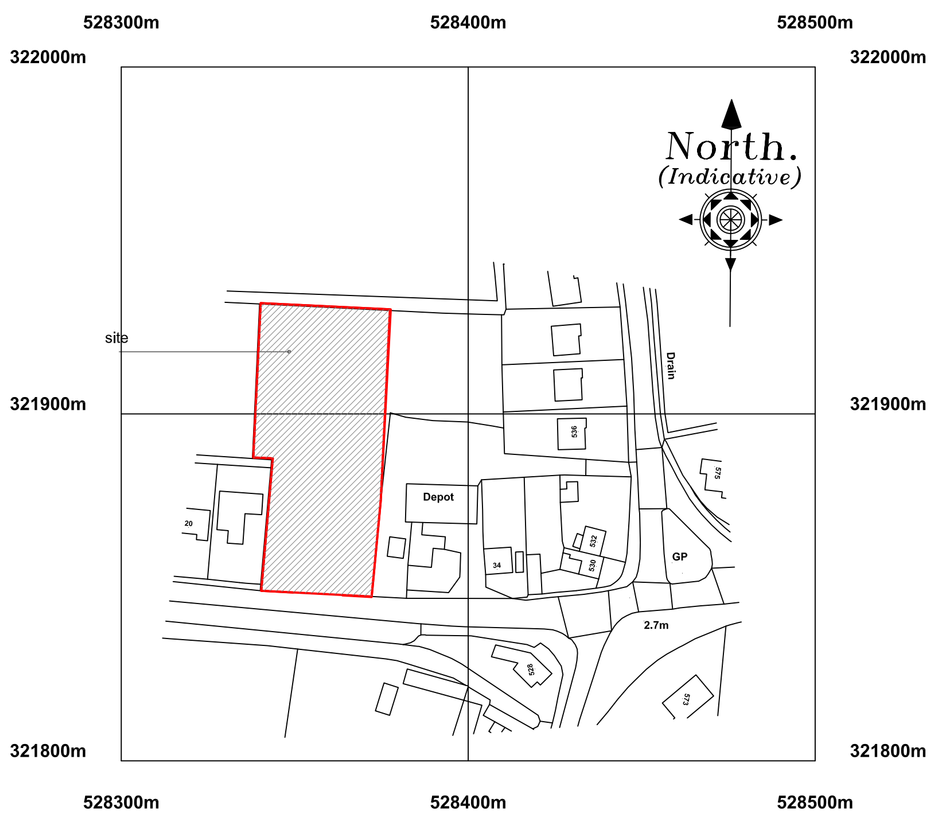

©Crown Copyright and database rights 2016 OS 100019980

LOCATION PLAN

Revision	Date	Drawn	Description

Client: Mr H Brown

Project: Proposed Residential Development, Austendyke Road, Weston Hills

Drawing: Planning Condition Compliance (conditions 3,7)

Scale 1:200, 1:1250 @ A1 Drawn AWM Checked TAC Date 24/01/2018 Drawing No. 16/465/PA/024

Trevor A Clay RIBA Ltd, 14 Old Fendike Road, Weston Hills, Spalding, Lincs. PE126DD
01406 380027 07778 597975 trevor@tacarchitects.co.uk www.tacarchitects.co.uk